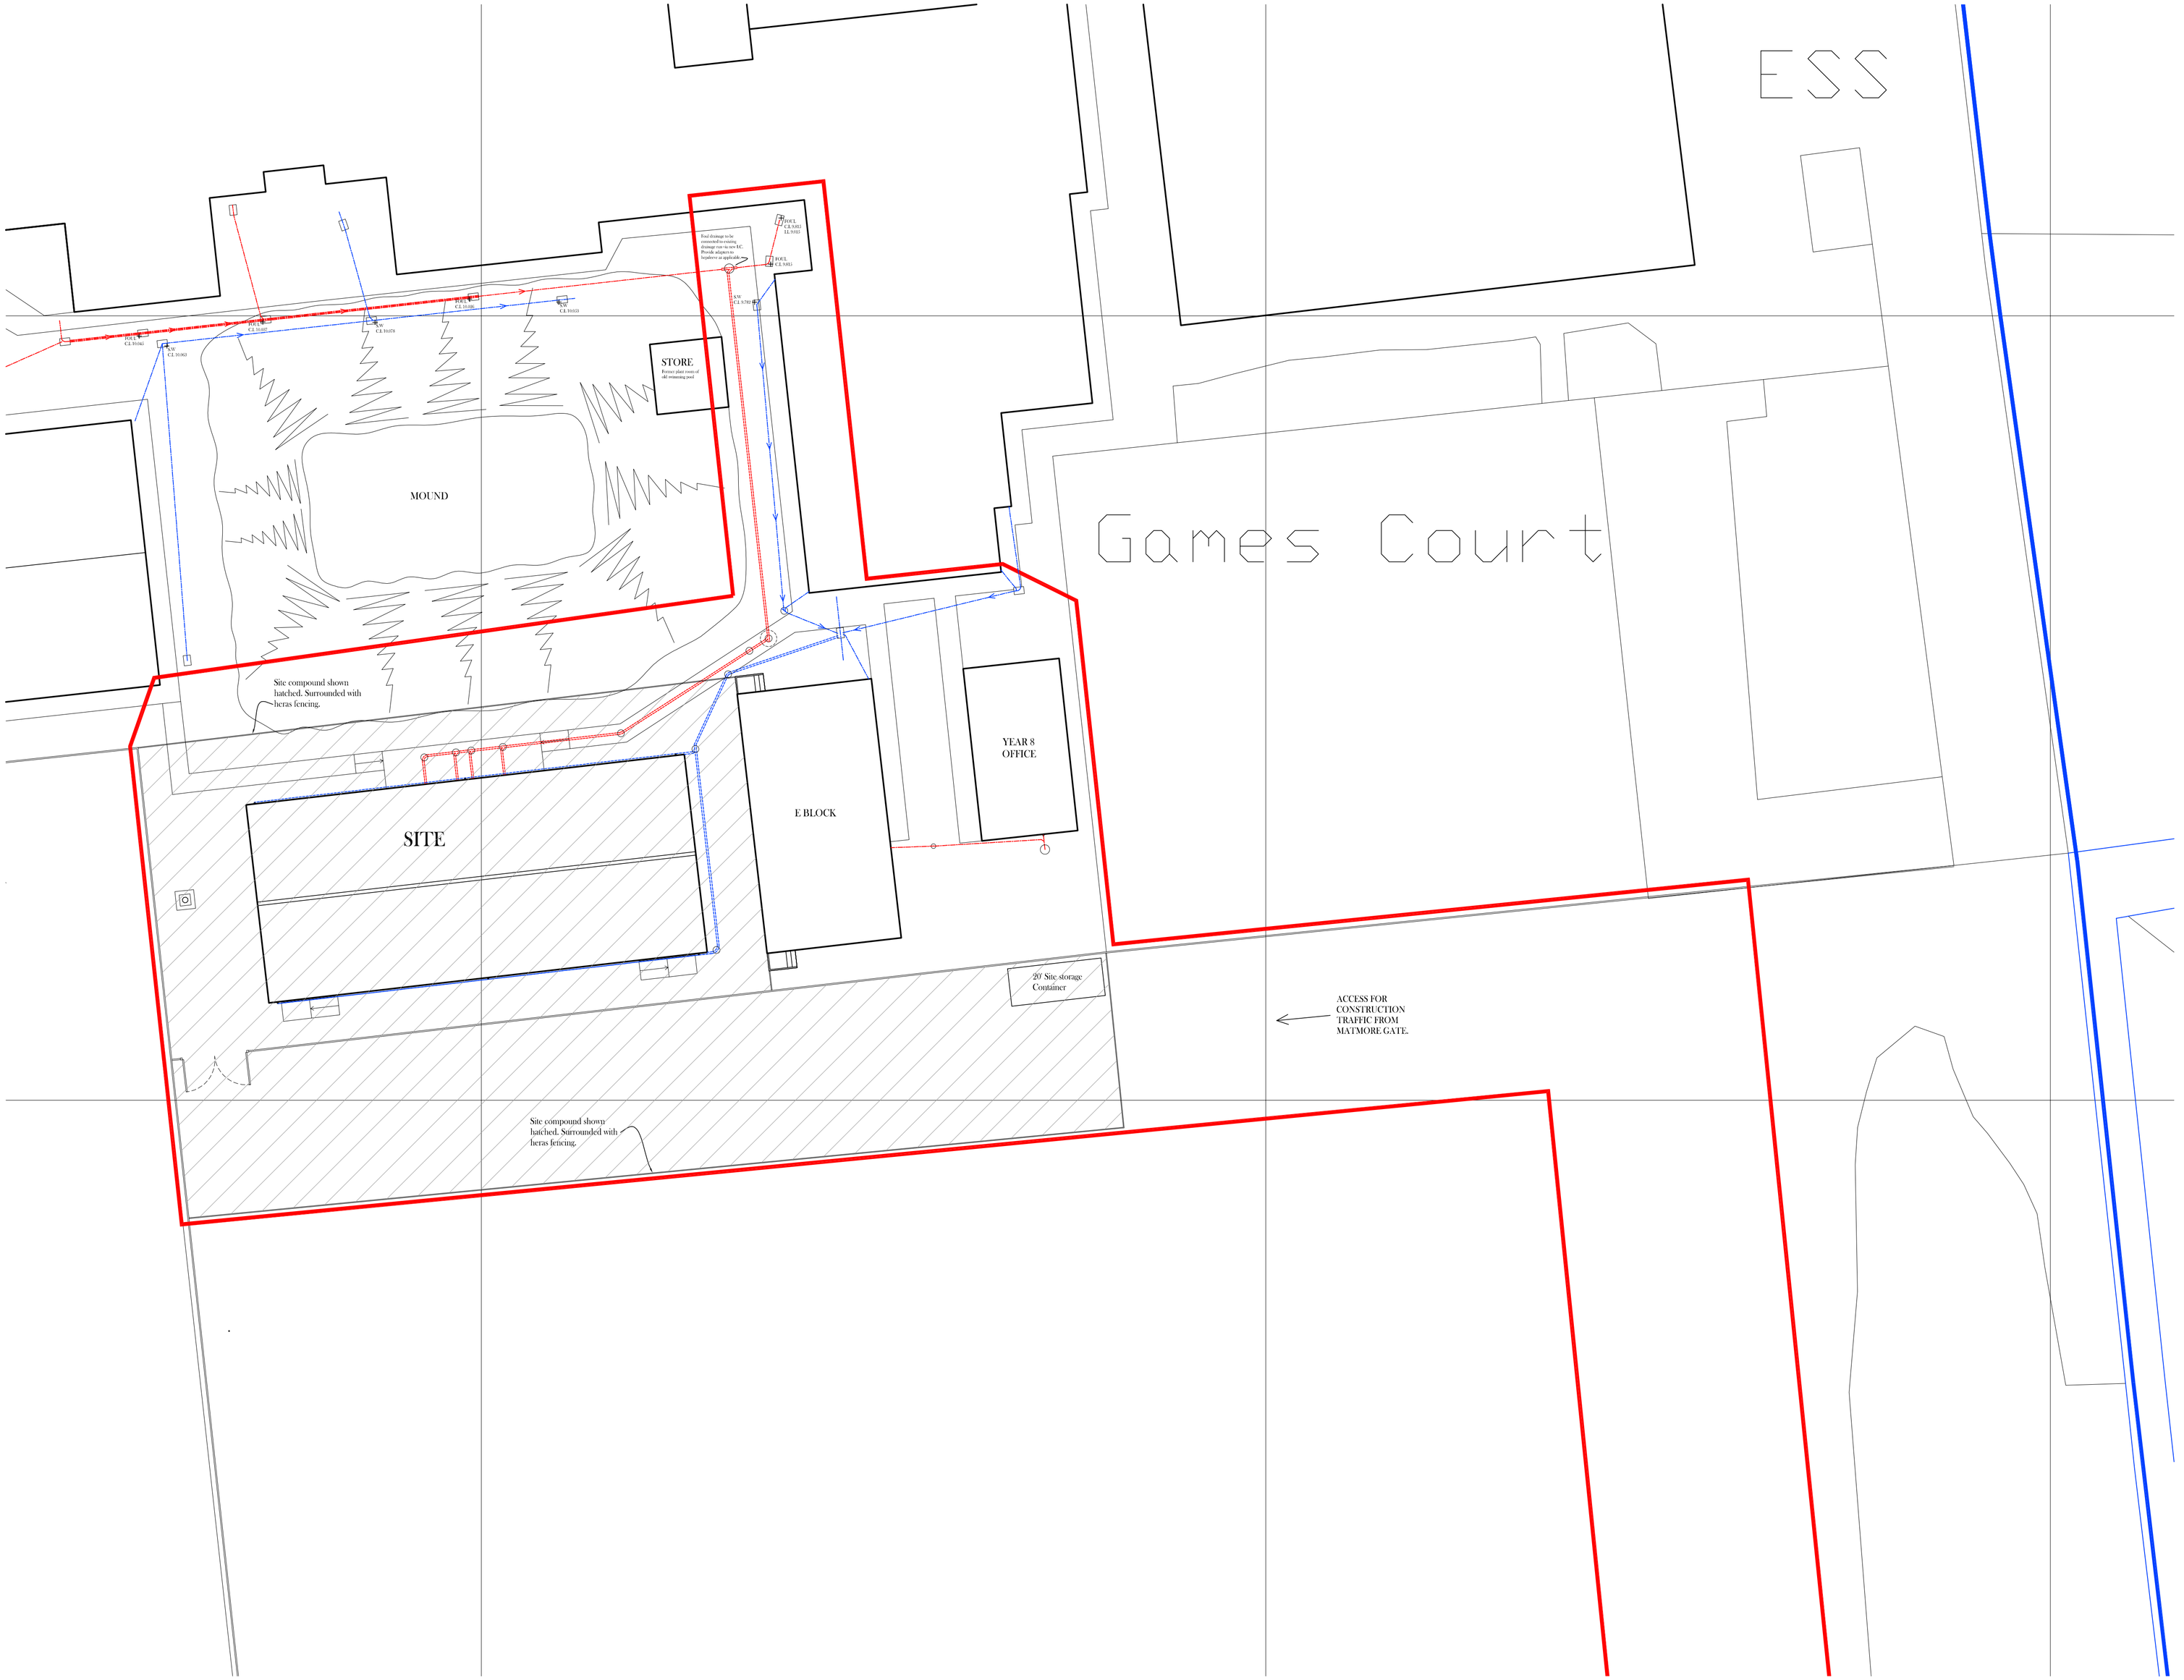



NOTES:
All dimensions to be checked on site. Do not scale from this drawing.

| | | |
|---|---|---|
| | | |
| | | |
| | | |
| A | | |
| | Date | Revisions |

© Copyright

Client
SPALDING ACADEMY

Job Title
PROPOSED MUSIC BLOCK EXTENSION AT SPALDING ACADEMY, NEVILLE AVENUE, SPALDING. PE11 2EJ.

Drawing Title
SITE PLAN SHOWING SITE COMPOUND.

| Scale: @ A1: | Date: | Drawn: |
|---|---|---|
| 1:200 | Oct '20 | RW |

Building Design Services
Surveying Design, Planning & Building Regulations
12 King Edward Street, Sleaford, Lincs. NG34 7NF. TEL: 07930 733278.

| Drg No. | Rev. |
|---|---|
| 1093/5 | |