
This drawing is copyright and may not be altered, traced, copied, photographed or used for any purpose other than that for which it is issued without consent of RH & RW Clutton

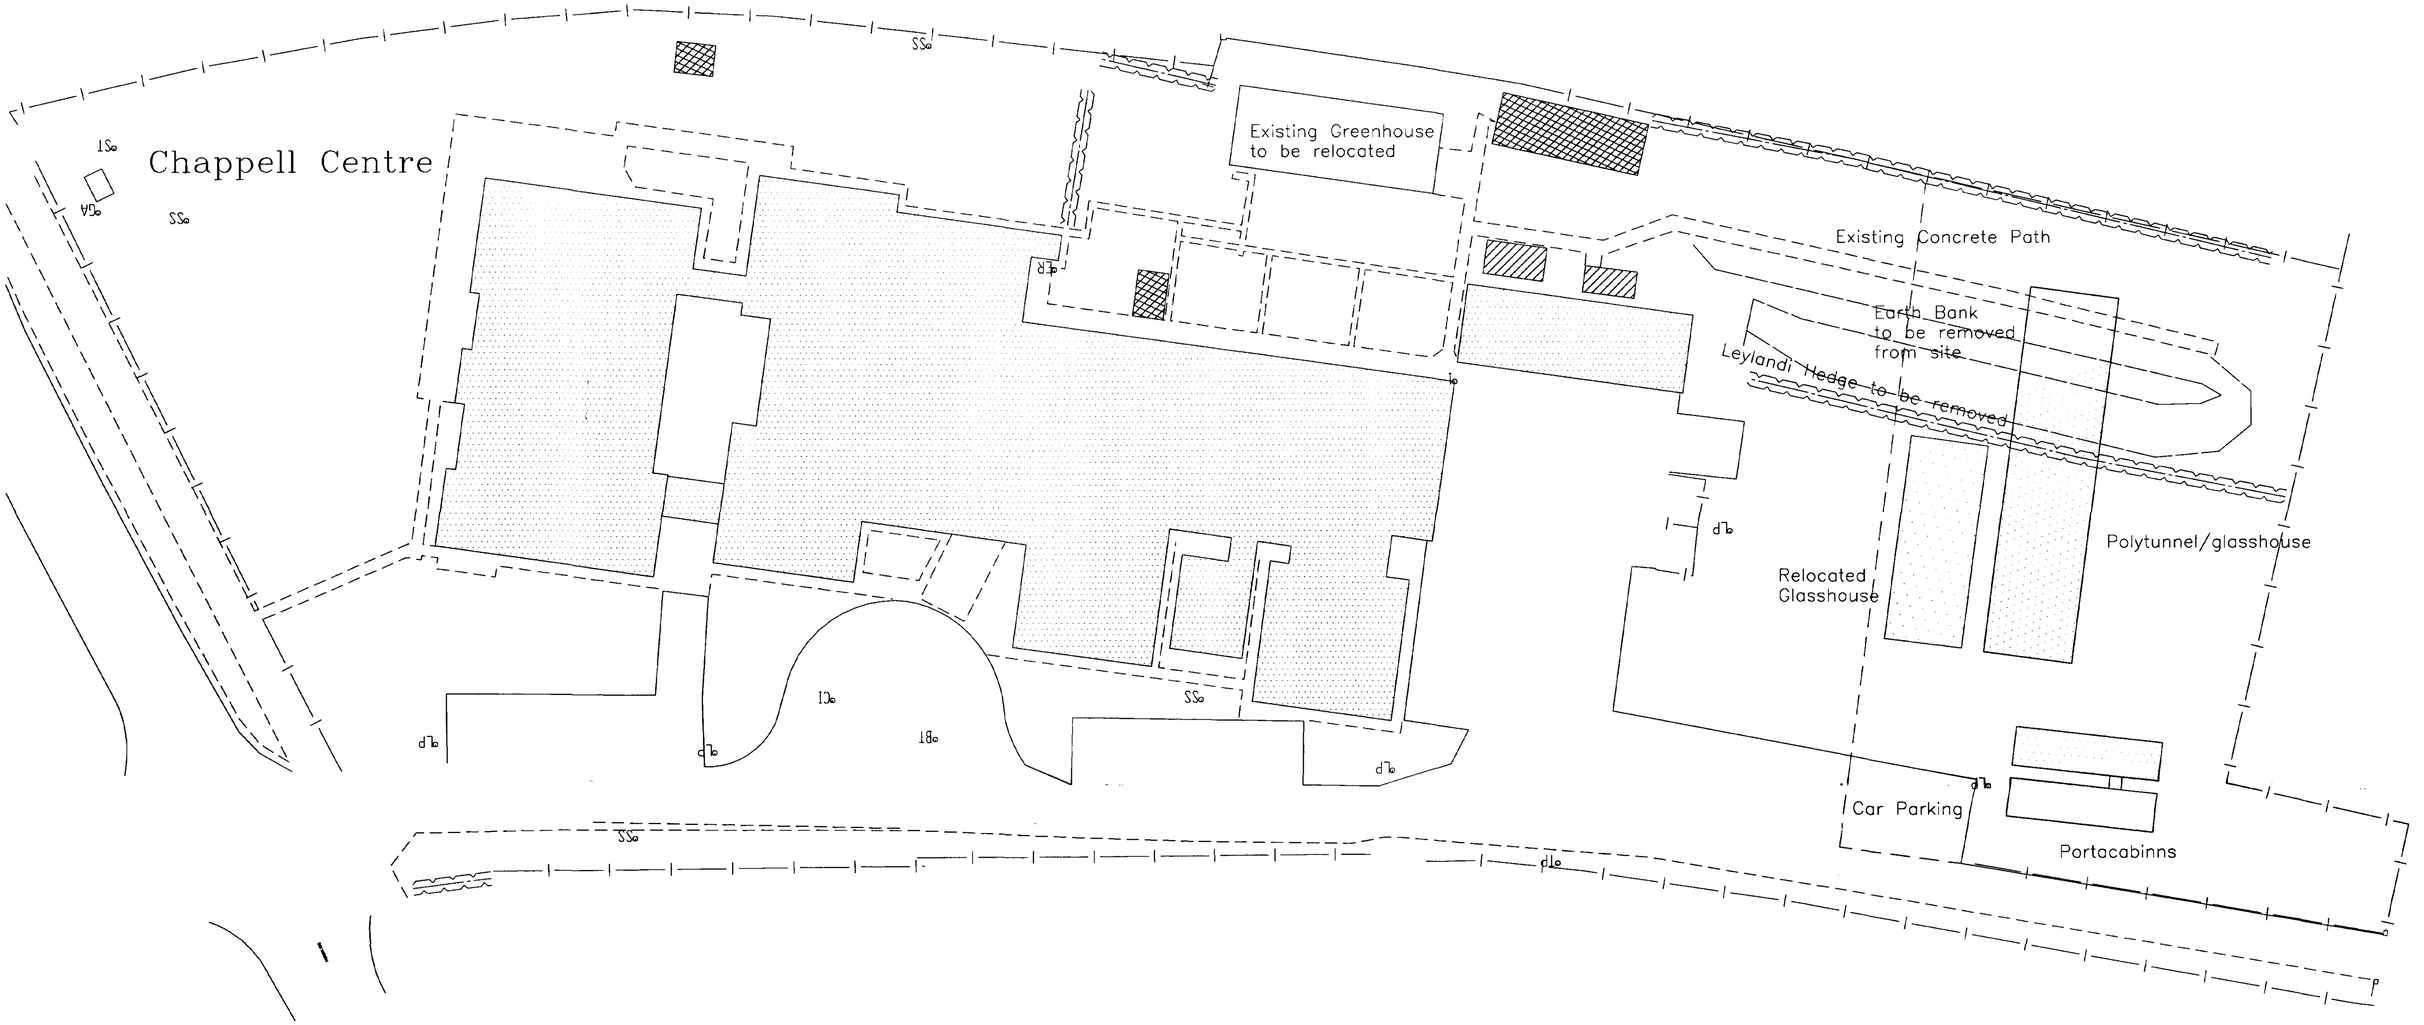


0 2.5 5 10 15 20

SCALE

DETERMINED PLAN

SOUTH HOLLAND DC
HOUSING & PLANNING
25 AUG 2000
Ref: 1055/00

RH & RW CLUTTON
92 High Street
East Grinstead, West Sussex, RH 19 3DF
Tel: 01342 410122 Fax: 01342 314489
E-mail: mail@rhrwclutton.co.uk

PROJECT TITLE

The Growing Place
Proposed Re-location

DRAWING


Block Plan
Chappell Centre
Spalding

| REV | DESCRIPTION | DATE | BY |
|---|---|---|---|
| | | | |


| SCALE | DRAWN |
|---|---|
| 1 : 250 | S.A.K. |

| DATE | DRAWING No. |
|---|---|
| 18-08-00 | GP/00/250 |


This drawing is copyright and may not be altered, traced, copied, photographed or used for any purpose other than that for which it is issued without consent of RH & RW Clutton

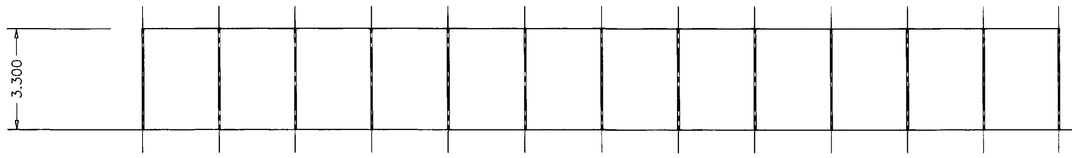



North and South Elevations

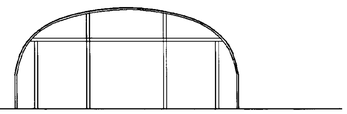

East and West Elevations

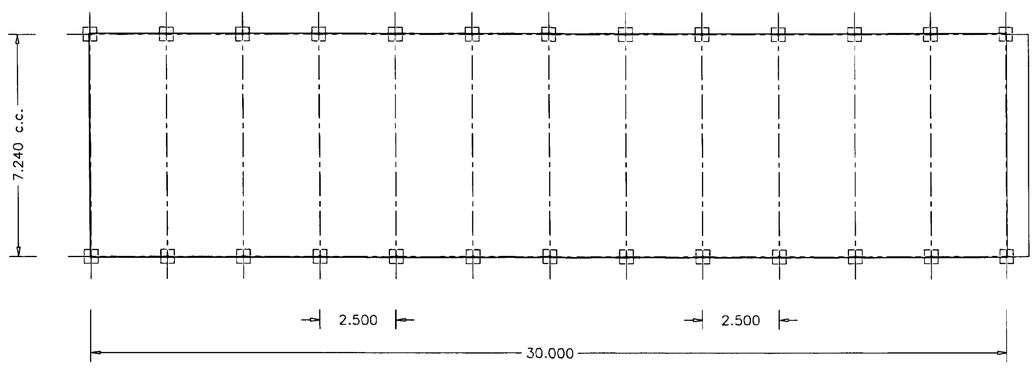



Plan

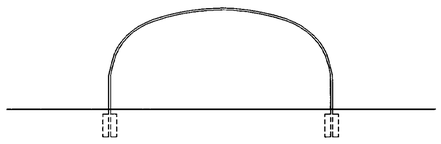


Typical Cross Section

Polytunnels

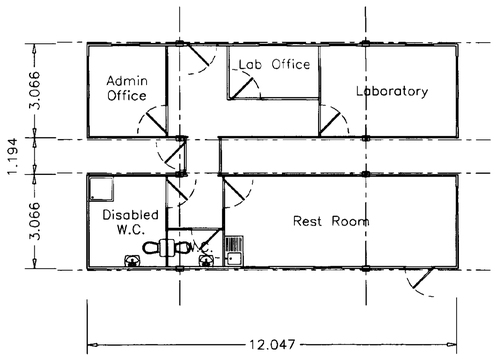


Plan

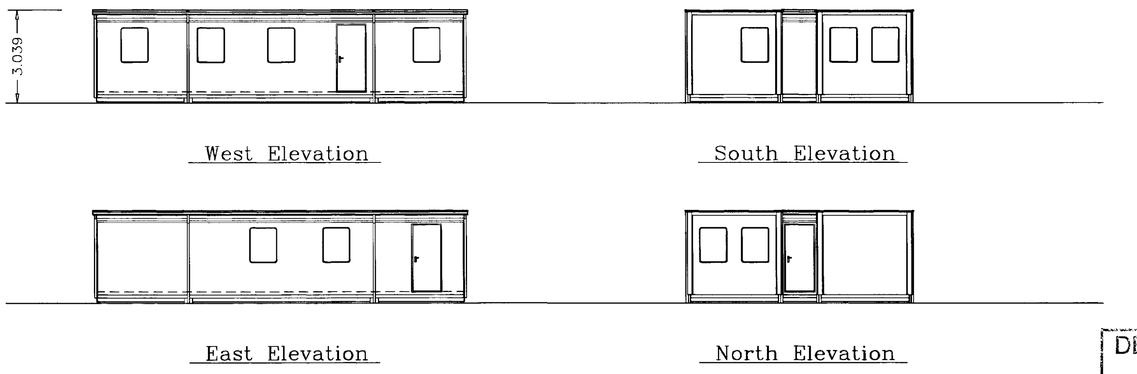


West Elevation

South Elevation

East Elevation

North Elevation

Portacabins

0 0.5 1 2 3 4 5
SCALE

RH & RW CLUTTON
92 High Street
East Grinstead, West Sussex, RH 19 3DF
Tel: 01342 410122 Fax: 01342 314489
E-mail: mail@rhrwclutton.co.uk

PROJECT TITLE
The Growing Place
Chappell Centre Site

DRAWING
Portacabin and Polytunnel
Plans and Elevations

| REV | DESCRIPTION | DATE | BY |
|---|---|---|---|
| | | | |

SCALE N.T.S
DRAWN S.A.K.
DATE 10-09-99
DRAWING No. GP/098/030

DETERMINED PLAN
SOUTH HOLLAND DC
HOUSING & PLANNING
25 AUG 2000
Ref: 1058/66