

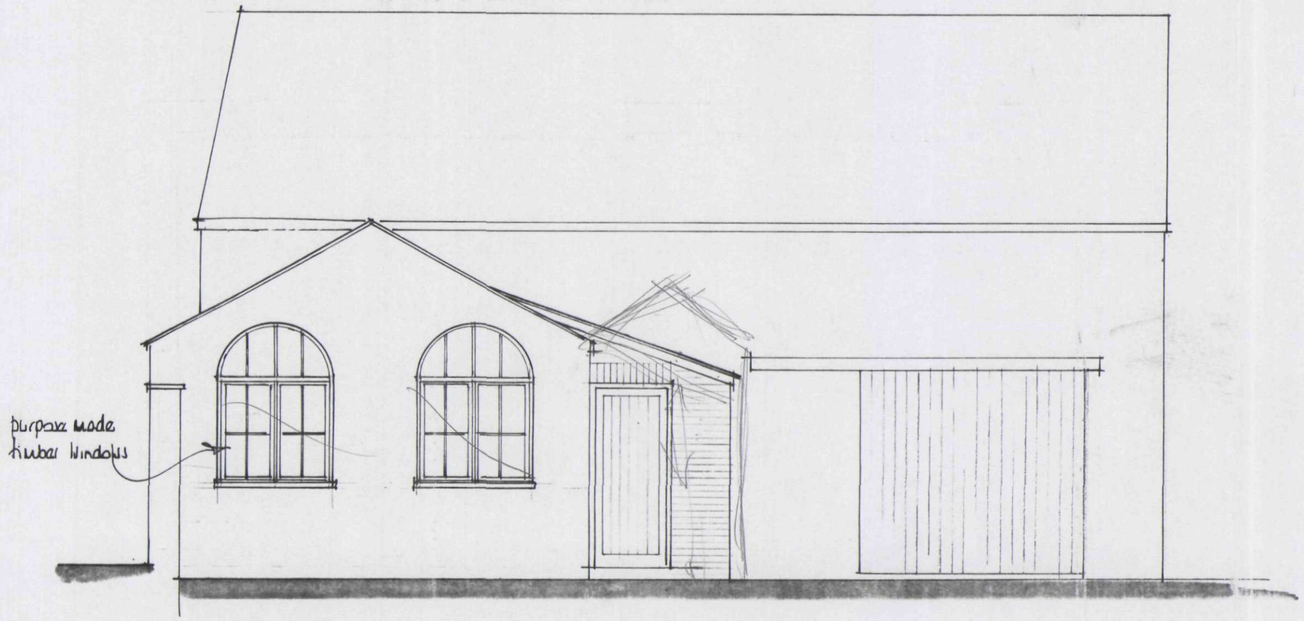


n east

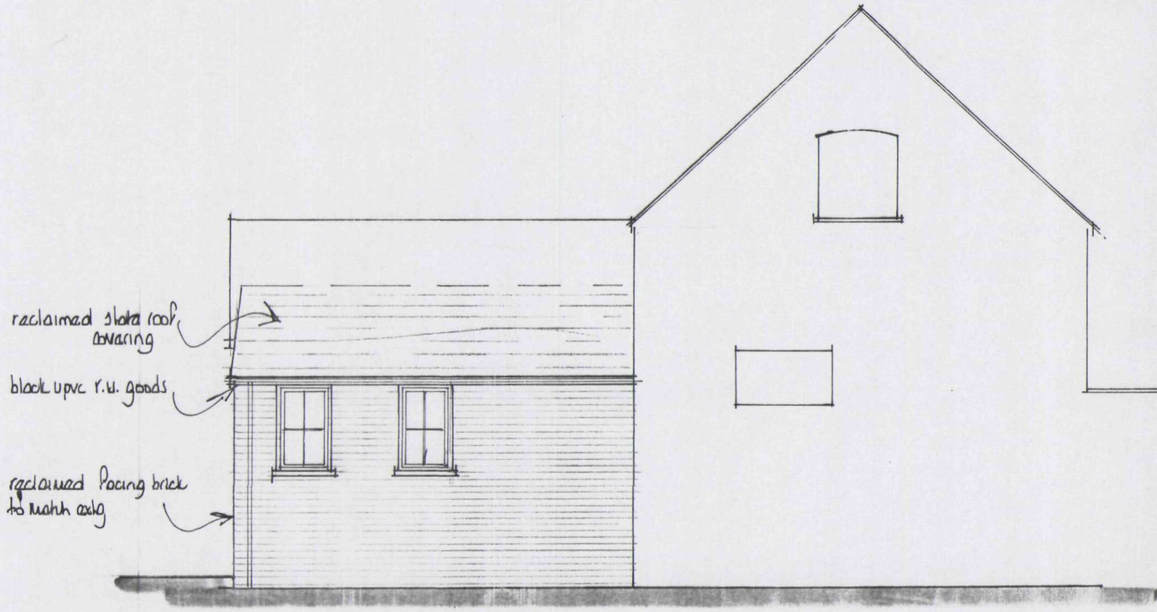

n west

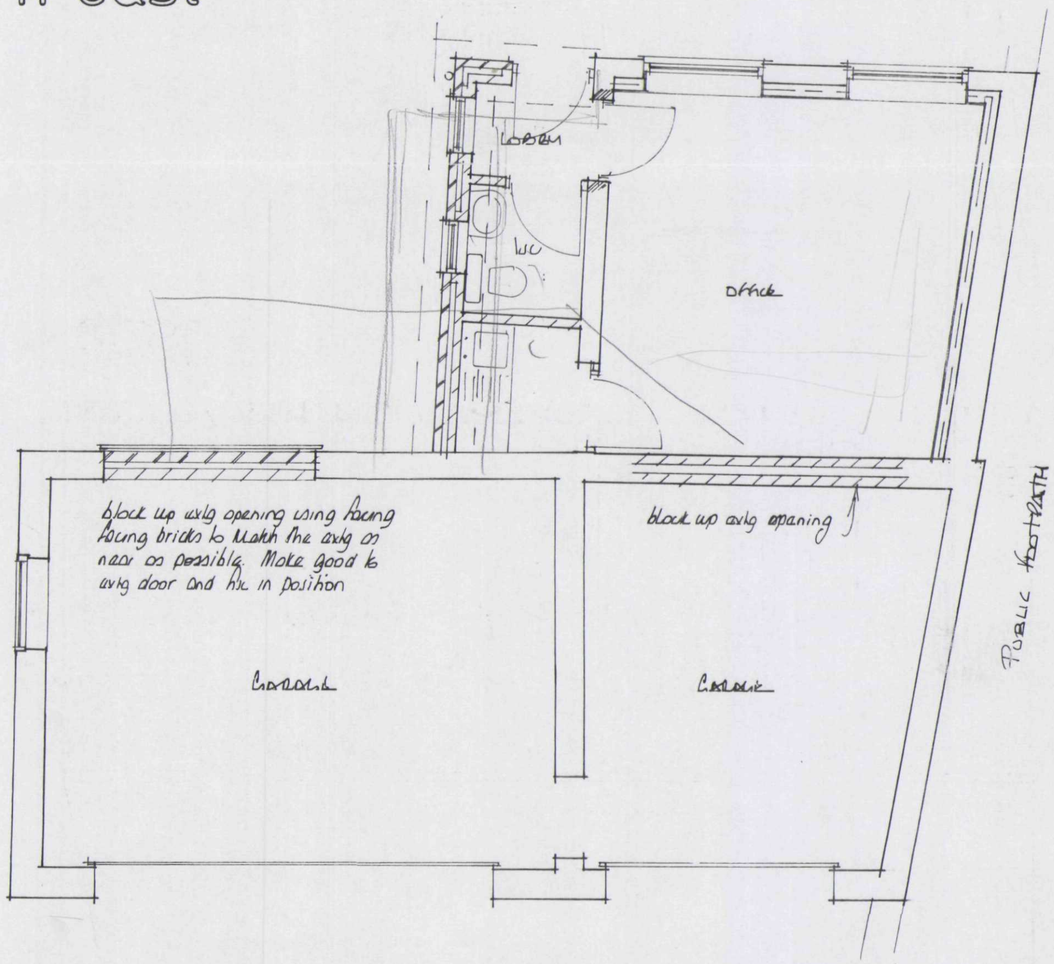

ground floor plan



block plan

EAST MIDLANDS DESIGN ASSOC.

Architectural Consultants

Willow Lodge
Horseshoe Road
Spalding
Lincs
PE11 3JA

Tel/fax :- 01775 767968
E-mail :- willowlodge@zoom.co.uk
Mobile 'phone :-07710 815044

Client
SPALDING RECTORY TRUSTS

Project.
Extension to and change of use of part of exist Coach House to form Parish office etc
The Coach House, Holland Gate
Spalding

Drawing
Plan, Elevations

DETERMINED PLAN

SHDC
Planning & Development
- 6 AUG 2004
Ref: 1059/04

Scale 1:50 . 1:200
Date June '04
Drawn
Dwg No. 03/42/05
Rev.