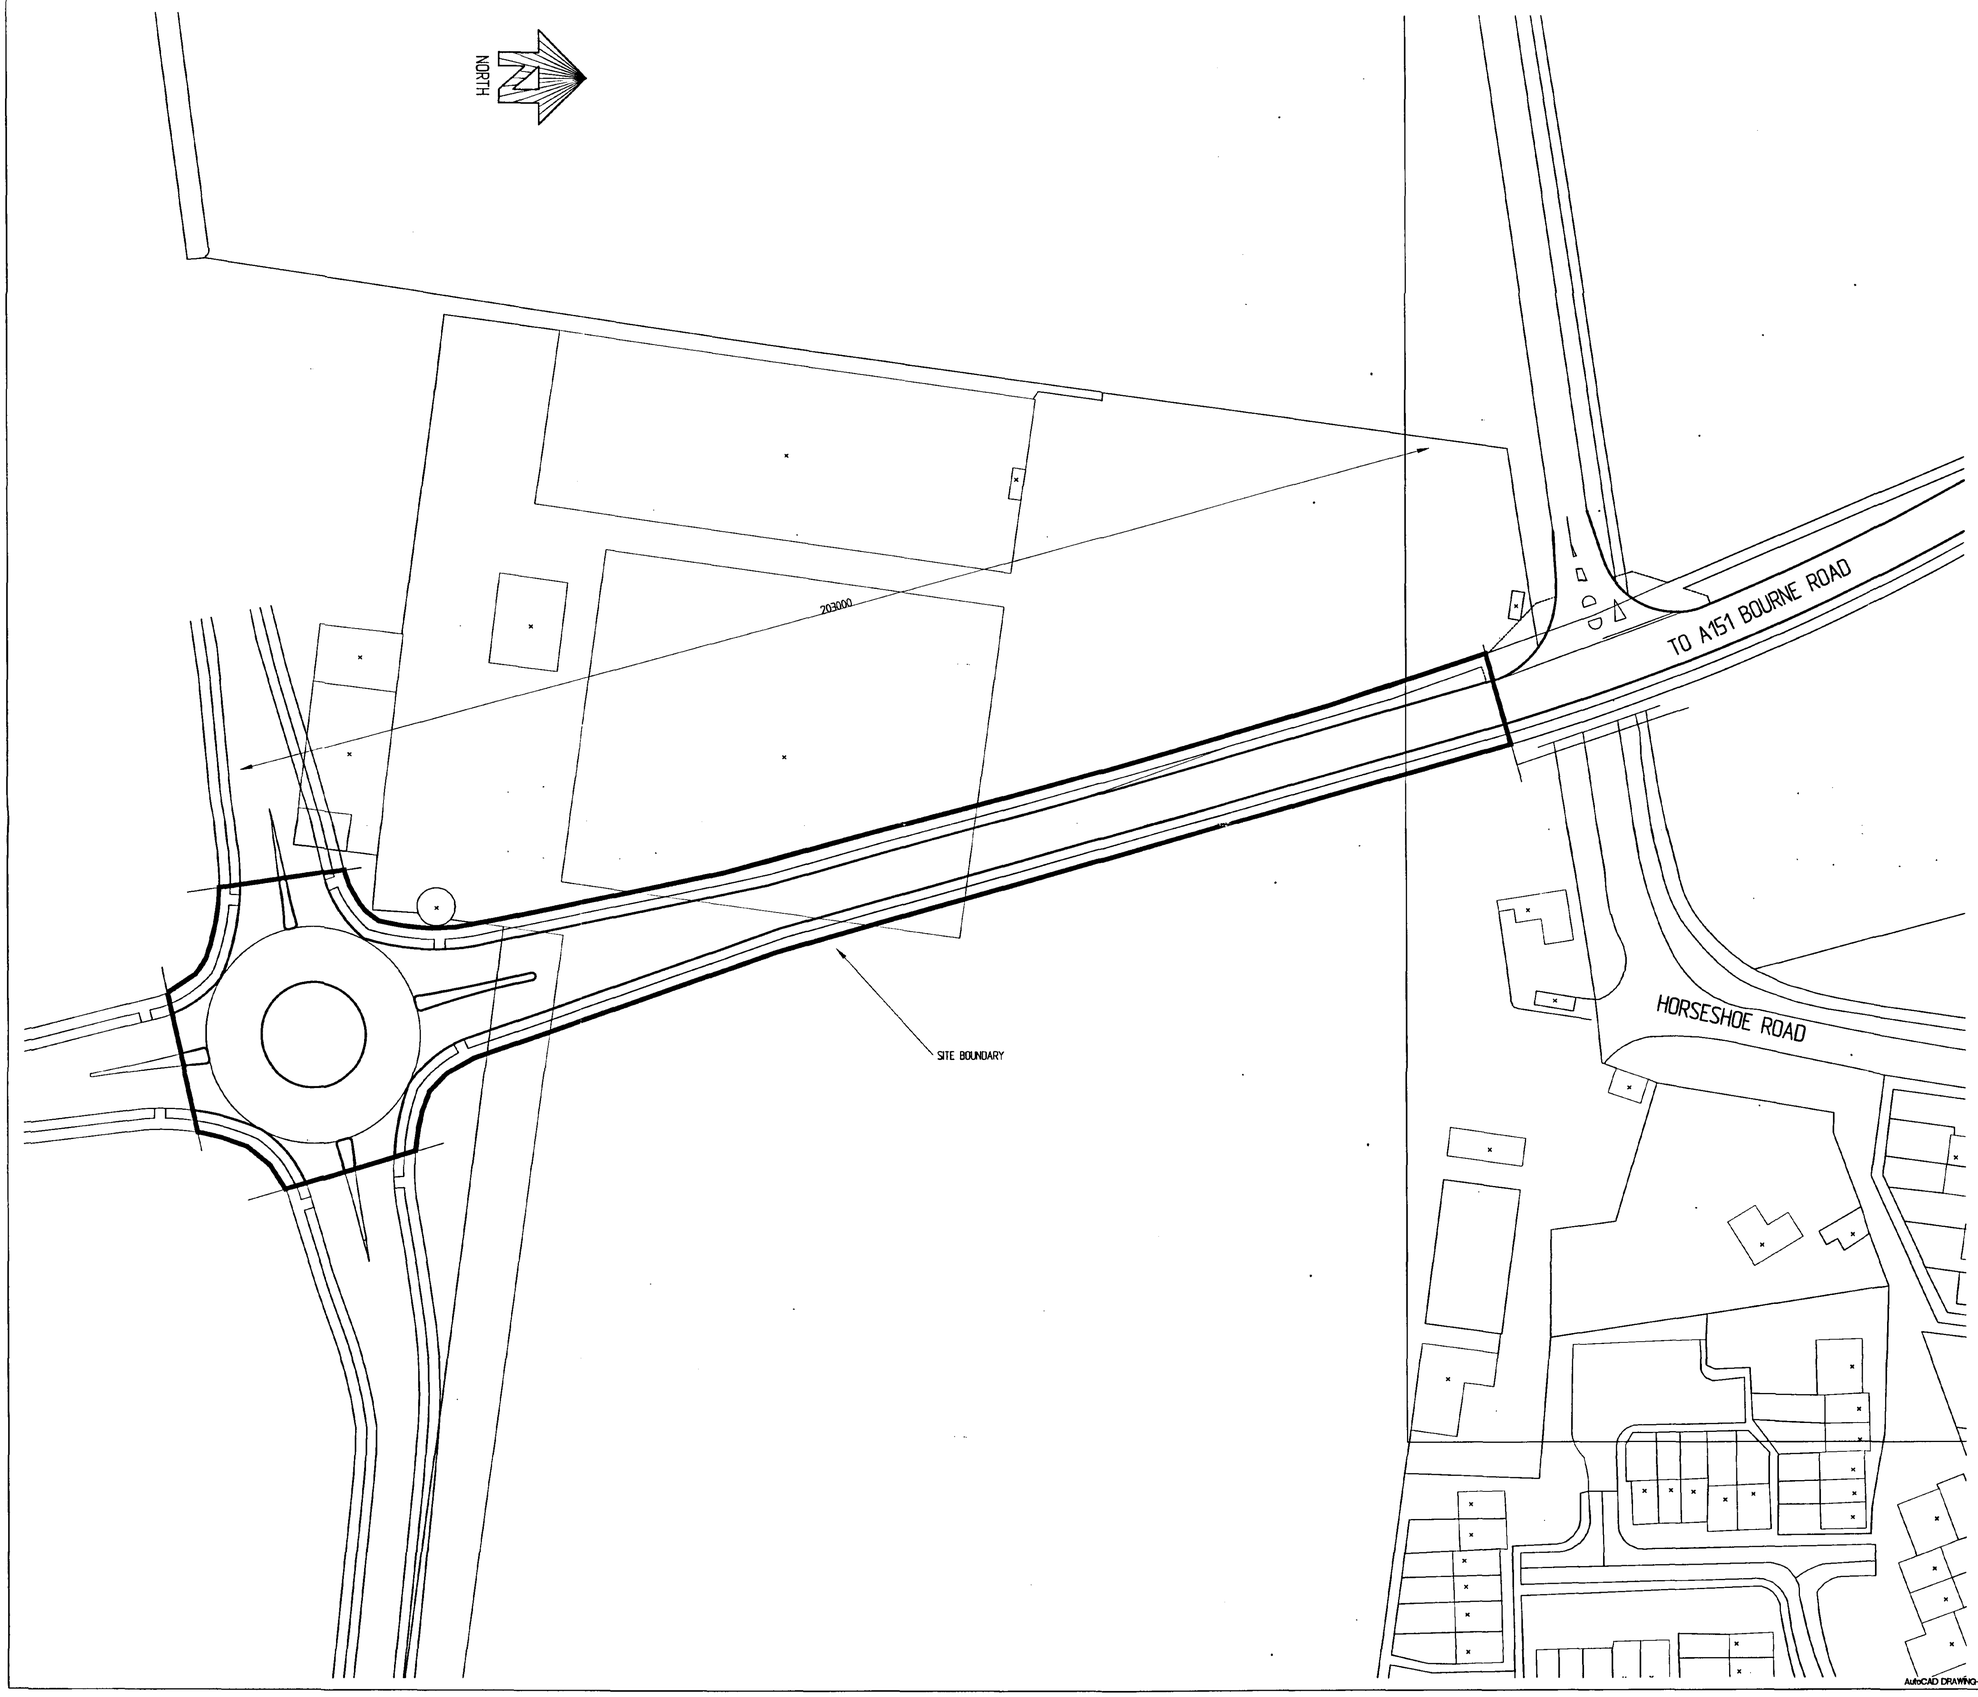


NOTES :

1. DO NOT SCALE THIS DRAWING.
2. ALL DIMENSIONS IN MM UNLESS STATED OTHERWISE.
3. HOUSE PLOT SITE LAYOUT TO BE CONFIRMED
4. THIS DRAWING IS TO BE READ IN CONJUNCTION WITH ALL RELEVANT SCHEME DRAWINGS AND SPECIFICATIONS.
5. ALL SECTION 38 WORKS SHALL COMPLY WITH LINCOLNSHIRE COUNTY COUNCIL SPECIFICATION, D.O.T. SPECIFICATION FOR HIGHWAY WORKS AND IN ACCORDANCE WITH L.C.C. 'HIGHWAY REQUIREMENTS FOR DEVELOPMENT' AND 'STANDARD DRAWINGS'.
6. ALL SECTION 104 WORKS SHALL COMPLY WITH 'SEWERS FOR ADOPTION' 4th EDITION.
7. GIVE WAY MARKINGS AND ANY NECESSARY SIGNING TO BE AGREED ON SITE WITH THE DIVISIONAL SURVEYOR

SOUTH HOLLAND DC
HOUSING & PLANNING
- 4 MAR 1999
Ref:

REV	DATE	DRAWN	APPROVED	CHECKED	DETAILS OF REVISION

ALLOTT & LOMAX
Consulting Engineers

CLIENT :
BROADGATE BUILDERS

PROJECT :
HOLLAND PARK - HORSESHOE ROAD TO PROPOSED NEW ROUNDABOUT

DRAWING NUMBER : 62395\A\10

REVISION

TITLE :
SITE BOUNDARY LAYOUT
DISTRIBUTOR ROAD SOUTH
OF HORSESHOE ROAD

DRAWN		Sept 98
CHECKED		Sept 98
APPROVED		Sept 98
SCALES	1:500	

Certificate No FS802

WINDOWS AutoCAD DRAWING

PLOT SCALE : 1:1


APPLICATIONS SOFTWARE : AutoCAD R14

AutoCAD DRAWING-DO NOT SCALE

ALLOTT + LOMAX
Charnwood House
25 Gregory Boulevard
Nottingham
NG7 6AX
ENGLAND

TEL:- 0115-962 2721
FAX:- 0115-969 1411
E-Mail:- notts@allott.co.uk

Copyright Allott + Lomax

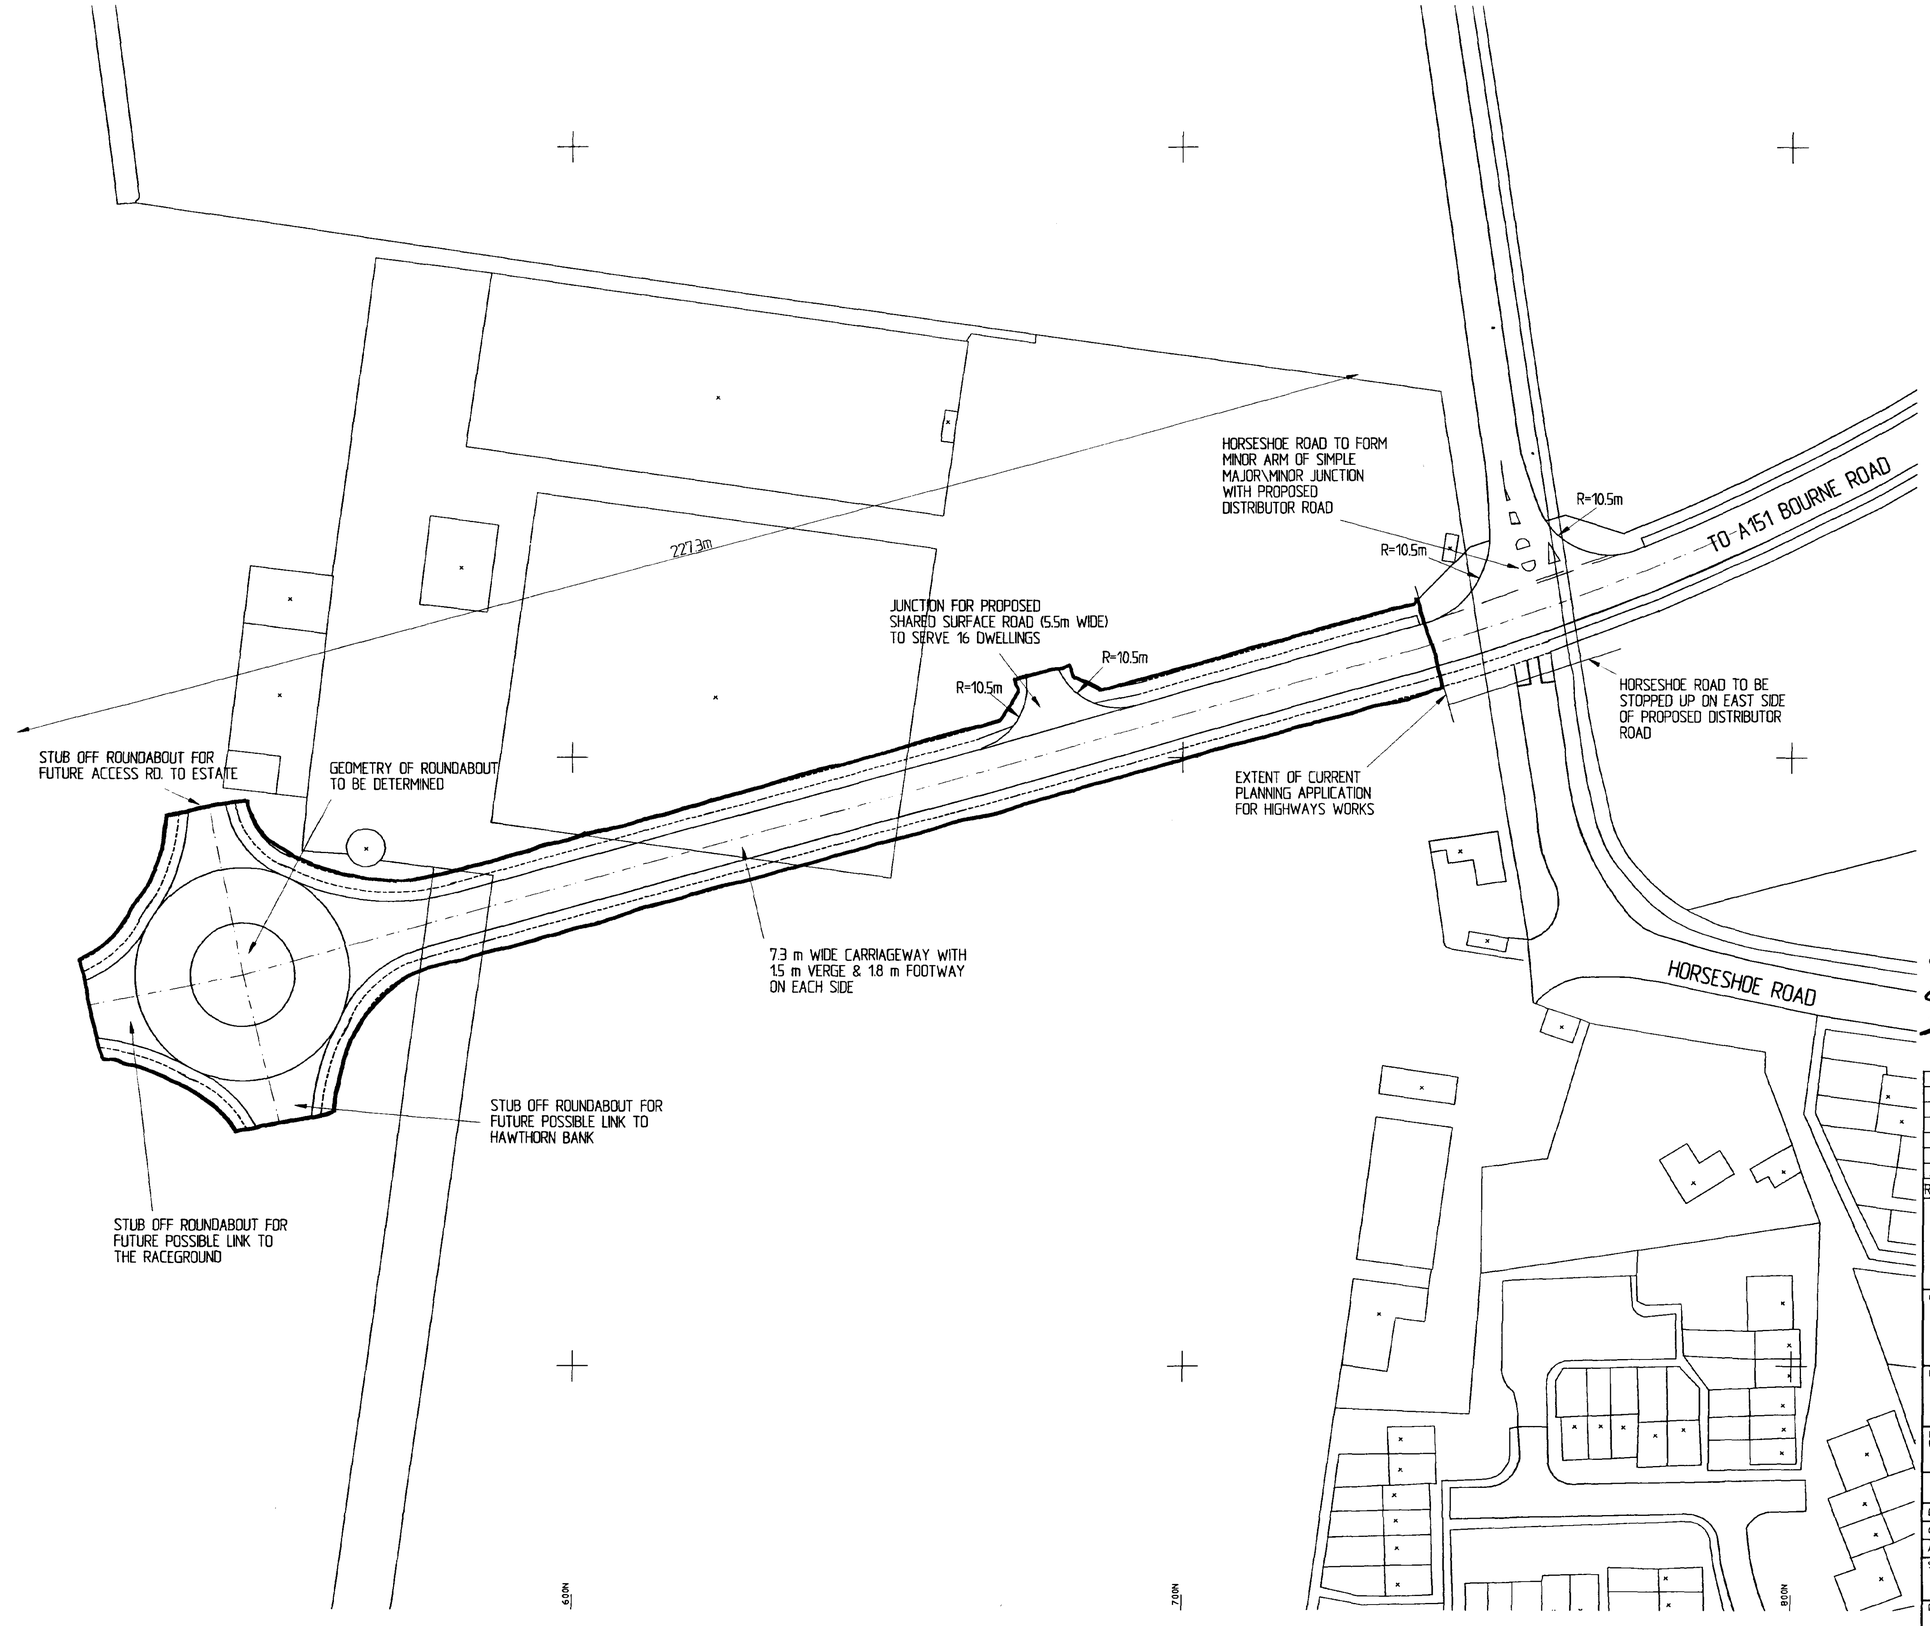

CWan
27.10.97

OFFICE COPY

SOUTH HOLLAND D.C. HOUSING & PLANNING
17 OCT 1997
SUPERSEDED
1060/97
Refan

REV	DATE	DRAWN	CHECKED	APPROVED	DETAILS OF REVISION
A	SEPT 97	SLS	DCM	DMA	NEW ARM ON R'BOUT, JUNCTS AMENDED

ALLOTT & LOMAX
Consulting Engineers

CLIENT :
BROADGATE BUILDERS

PROJECT :
HOLLAND PARK, SPALDING

DRAWING NUMBER : 62351\A\02

REVISION : A

A1	NAME	DATE
DRAWN	SLS	JUN 97
CHECKED		
APPROVED	DMA	SEP 97

SCALES : 1:500

TITLE :
FIRST PHASE HIGHWAYS
SOUTH OF HORSESHOE ROAD

DOS AutoCAD DRAWING


PLOT SCALE :

APPLICATIONS SOFTWARE :
AutoCAD R12

ALLOTT & LOMAX
Charnwood House
25 Gregory Boulevard
Nottingham
NG7 6NX
ENGLAND
TEL:- 0115-962-2721
FAX:- 0115-969-1411

Certificate No. FS602
QAS No. 8370/243

AutoCAD DRAWING-DO NOT SCALE

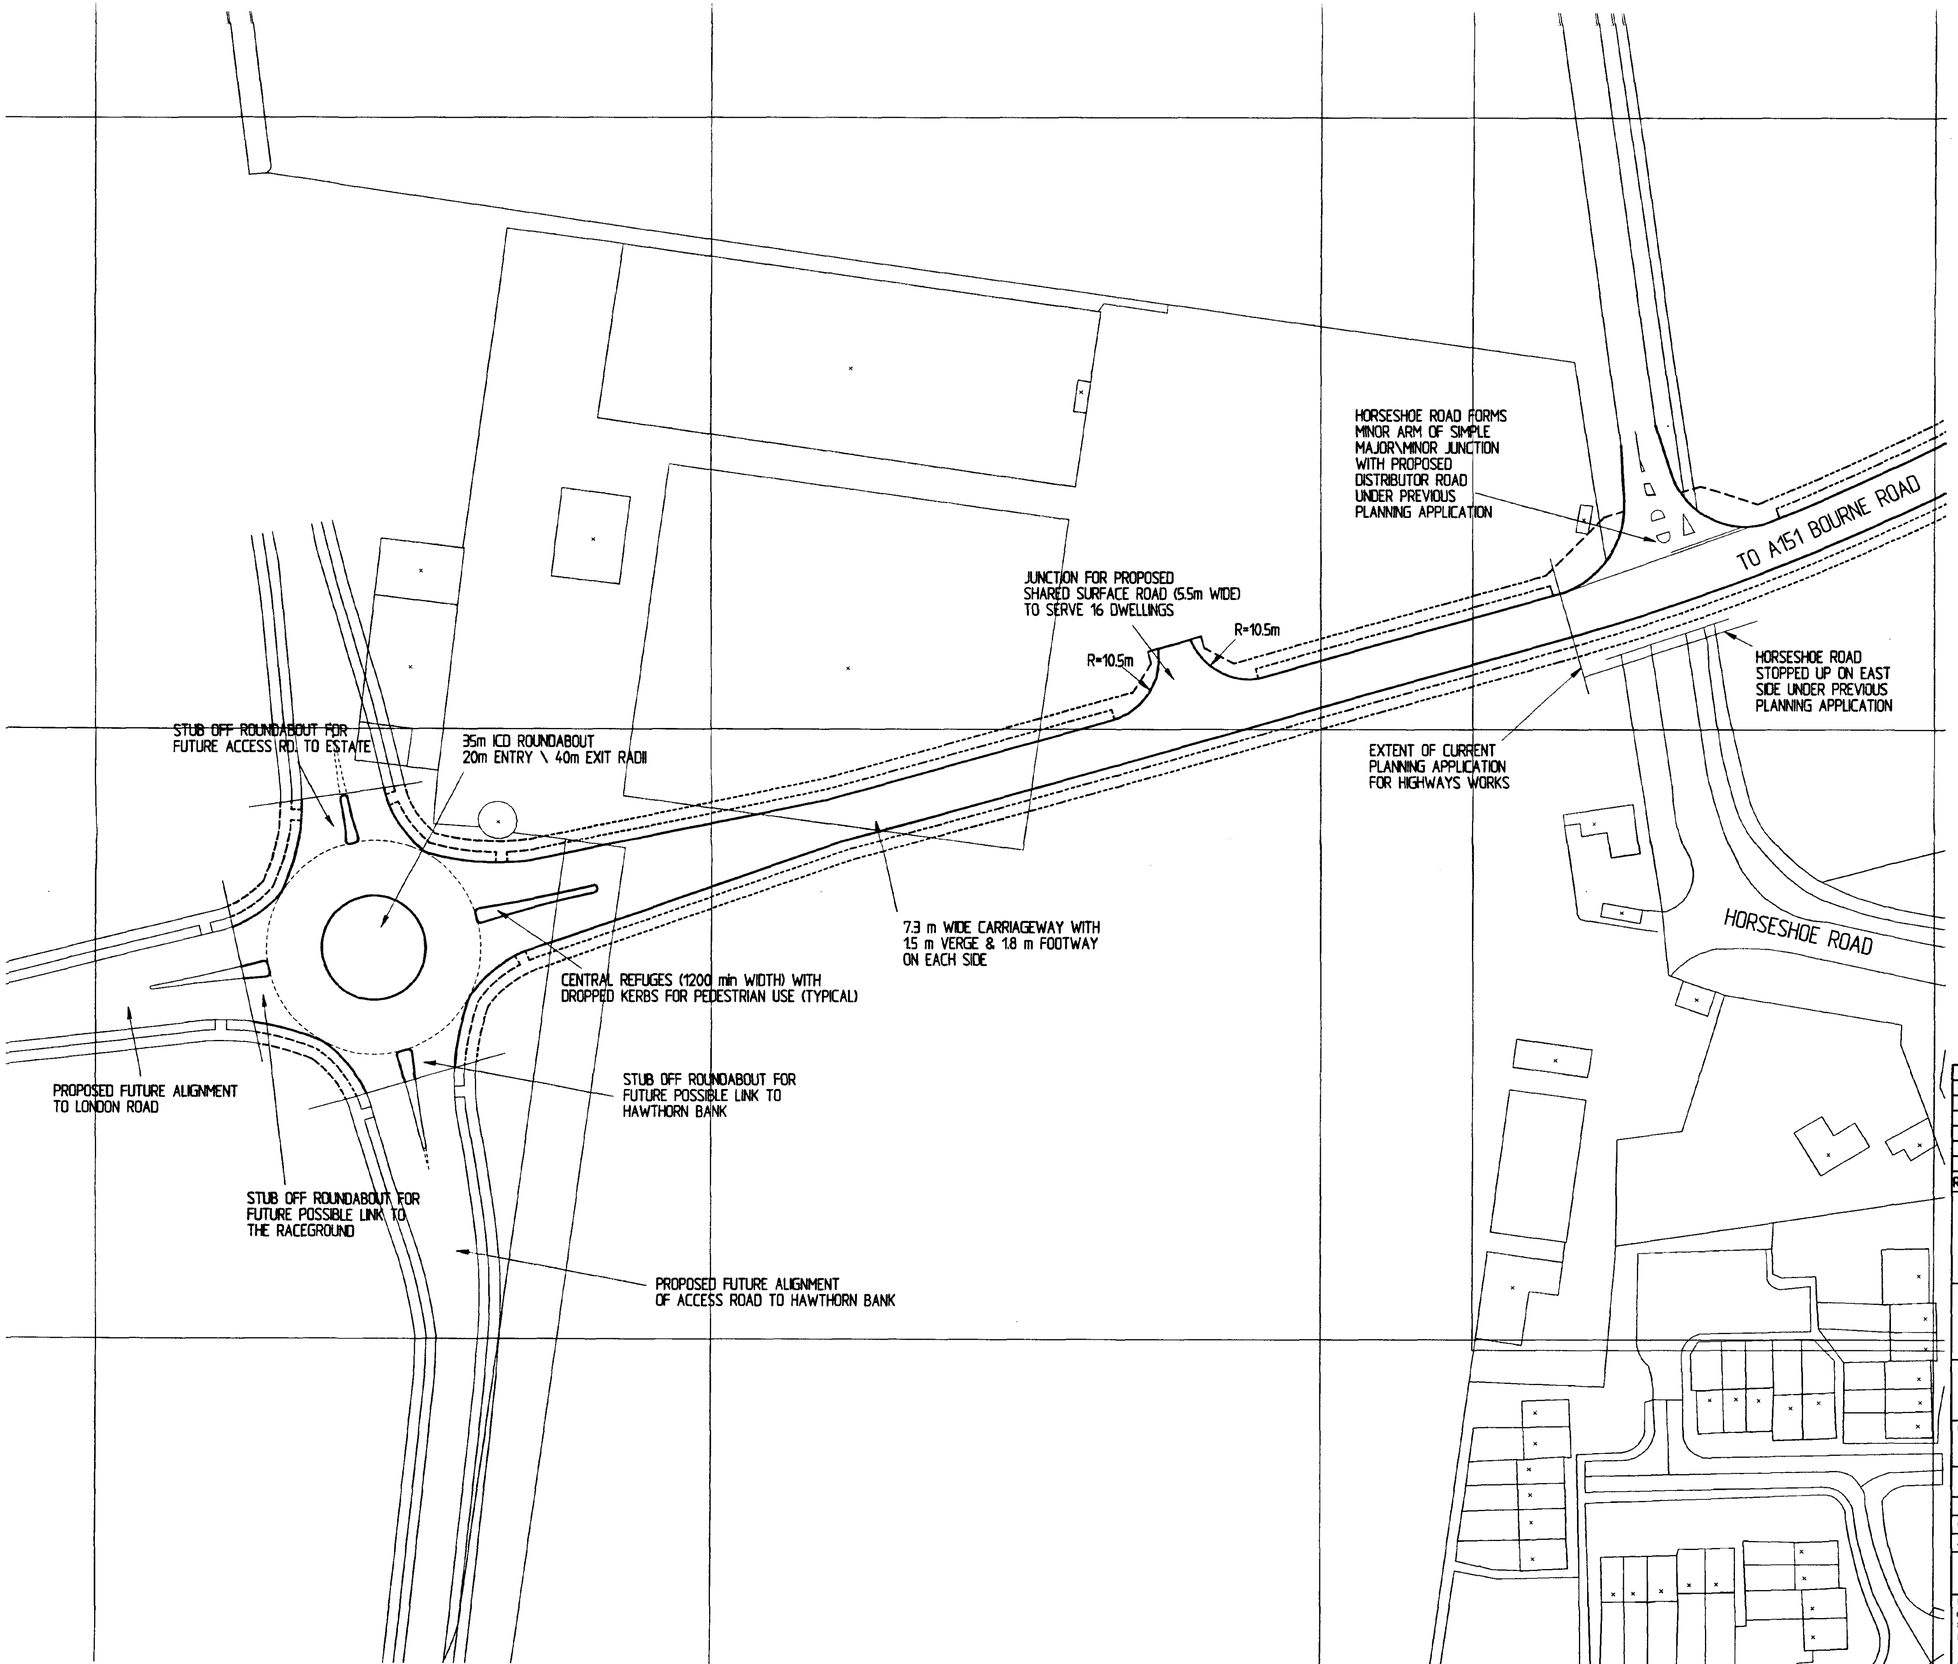

NOTES :

1. DO NOT SCALE THIS DRAWING.
2. ALL DIMENSIONS IN MM UNLESS STATED OTHERWISE.
3. HOUSE PLOT SITE LAYOUT TO BE CONFIRMED
4. THIS DRAWING IS TO BE READ IN CONJUNCTION WITH ALL RELEVANT SCHEME DRAWINGS AND SPECIFICATIONS.
5. ALL SECTION 38 WORKS SHALL COMPLY WITH LINCOLNSHIRE COUNTY COUNCIL SPECIFICATION, D.O.T. SPECIFICATION FOR HIGHWAY WORKS AND IN ACCORDANCE WITH L.C.C. 'HIGHWAY REQUIREMENTS FOR DEVELOPMENT' AND 'STANDARD DRAWINGS'.
6. ALL SECTION 104 WORKS SHALL COMPLY WITH 'SEWERS FOR ADOPTION' 4th EDITION.

AMENDED PLAN
Ref.

SOUTH HOLLAND DC
HOUSING & PLANNING
29 JAN 1998
DETERMINED PLAN
Ref. 1060/97

REV	DATE	DRAWN	CHECKED	APPROVED	DETAILS OF REVISION
B	JAN '97	SLS	DRB	DRB	R'bout entry\exit increased to TD 16/93
A	DEC '97	SLS	DRB	DRB	Central refuges & roundabout geometry added

ALLOTT & LOMAX
Consulting Engineers

CLIENT :
BROADGATE BUILDERS

PROJECT :
HOLLAND PARK - HORSESHOE ROAD TO PROPOSED NEW ROUNDABOUT

DRAWING NUMBER : 62395\A\01
REVISION : B

A1	NAME	DATE
DRAWN	SLS	NOV 97
CHECKED		
APPROVED		


SCALES : 1:500

TITLE :
HIGHWAYS LAYOUT PLAN

DOS AutoCAD DRAWING
m:\62395\62395a01
xref-m:\62351\xref\planning
PLOT SCALE :
APPLICATIONS SOFTWARE :
AutoCAD R14

ALLOTT & LOMAX
Charnwood House
25 Gregory Boulevard
Nottingham
NG7 6NX
ENGLAND
TEL- 0115-962-2721
FAX- 0115-969-1411

Certificate No FS802
QAS No. 8370/243

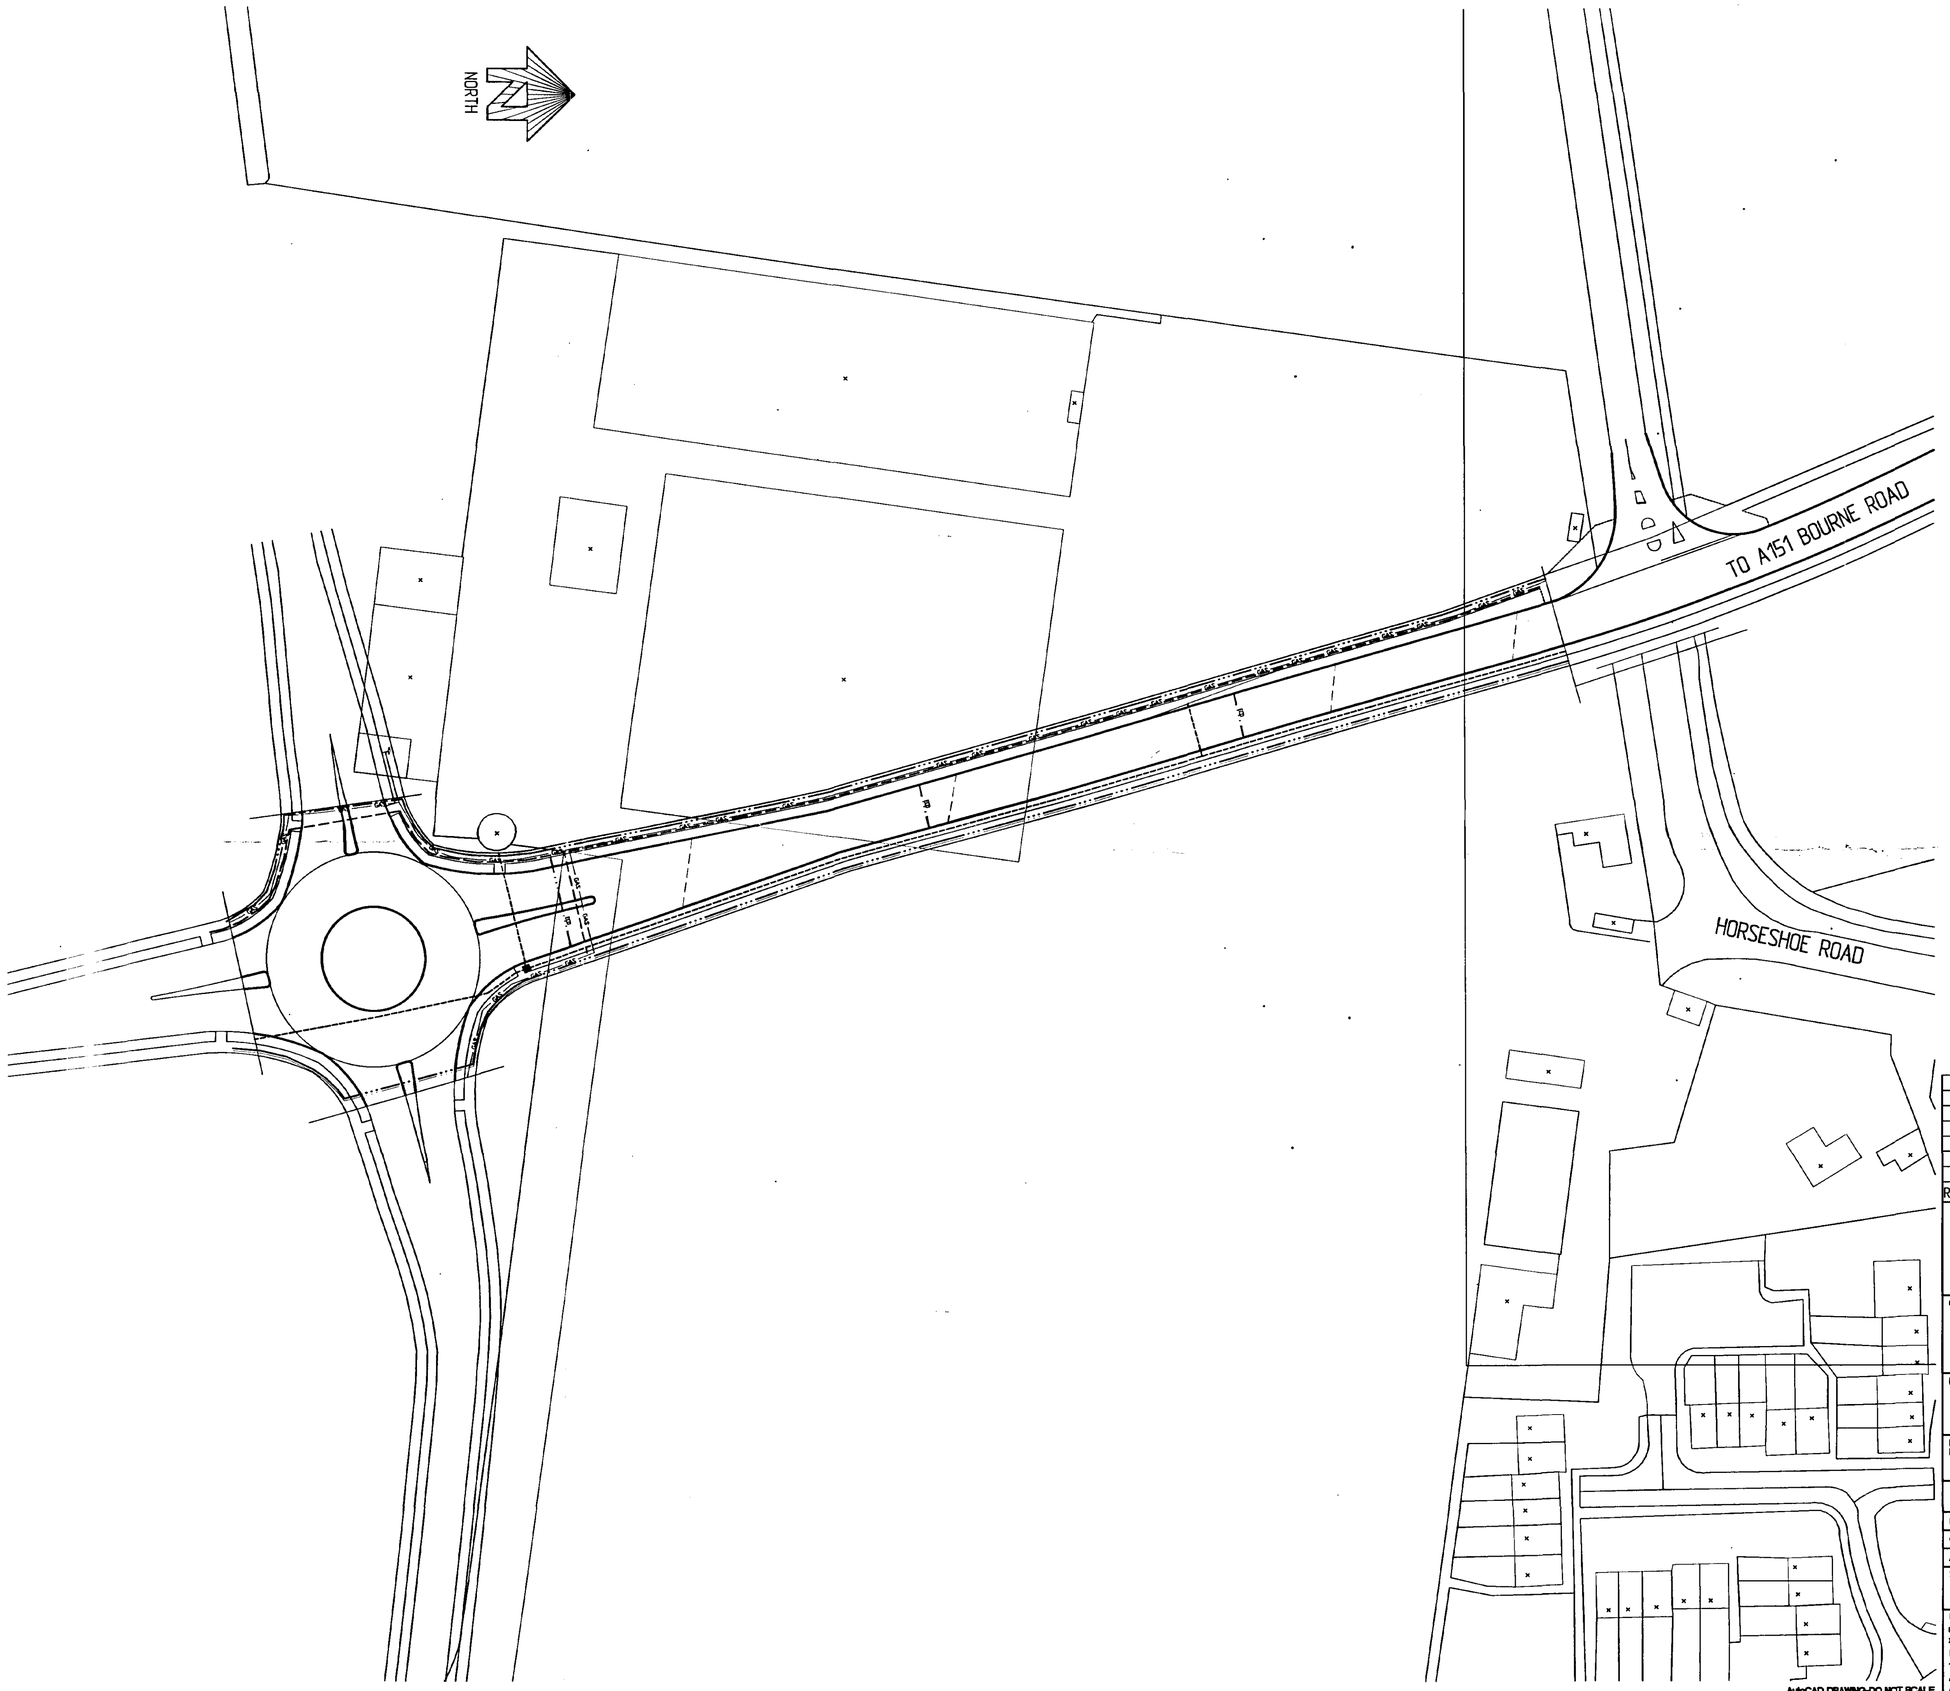

NOTES :

1. DO NOT SCALE THIS DRAWING.
2. ALL DIMENSIONS IN MM UNLESS STATED OTHERWISE.
3. HOUSE PLOT SITE LAYOUT TO BE CONFIRMED
4. THIS DRAWING IS TO BE READ IN CONJUNCTION WITH ALL RELEVANT SCHEME DRAWINGS AND SPECIFICATIONS.
5. ALL SECTION 38 WORKS SHALL COMPLY WITH LINCOLNSHIRE COUNTY COUNCIL SPECIFICATION, D.O.T. SPECIFICATION FOR HIGHWAY WORKS AND IN ACCORDANCE WITH L.C.C. 'HIGHWAY REQUIREMENTS FOR DEVELOPMENT' AND 'STANDARD DRAWINGS'.
6. ALL SECTION 104 WORKS SHALL COMPLY WITH 'SEWERS FOR ADOPTION' 4th EDITION.

KEY:

PROPOSED BT CABLES:-

PROPOSED B.T JOINT BOX:-

PROPOSED GAS MAIN:- — GAS — GAS — GAS —

PROPOSED WATER MAIN:-

PROPOSED ELECTRICITY CABLE DUCT:- ECQ

PROPOSED LOW VOLTAGE ELECTRICITY CABLE:-

PROPOSED HIGH VOLTAGE ELECTRICITY CABLE:-

EXISTING WATER MAIN:-

SOUTH HOLLAND DC
HOUSING & PLANNING
19 APR 1999
Ref: 1060/97

DETERMINED PLAN

REV	DATE	DRAWN	CHECKED	APPROVED	DETAILS OF REVISION

ALLOTT & LOMAX
Consulting Engineers

CLIENT :
BROADGATE BUILDERS

PROJECT :
HOLLAND PARK - HORSESHOE ROAD TO PROPOSED NEW ROUNDABOUT

DRAWING NUMBER : 62395\A\11

REVISION

A1	NAME	DATE
DRAWN	[illegible]	SEPT98
CHECKED	[illegible]	SEPT98
APPROVED	[illegible]	Sept 98

SCALES : 1:500


TITLE :
STATUTORY UNDERTAKERS LAYOUT PLAN

DOS AutoCAD DRAWING
a:\62395\62395a11
xref:a:\62357\xref\planning
PLOT SCALE :
1:1
APPLICATIONS SOFTWARE :
AutoCAD R14

AutoCAD DRAWING-DO NOT SCALE

ALLOTT & LOMAX
Charnwood House
25 Gregory Boulevard
Nottingham
NG7 6NX
ENGLAND
TEL:- 0115-962-2721
FAX:- 0115-969-1411

Certificate No FS802
QAS No. 8370/243

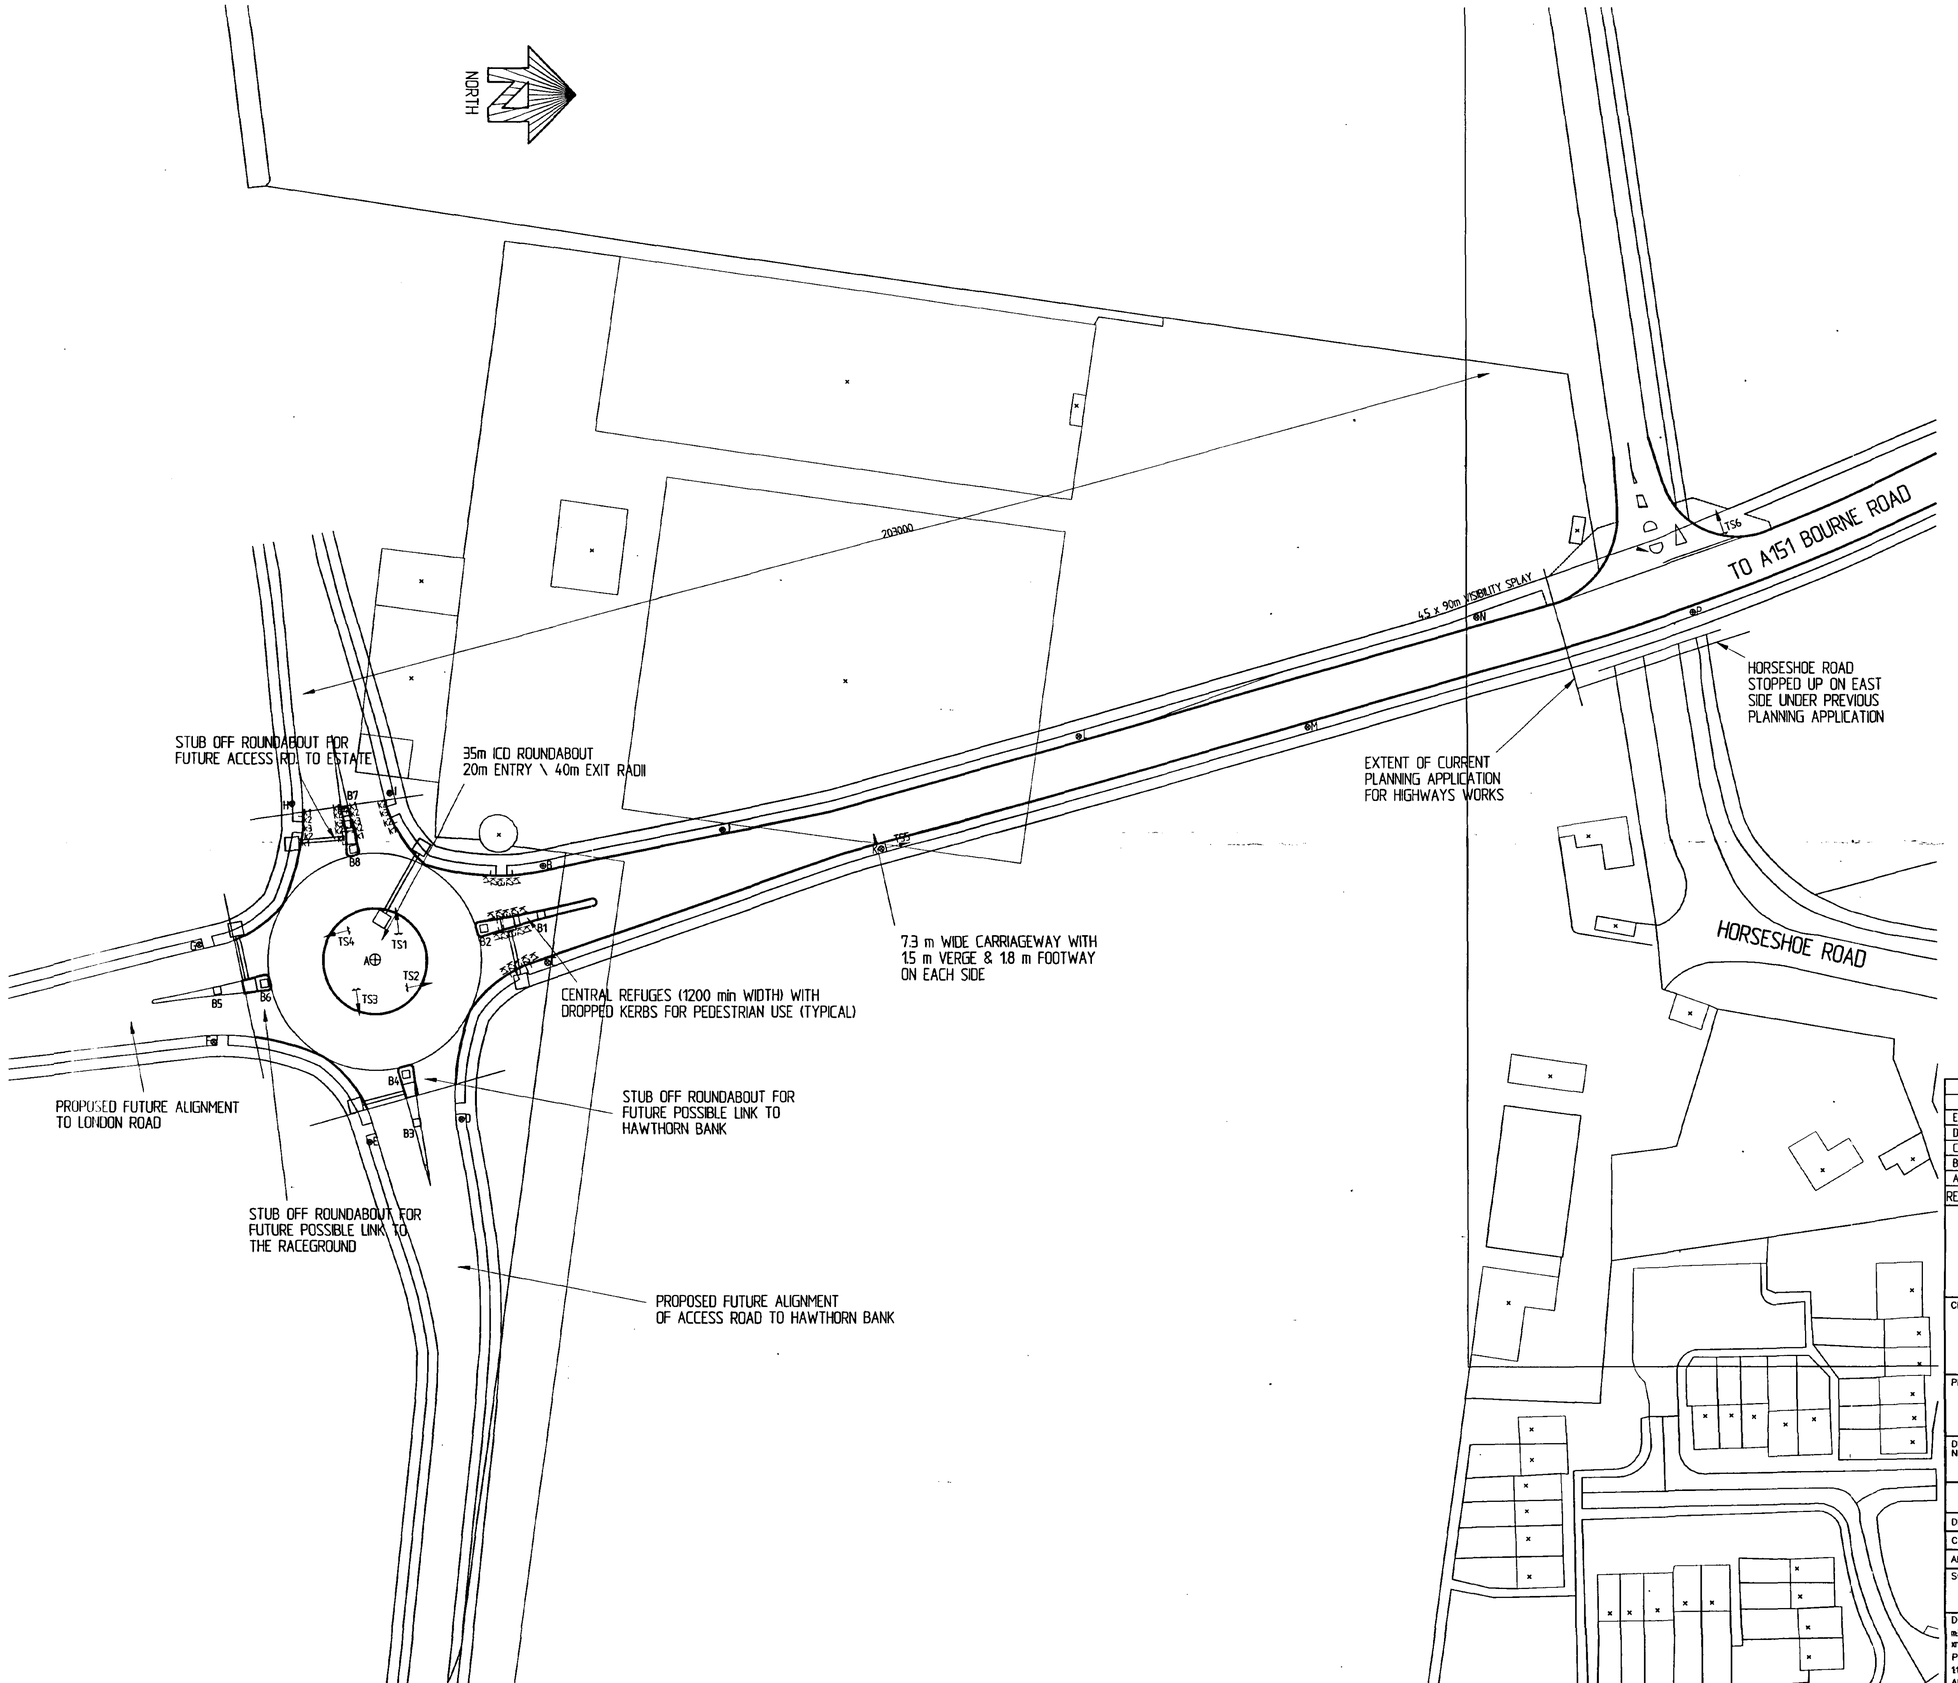

NOTES :

1. DO NOT SCALE THIS DRAWING.
2. ALL DIMENSIONS IN MM UNLESS STATED OTHERWISE.
3. HOUSE PLOT SITE LAYOUT TO BE CONFIRMED
4. THIS DRAWING IS TO BE READ IN CONJUNCTION WITH ALL RELEVANT SCHEME DRAWINGS AND SPECIFICATIONS.
5. ALL SECTION 38 WORKS SHALL COMPLY WITH LINCOLNSHIRE COUNTY COUNCIL SPECIFICATION, D.O.T. SPECIFICATION FOR HIGHWAY WORKS AND IN ACCORDANCE WITH L.C.C. 'HIGHWAY REQUIREMENTS FOR DEVELOPMENT' AND 'STANDARD DRAWINGS'.
6. ALL SECTION 104 WORKS SHALL COMPLY WITH 'SEWERS FOR ADOPTION' 4th EDITION.
7. GIVE WAY MARKINGS AND ANY NECESSARY SIGNING TO BE AGREED ON SITE WITH THE DIVISIONAL SURVEYOR

LOCATION OF PROPOSED STREET LIGHTING

● STAINTON METRO 8m COLUMN WITH G1 CORROSION PROTECTION AND 1m BRACKET, PHILIPS ME70 SONT LANTERN AND BOWL, SET TO POSITION 3. SELC 841 PHOTOCELL.
ALL STREET LIGHTS TO BE PROVIDED WITH R.E.C. SUPPLY AND TERMINATION TYPE A TO LINCS C.C. DRAWING No. SD/14/4A UNLESS OTHERWISE STATED

k3 k2 k1 PROPOSED KERBING
k1 (HALF BATTER), k2 (DROPPER) AND k3 (DROPPER) ARE KERBS AS SHOWN IN LINCS C.C. 'STANDARD CONSTRUCTION DRAWINGS' DRG. No. SD/11/2 - SEE A & L DRG No. 62395\A\04 FOR MORE DETAILS
KERBS TO BE k1 EXCEPT AT PRAM CROSSING POINTS WHICH SHALL CONSIST OF 2 x k3 WITH 1 x k2 ON EITHER SIDE AND SHALL BE WITH TACTILE PAVING AND PROVIDED AT INNER TANGENT POINTS OF ALL JUNCTIONS

THIS DRAWING IS TO BE READ IN CONJUNCTION WITH IC/M10222/S38/00334/419 DOCUMENTATION

⊕ 8m GALVINSED TUBULAR STEEL MID-HINGED COLUMN WITH HYDRAULIC WINCH, URBIS STRATOS 4 x 150 WATT SON-T PLUS LAMP, SELC 841 PHOTOCELL.

═══ 100mm DIA. "STREET LIGHTING" DUCT

□ ACCESS CHAMBER TO SD/14/68

B 1, 3, 5 & 7 - KEEP LEFT BOLLARDS

□ B 2, 4, 6 & 8 - PLAIN FACE BOLLARDS

TS1 - 4 - KEEP LEFT ARROW AND CHEVRON BOARD

TS5 - DIAG. 510 SIGN MOUNTED ON COL. WITH TYPE A2 TERMINATION

TS6 - DIAG. 602

DETERMINED PLAN
SOUTH HOLLAND DC
HOUSING & PLANNING
19 APR 1999
Ref: 1060/97

REV	DATE	DRAWN	CHECKED	APPROVED	DETAILS OF REVISION
E	SEPT '98	SLS	DRB	DRB	STREET LIGHTING ADJUSTED
D	MAR 98	S.L.S.	D.R.B.	D.R.B.	1 JUNCTION FOR 16 DWELLING REMOVED, VIS SPLAY ADDED
C	FEB 98	S.L.S.	D.R.B.	D.R.B.	STREET LIGHTING & KERB ADDED
B	JAN 98	S.L.S.	D.R.B.	D.R.B.	R'BOUT ENTRY EXIT INCREASED TO TD 16/93
A	DEC 97	S.L.S.	D.R.B.	D.R.B.	CENTRAL REFUGES & ROUNDABOUT GEOMETRY ADDED

ALLOTT & LOMAX
Consulting Engineers

CLIENT :
BROADGATE BUILDERS

PROJECT :
HOLLAND PARK - HORSESHOE ROAD TO PROPOSED NEW ROUNDABOUT

DRAWING NUMBER : 62395\A\01
REVISION : E

A1	NAME	DATE
DRAWN	S.L.S.	NOV 97
CHECKED		
APPROVED		

SCALES : 1:500

TITLE :
HIGHWAYS LAYOUT PLAN

DOS AutoCAD DRAWING
m:\62395\62395a01
xref-m:\62351\xref\planning
PLOT SCALE :
1:1
APPLICATIONS SOFTWARE :
AutoCAD R14

ALLOTT & LOMAX
Charnwood House
25 Gregory Boulevard
Nottingham
NG7 6NX
ENGLAND
TEL:- 0115-962-2721
FAX:- 0115-969-1411


Certificate No FS802
QAS No. 8370/243

MANHOLE SCHEDULE

MH REF	COVER LEVEL	INVERT LEVEL	DEPTH	TYPE	DIAMETER	COVER TYPE
S3/4	3.370	1.420	1.950	B	1350	D 400
S3/5	3.740	1.565	2.175	B	1350	D 400
S3/6	3.400	1.660	1.740	B	1350	D 400
F7/1/3	3.370	0.653	2.717	B	1350	D 400
F7/1/4	3.740	0.280	3.460	A	1350	D 400
F7/1/5	3.400	-0.286	3.686	A	1350	D 400

NOTES :

1. DO NOT SCALE THIS DRAWING.
2. ALL DIMENSIONS IN METRES UNLESS STATED OTHERWISE.
3. HOUSE PLOT SITE LAYOUT TO BE CONFIRMED
4. THIS DRAWING IS TO BE READ IN CONJUNCTION WITH ALL RELEVANT SCHEME DRAWINGS AND SPECIFICATIONS.
5. ALL SECTION 38 WORKS SHALL COMPLY WITH LINCOLNSHIRE COUNTY COUNCIL SPECIFICATION, D.O.T. SPECIFICATION FOR HIGHWAY WORKS AND IN ACCORDANCE WITH L.C.C. 'HIGHWAY REQUIREMENTS FOR DEVELOPMENT' AND 'STANDARD DRAWINGS'.
6. ALL SECTION 104 WORKS SHALL COMPLY WITH 'SEWERS FOR ADOPTION' 4th EDITION.
7. LOCATE ALL MAINS, SEWERS AND SERVICES BEFORE COMMENCING WORKS
8. POSITION OF EXISTING MANHOLES TO BE CONFIRMED ON SITE
9. MANHOLE COVERS TO BE IN ACCORDANCE WITH BS EN 124 AND EMBOSSED FW/SW AS APPROP.
10. FOUL PIPES TO BE CLAYWARE IN ACCORDANCE WITH BS EN 295 AND BS 65
11. CALCULATIONS FOR PIPE SIZE AND GRADIENTS SEE CALC SHEETS; 62395\A\CALC 06 & 07
12. ALL GULLY COVERS SHALL BE HINGED BUT NON REMOVABLE TO BS EN 124, GROUP 4 (CLASS D400) NOMINAL WIDTH OF 450mm WITH A MIN. AREA OF WATERWAY OF 900cm²

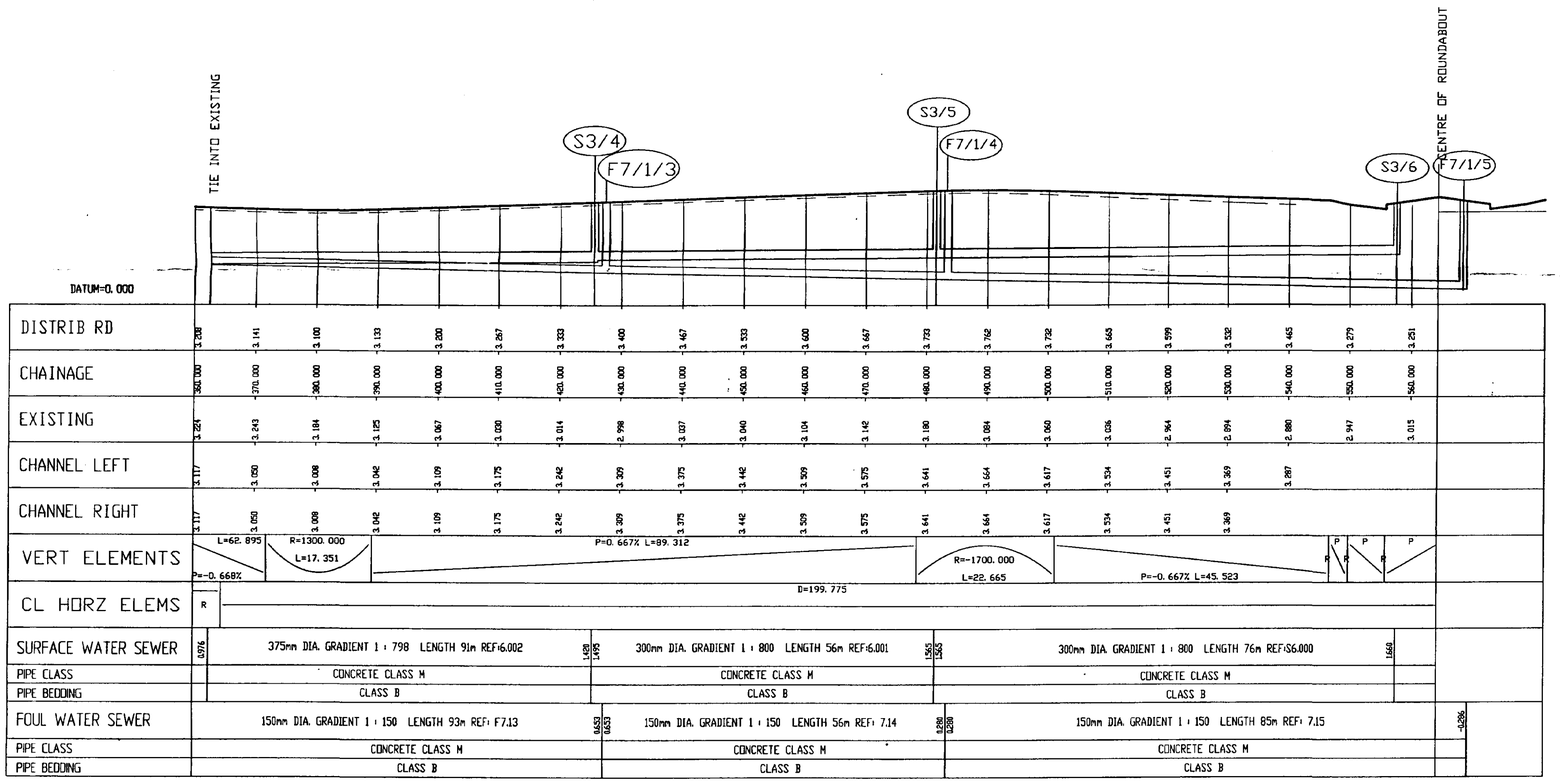

DETERMINED
PLAN
SOUTH HOLLAND DC
HOUSING & PLANNING
19 APR 1999
Ref: 1060/97

REV	DATE	DRAWN	CHECKED	APPROVED	DETAILS OF REVISION
C	AUG 98	DAC	PRB	PRB	F.W. dia & gradient S 6.002 amended
B	MAY 98	SB			F.W. sewer/manhole levels revised
A	MAR 98	SLS			MH ref. & left chan. levs amended, acc. rd. removed

ALLOTT & LOMAX
Consulting Engineers

CLIENT :
BROADGATE BUILDERS

PROJECT :
HOLLAND PARK - HORSESHOE ROAD
TO PROPOSED NEW ROUNDABOUT

DRAWING NUMBER : 62395\A\02

REVISION : C

A1	NAME	DATE
DRAWN	SLS	FEB 98
CHECKED		
APPROVED		

SCALES : 1500
V = 1100

TITLE :
PROPOSED DRAINAGE
LONG SECTION

DOS AutoCAD DRAWING
M:\62395\A\62395A02
xref=m:\62395a\xref\longsect
PLOT SCALE :

APPLICATIONS SOFTWARE :
AutoCAD R14

AutoCAD DRAWING-DO NOT SCALE

ALLOTT & LOMAX
Charnwood House
25 Gregory Boulevard
Nottingham
NG7 6NX
ENGLAND
TEL-
0115-962-2721
FAX-
0115-969-1411

Certificate No FS802
QAS No. 8370/243

NOTES :

1. DO NOT SCALE THIS DRAWING.
2. ALL DIMENSIONS IN MM UNLESS STATED OTHERWISE.
3. SEWER CONNECTIONS REFERED TO AS EXISTING ARE SEWERS PROPOSED IN PREVIOUS PLANNING APPLICATION TO BE CONSTRUCTED PRIOR TO PROPOSALS SHOWN ON THIS DRAWING PREVIOUS PLANNING APPLICATION CONTAINED ON ALLOTT & LOMAX DRAWINGS 62388/A SERIES
4. THIS DRAWING IS TO BE READ IN CONJUNCTION WITH ALL RELEVANT SCHEME DRAWINGS AND SPECIFICATIONS.
5. ALL SECTION 38 WORKS SHALL COMPLY WITH LINCOLNSHIRE COUNTY COUNCIL SPECIFICATION, D.O.T. SPECIFICATION FOR HIGHWAY WORKS AND IN ACCORDANCE WITH L.C.C. 'HIGHWAY REQUIREMENTS FOR DEVELOPMENT' AND 'STANDARD DRAWINGS'.
6. ALL SECTION 104 WORKS SHALL COMPLY WITH 'SEWERS FOR ADOPTION' 4th EDITION.
7. CALCULATIONS FOR PIPE SIZE AND GRADIENTS SEE CALC SHEETS; 62395\A\CALC 06 & 07

PROPOSED STORM DRAINAGE

PROPOSED FOUL DRAINAGE

EXISTING STORM DRAINAGE

EXISTING FOUL DRAINAGE

PROPOSED NEW ROAD GULLY

SURFACE WATER DRAINAGE TO TIE INTO SEWER OF PREVIOUS PHASE OF DEVELOPMENT (SEE DRG. 62388/A/03)

90 x 4.5m VISIBILITY SPLAY

90 x 4.5m VISIBILITY SPLAY

TO A151 BOURNE ROAD

HORSESHOE ROAD

STUBS OFF FOR PROPOSED FUTURE DEVELOPMENT SERVE BY ACCESS ROAD

STUB CONNECTION FOR FUTURE LINK TO A HOLLAND PARK FOUL SEWAGE PUMPING STATION. PROPOSED FOUL SEWER NOT TO BE USED UNTIL PUMPING STATION CONSTRUCTED

S3/3 F7/1/2 S6.003 F1.10

S3/4 F7/1/3 S6.002 F7.13

S3/5 F7/1/4 S6.001 F7.14

S3/6 F7/1/5 S6.000 F7.15 F7.16

DETERMINED PLAN

SOUTH HOLLAND DC HOUSING & PLANNING 19 APR 1999 Ref: 1060/97

REV	DATE	DRAWN	CHECKED	APPROVED	DETAILS OF REVISION
A	MAR 98	SLS	DCG	[illegible]	Access removed. SW ref., FW & gullies amended

ALLOTT & LOMAX *Consulting Engineers*

CLIENT :

BROADGATE BUILDERS

PROJECT :

HOLLAND PARK - HORSESHOE ROAD TO PROPOSED NEW ROUNDABOUT

DRAWING NUMBER : 62395\A\03

REVISION A

A1	NAME	DATE
DRAWN	SLS	JAN 97
CHECKED	[illegible]	JAN 98
APPROVED	[illegible]	JAN 98

SCALES : 1:500

TITLE :

DRAINAGE LAYOUT PLAN

DOS AutoCAD DRAWING m:\62395\62395s03 xref-m:\62351\xref\planning

PLOT SCALE :


APPLICATIONS SOFTWARE : AutoCAD R14

AutoCAD DRAWING-DO NOT SCALE

ALLOTT & LOMAX
Charnwood House
25 Gregory Boulevard
Nottingham
NG7 6NX
ENGLAND
TEL:- 0115-962-2721
FAX:- 0115-969-1411

Certificate No FS802 QAS No. 8370/243

1. DO NOT SCALE THIS DRAWING.
2. ALL DIMENSIONS IN MM UNLESS STATED OTHERWISE.
3. HOUSE PLOT SITE LAYOUT TO BE CONFIRMED
4. THIS DRAWING IS TO BE READ IN CONJUNCTION WITH ALL RELEVANT SCHEME DRAWINGS AND SPECIFICATIONS.
5. ALL SECTION 38 WORKS SHALL COMPLY WITH LINCOLNSHIRE COUNTY COUNCIL SPECIFICATION, D.O.T. SPECIFICATION FOR HIGHWAY WORKS AND IN ACCORDANCE WITH L.C.C. 'HIGHWAY REQUIREMENTS FOR DEVELOPMENT' AND 'STANDARD DRAWINGS'.
6. ALL SECTION 104 WORKS SHALL COMPLY WITH 'SEWERS FOR ADOPTION' 4th EDITION.
7. CLAUSES REFER TO LINCS C.C. 'DEVELOPMENT ROAD SPECIFICATION AND CONSTRUCTION'
8. KERBS AND EDGINGS TO CLAUSE 12.1
9. FOR FLEXIBLE SURFACING TACK COAT TO CLAUSE 11.2 AND JOINTS TO CLAUSE 11.7
10. OVERALL REQUIREMENTS FOR ROADWORKS TO CLAUSE 9

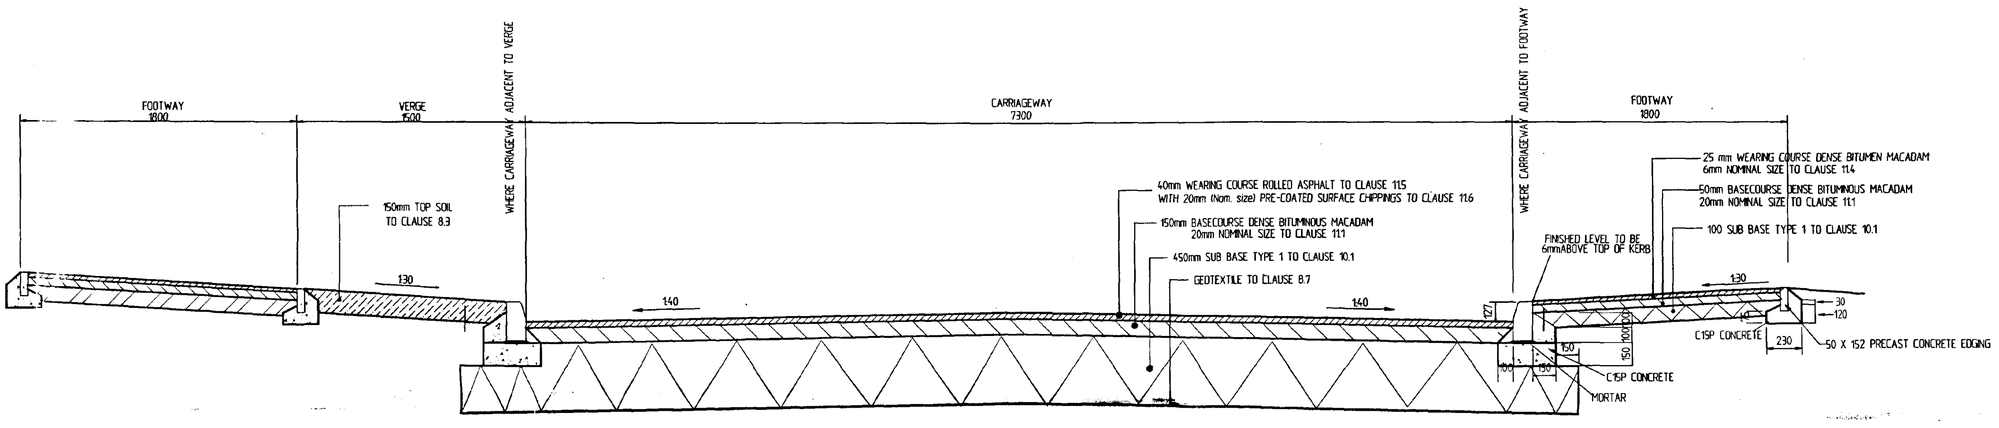

PROPOSED HIGHWAY CROSS SECTION . 1:20

DETERMINED
PLAN

SOUTH HOLLAND DC
HOUSING & PLANNING
19 APR 1999
Ref: H969/97

REV	DATE	DRAWN	CHECKED	APPROVED	DETAILS OF REVISION

ALLOTT & LOMAX
Consulting Engineers

CLIENT :
BROADGATE BUILDERS

PROJECT :
HOLLAND PARK - HORSESHOE ROAD
TO PROPOSED NEW ROUNDABOUT

DRAWING NUMBER : 62395/A/04
REVISION

A1	NAME	DATE
DRAWN	SLS	NOV 97
CHECKED	[signature]	Feb 98
APPROVED	[signature]	Feb 98

SCALES : 1:200

TITLE :
TYPICAL HIGHWAY
CROSS SECTIONS

DOS AutoCAD DRAWING
M:\62351A\62388A04


PLOT SCALE :

APPLICATIONS SOFTWARE :
AutoCAD R14

AutoCAD DRAWING-DO NOT SCALE


ALLOTT & LOMAX
Charnwood House
25 Gregory Boulevard
Nottingham
NG7 6NX
ENGLAND
TEL:- 0115-962-2721
FAX:- 0115-969-1411

Certificate No FS502
QMS No. 8370/243

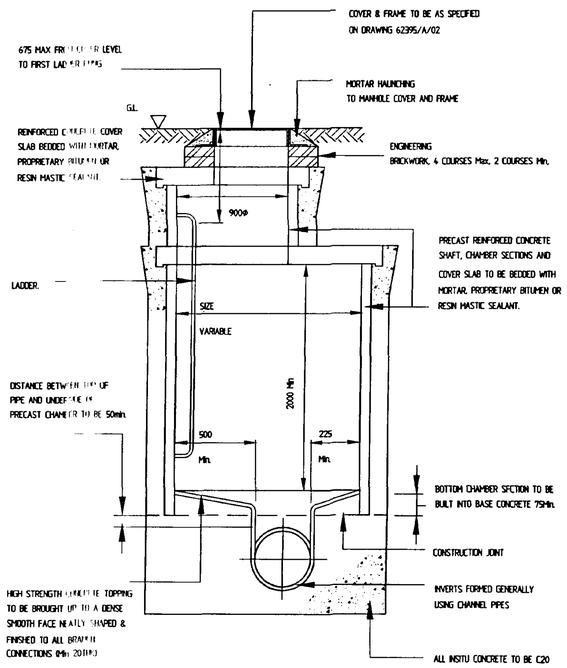


SECTION

DEPTH TO SOFFIT OF PIPE 3000 TO 6000

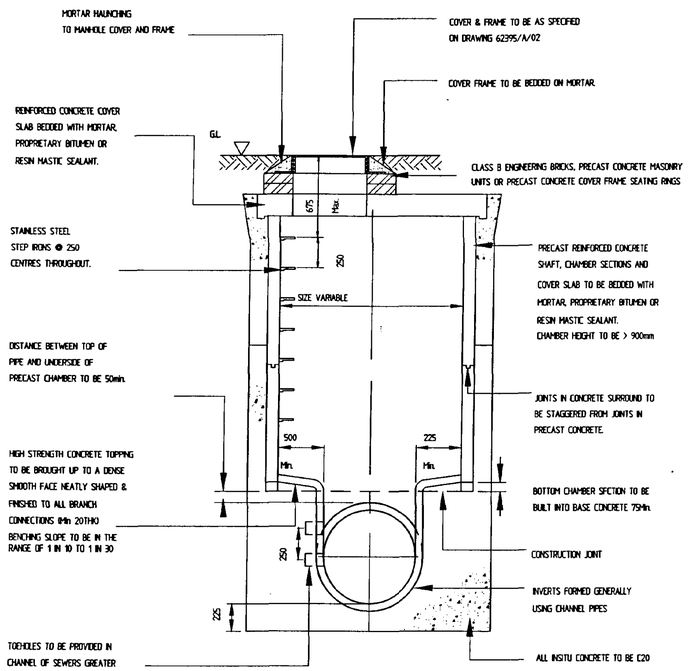

SECTION

DEPTH TO SOFFIT OF PIPE 1450 TO 3000

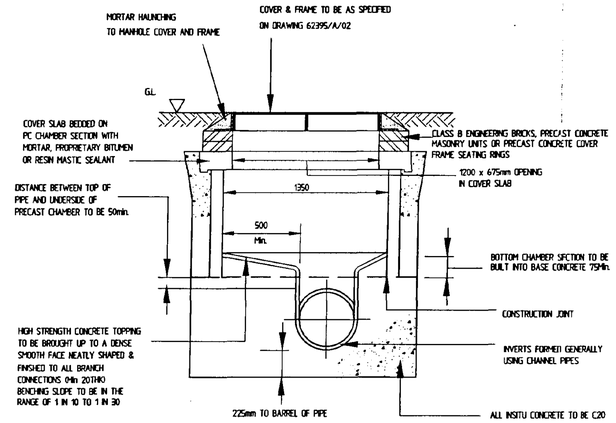


TYPICAL MANHOLE DETAIL - TYPE E

DEPTH TO SOFFIT OF PIPE 1000 TO 1450


NOTES :

1. DO NOT SCALE THIS DRAWING.
2. ALL DIMENSIONS IN MM UNLESS STATED OTHERWISE.
3. HOUSE PLOT SITE LAYOUT TO BE CONFIRMED
4. THIS DRAWING IS TO BE READ IN CONJUNCTION WITH ALL RELEVANT SCHEME DRAWINGS AND SPECIFICATIONS.
5. ALL SECTION 38 WORKS SHALL COMPLY WITH LINCOLNSHIRE COUNTY COUNCIL SPECIFICATION, D.O.T. SPECIFICATION FOR HIGHWAY WORKS AND IN ACCORDANCE WITH I.C.E. 'HIGHWAY REQUIREMENTS FOR DEVELOPMENT' AND 'STANDARD DRAWINGS'.
6. ALL SECTION 104 WORKS SHALL COMPLY WITH 'SEWERS FOR ADOPTION' 4th EDITION.
7. ALL PRECAST AND IN SITU CONCRETE TO CONTAIN A MIN. CLASS 3 SULPHATE RESISTANT CEMENT
8. ALL GULLIES TO BE TO EN124, GROUP 4 (CLASS D400) GULLY COVERS SHALL BE HINGED BUT NON REMOVABLE, NOMINAL WIDTH OF 450mm WITH A MIN AREA OF WATERWAY OF 900cm²

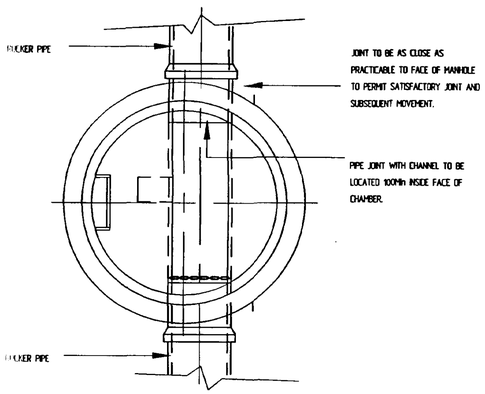


PLAN

TYPICAL MANHOLE DETAIL - TYPE A

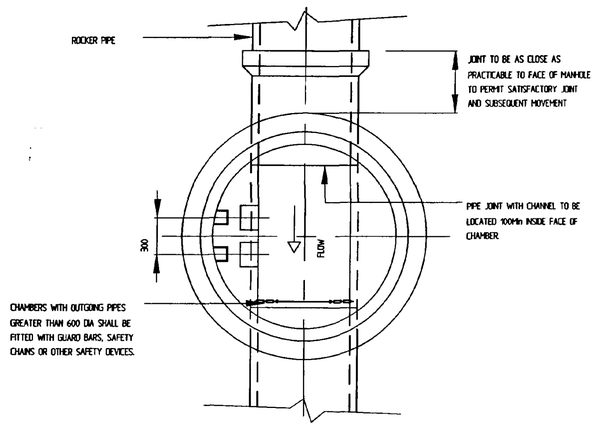

PLAN

TYPICAL MANHOLE DETAIL - TYPE B

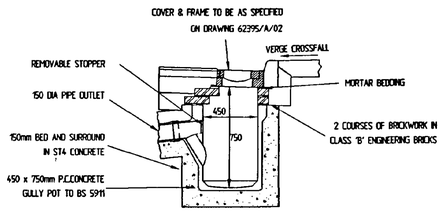

ROAD GULLY DETAIL

AutoCAD DRAWING-DO NOT SCALE

EXAMINED
PLAN
SOUTH HOLLAND DC
HOUSING & PLANNING
19 APR 1999
Ref: 1060/97

REV	DATE	DRAWN	CHECKED	APPROVED	DETAILS OF REVISION
B	MAY 98	SLS	DRB	DRB	Type A & sulphate res. added, step irons amended
A	MAR 98	SLS	DRB	DRB	Note 8 added, cover ref amended - dwg 62395/A/02

ALLOTT & LOMAX
Consulting Engineers

CLIENT :

BROADGATE BUILDERS

PROJECT :

HOLLAND PARK - HORSESHOE ROAD TO PROPOSED NEW ROUNDABOUT

DRAWING NUMBER : 62395\A\05

REVISION B

A1	NAME	DATE
DRAWN	S.L.S.	NOV. 97
CHECKED	DRB	Nov 97
APPROVED	DRB	Nov 97

SCALES : 1:25

TITLE :

CONSTRUCTION DETAILS MANHOLE \ INSPECTION CHAMBERS


DOS AutoCAD DRAWING M:\62395A\62395A05

PLOT SCALE : 1 : 1

APPLICATIONS SOFTWARE : AutoCAD R14

ALLOTT & LOMAX
Charnwood House
25 Gregory Boulevard
Nottingham
NG7 6NX
ENGLAND
TEL:- 0115-962-2721
FAX:- 0115-969-1411

Certificate No FS802
QAS No. 8370/243

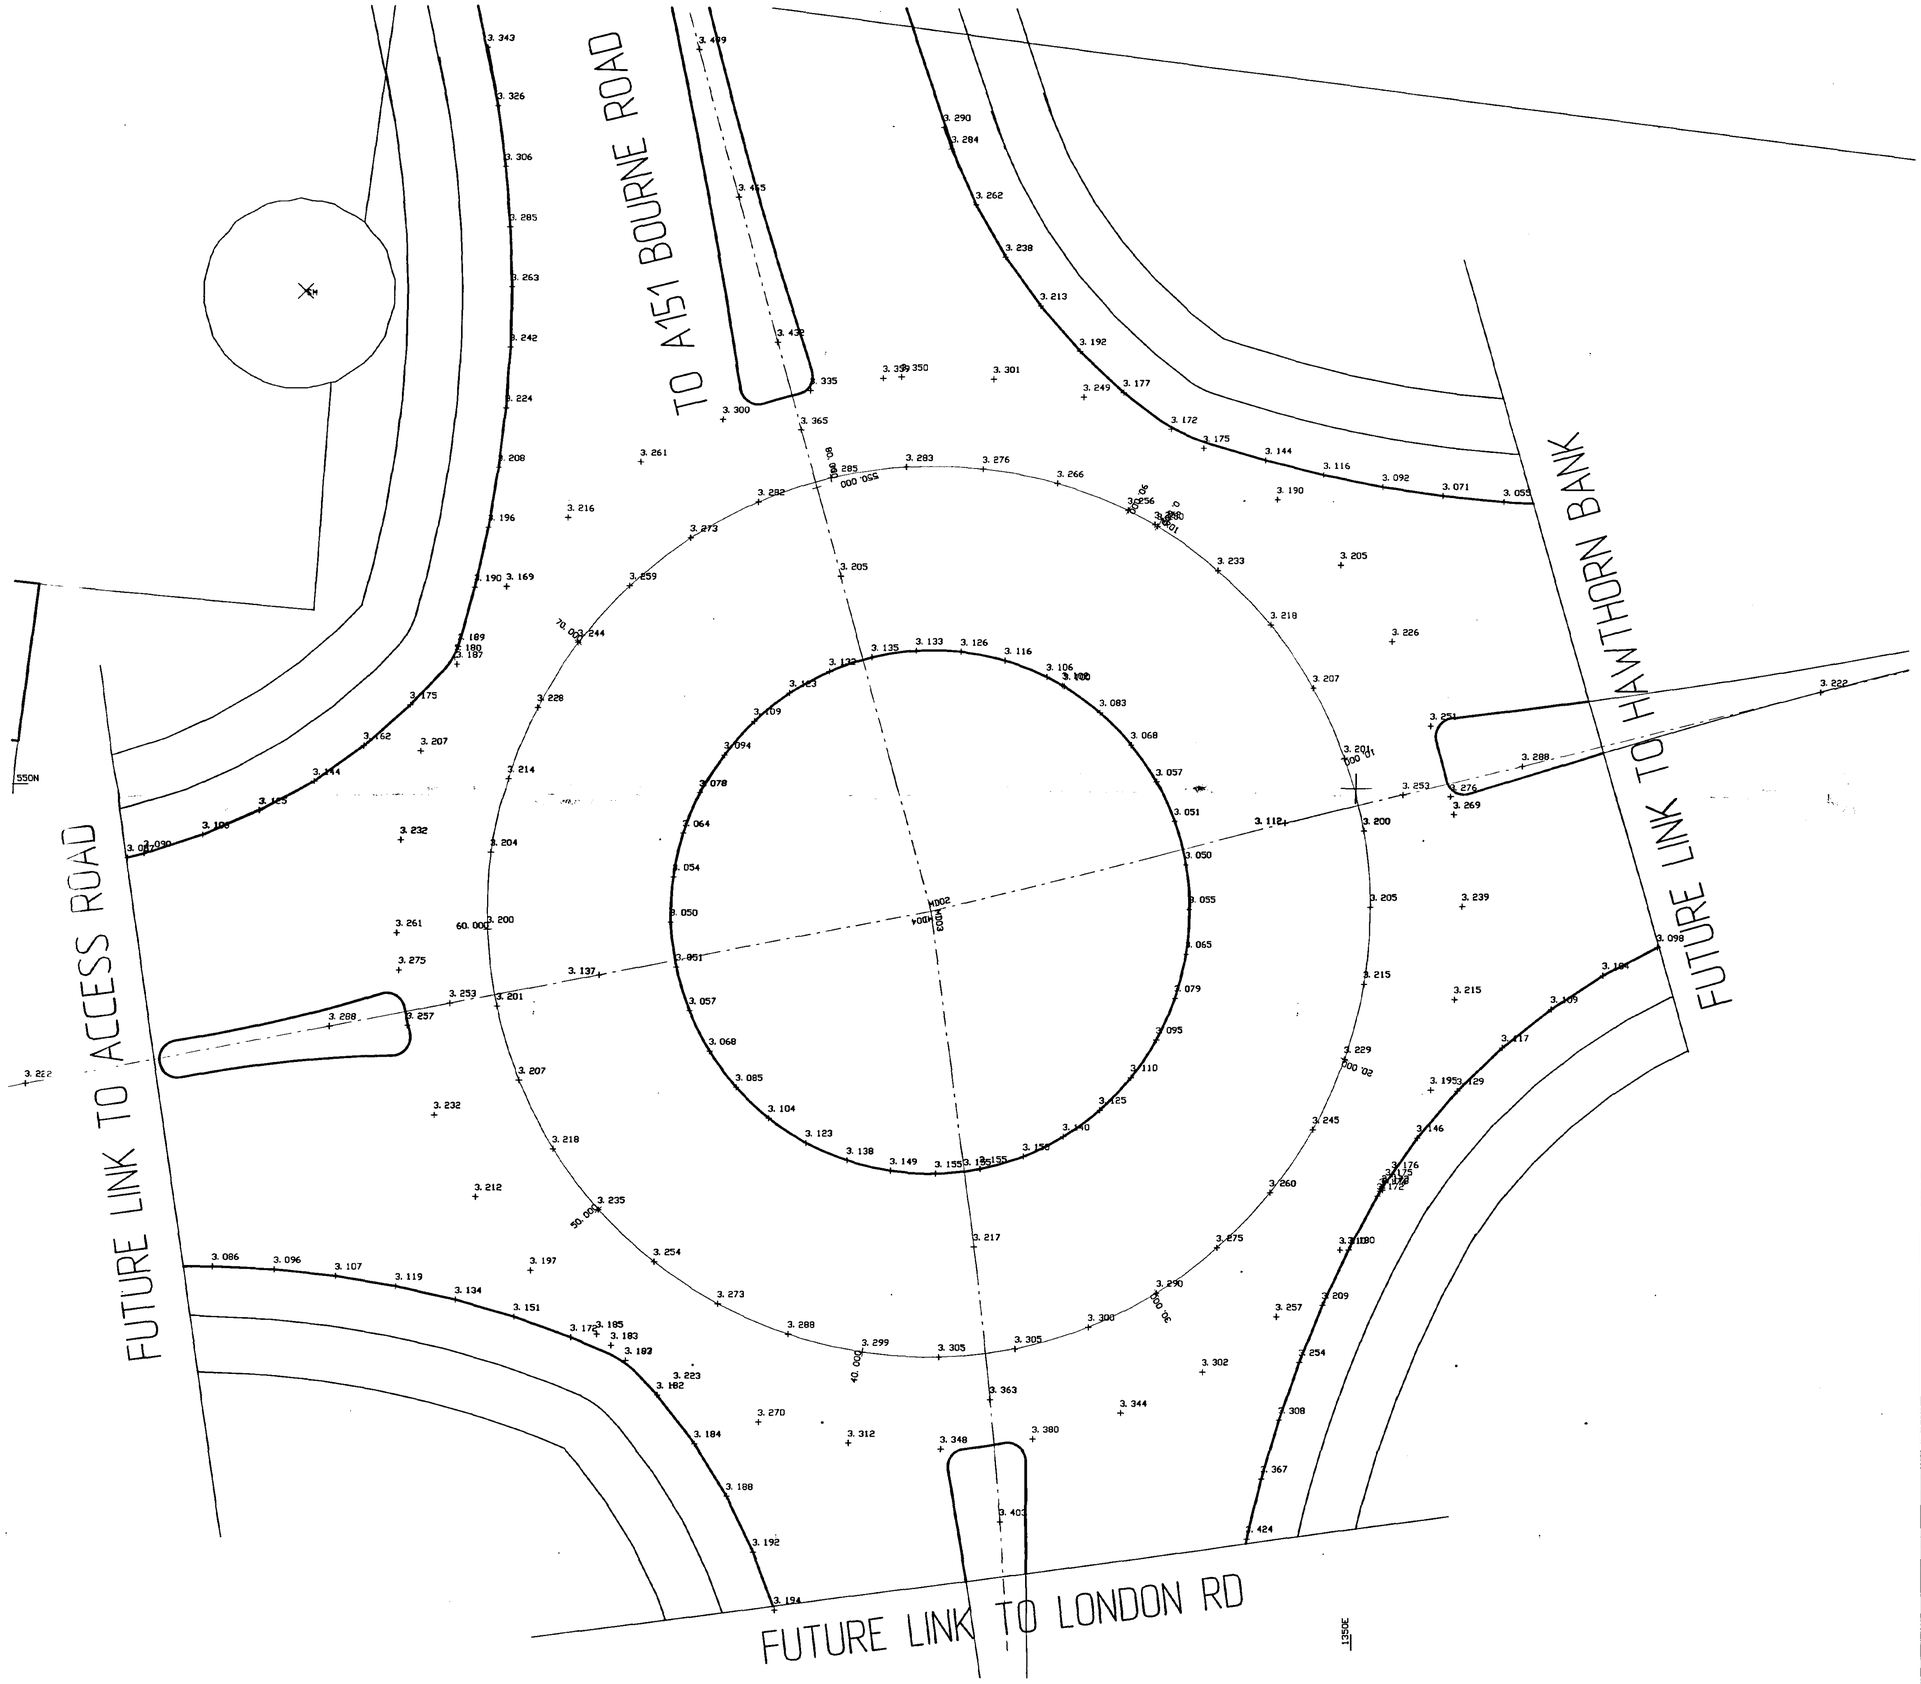

NOTES

1. DO NOT SCALE THIS DRAWING
2. ALL LEVELS IN METRES UNLESS STATED OTHERWISE
3. THIS DRAWING IS TO BE READ IN CONJUNCTION WITH ALL REVELANT SCHEME DRAWINGS AND SPECIFICATIONS
4. ALL SECTION 38 WORKS SHALL COMPLY WITH LINCOLNSHIRE COUNTY COUNCIL SPECIFICATION FOR HIGHWAY WORKS AND IN ACCORDANCE WITH LCC "HIGHWAY REQUIREMENTS FOR DEVELOPMENT" AND "STANDARD DRAWINGS"

DETERMINED PLAN

SOUTH HOLLAND DC
HOUSING & PLANNING
19 APR 1999
Ref: 1060/97

REV	DATE	DRAWN	CHECKED	APPROVED	DETAILS OF REVISION
A	SEPT 98	[illegible]	RSNB	[illegible]	NOTES ADDED

ALLOTT & LOMAX
Consulting Engineers

CLIENT :
BROADGATE BUILDERS

PROJECT :
HOLLAND PARK - HORSESHOE ROAD TO PROPOSED NEW ROUNDABOUT

DRAWING NUMBER : 62395/A/06
REVISION : A

A1	NAME	DATE
DRAWN	S.L.SHELTON	MAR 98
CHECKED	D.R.BROWN	MAR 98
APPROVED	D.R.BROWN	MAR 98

SCALES : 1:100

TITLE :
PROPOSED ROUNDABOUT LEVELS


DOS AutoCAD DRAWING
M:\62395A06
dxf=m:\62395\dxf\rb_levs
PLOT SCALE :

APPLICATIONS SOFTWARE :
AutoCAD R14

AutoCAD DRAWING-DO NOT SCALE

ALLOTT & LOMAX
Charnwood House
25 Gregory Boulevard
Nottingham
NG7 6NX
ENGLAND
TEL:- 0115-962-2721
FAX:- 0115-969-1411

Certificate No FS802

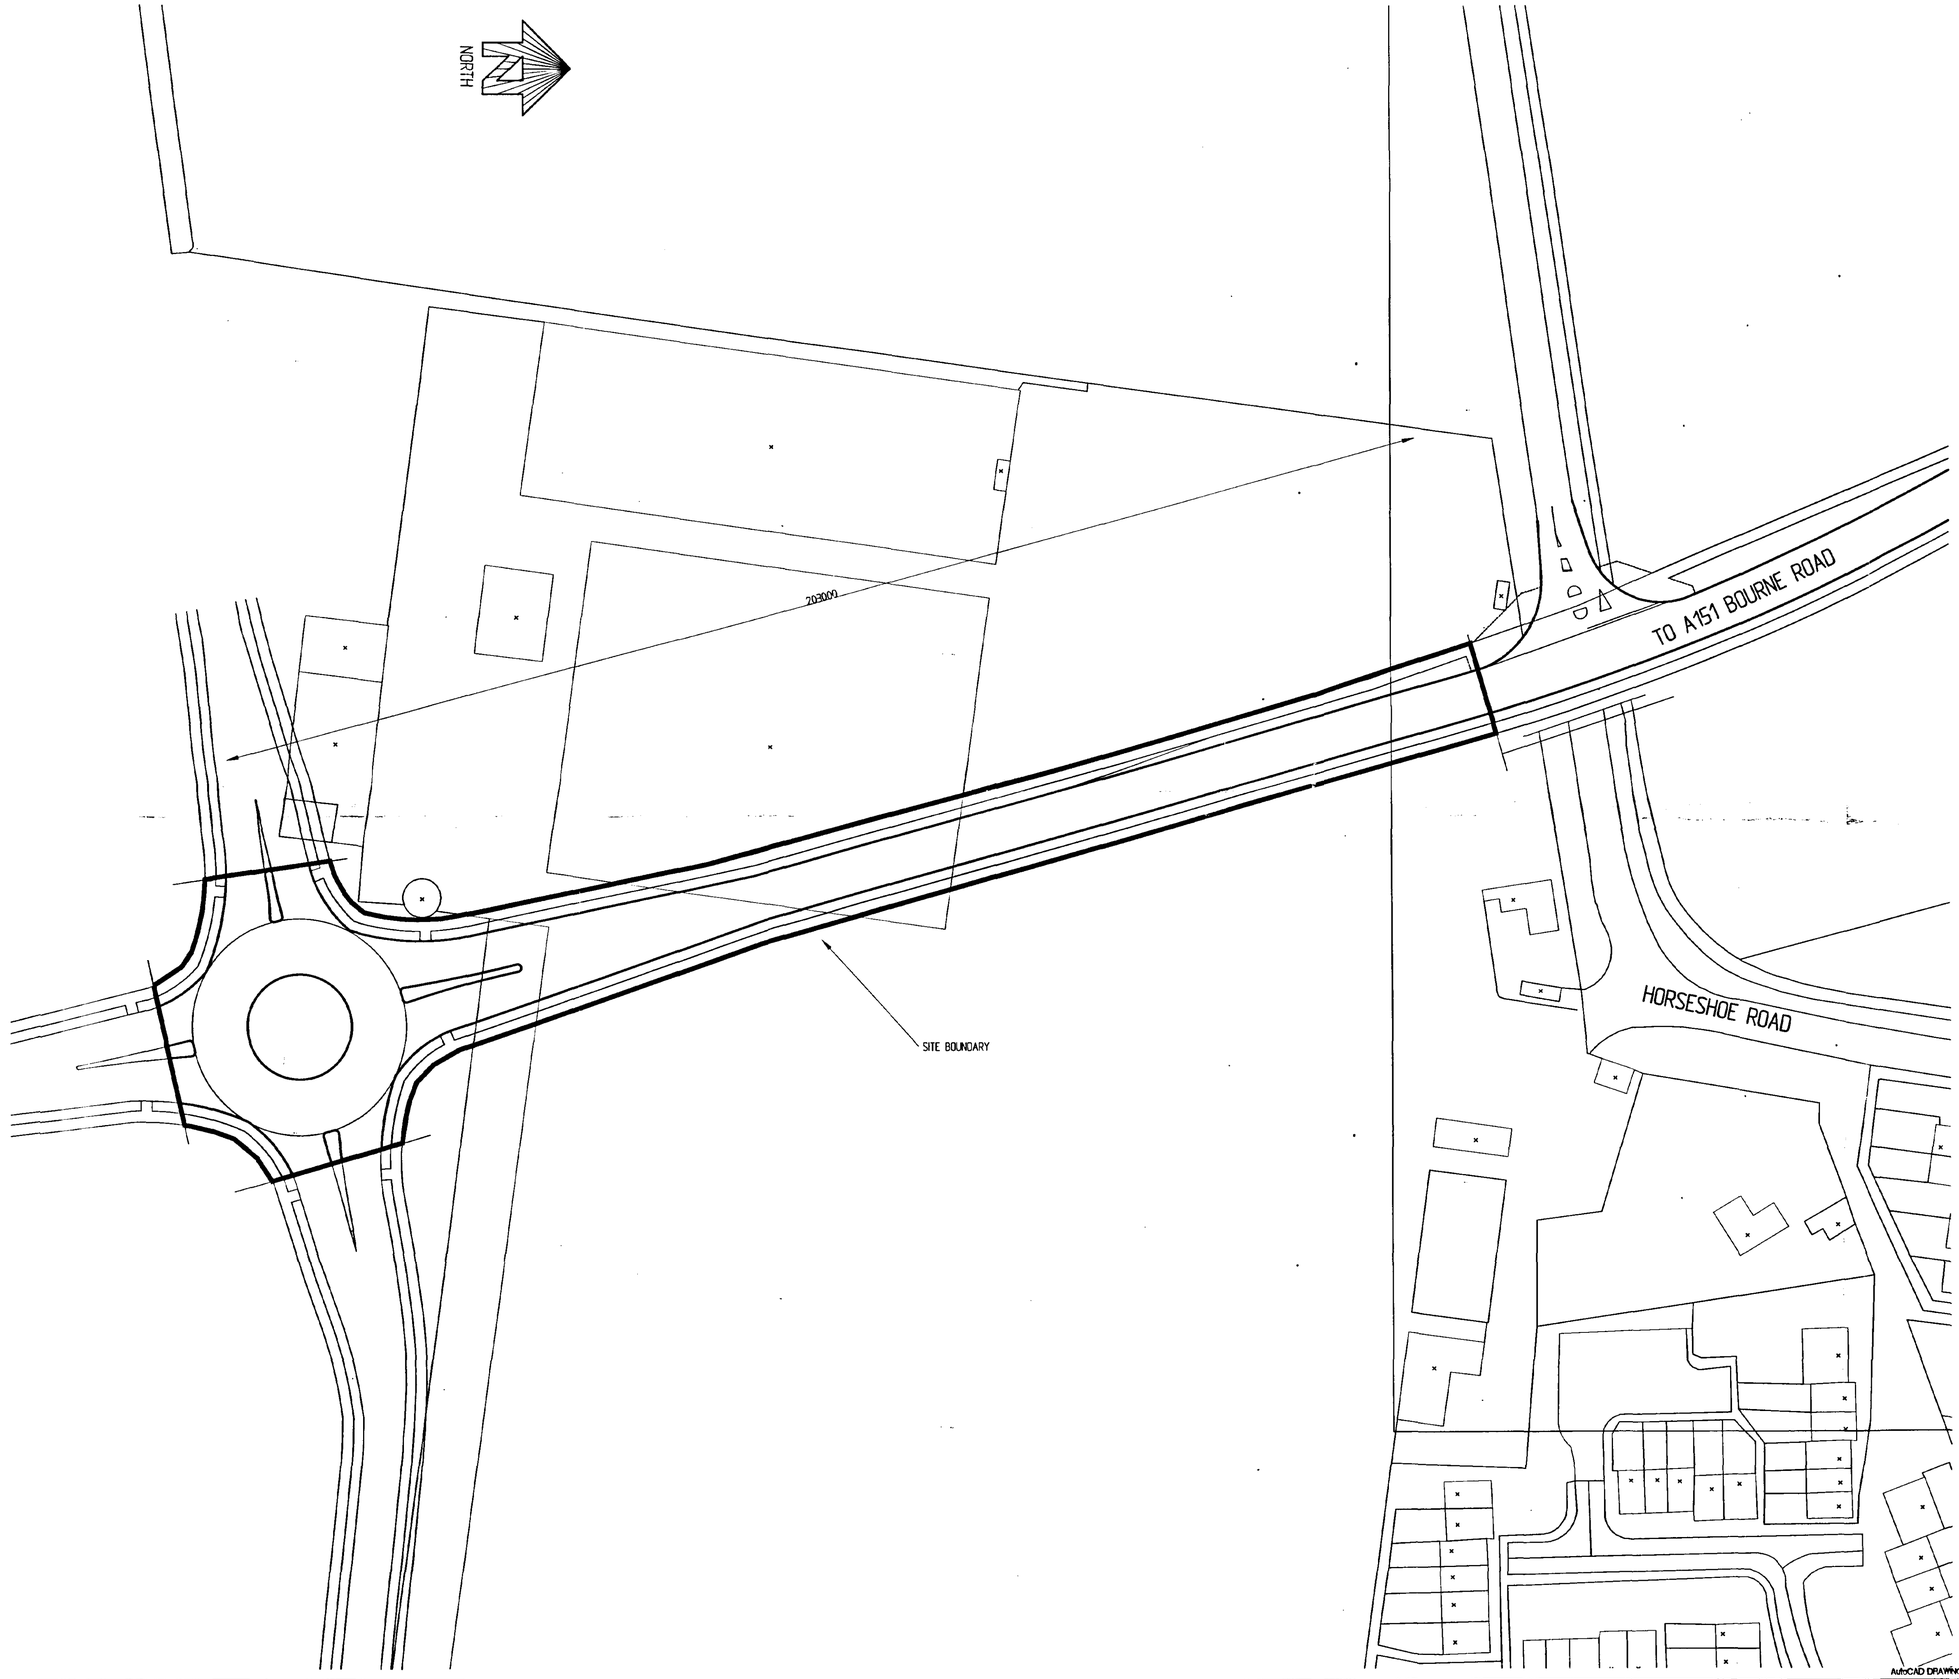

NOTES :

1. DO NOT SCALE THIS DRAWING.
2. ALL DIMENSIONS IN MM UNLESS STATED OTHERWISE.
3. HOUSE PLOT SITE LAYOUT TO BE CONFIRMED
4. THIS DRAWING IS TO BE READ IN CONJUNCTION WITH ALL RELEVANT SCHEME DRAWINGS AND SPECIFICATIONS.
5. ALL SECTION 38 WORKS SHALL COMPLY WITH LINCOLNSHIRE COUNTY COUNCIL SPECIFICATION, D.O.T. SPECIFICATION FOR HIGHWAY WORKS AND IN ACCORDANCE WITH L.C.C. 'HIGHWAY REQUIREMENTS FOR DEVELOPMENT' AND 'STANDARD DRAWINGS'.
6. ALL SECTION 104 WORKS SHALL COMPLY WITH 'SEWERS FOR ADOPTION' 4th EDITION.
7. GIVE WAY MARKINGS AND ANY NECESSARY SIGNING TO BE AGREED ON SITE WITH THE DIVISIONAL SURVEYOR

AutoCAD DRAWING-DO NOT SCALE

SOUTH HOLLAND DC
HOUSING & PLANNING
19 APR 1999
Ref: 1060/97

REV	DATE	DRAWN	APPROVED	CHECKED	DETAILS OF REVISION
					OUTLINE PLAN

ALLOTT & LOMAX
Consulting Engineers

CLIENT :
BROADGATE BUILDERS

PROJECT :
HOLLAND PARK - HORSESHOE ROAD TO PROPOSED NEW ROUNDABOUT

DRAWING NUMBER : 62395\A\10

REVISION

TITLE :
SITE BOUNDARY LAYOUT
DISTRIBUTOR ROAD SOUTH
OF HORSESHOE ROAD

DRAWN		SEPT 98
CHECKED		SEPT 98
APPROVED	PMK	Sept 98
SCALES	1:500	

Certificate No FS5002


WINDOWS AutoCAD DRAWING

PLOT SCALE : 1:1

APPLICATIONS SOFTWARE : AutoCAD R14

ALLOTT + LOMAX
Charnwood House
25 Gregory Boulevard
Nottingham
NG7 6NX
ENGLAND
TEL:- 0115-962 2721
FAX:- 0115-969 1411
E-Mail:- notts@allott.co.uk

Copyright Allott + Lomax

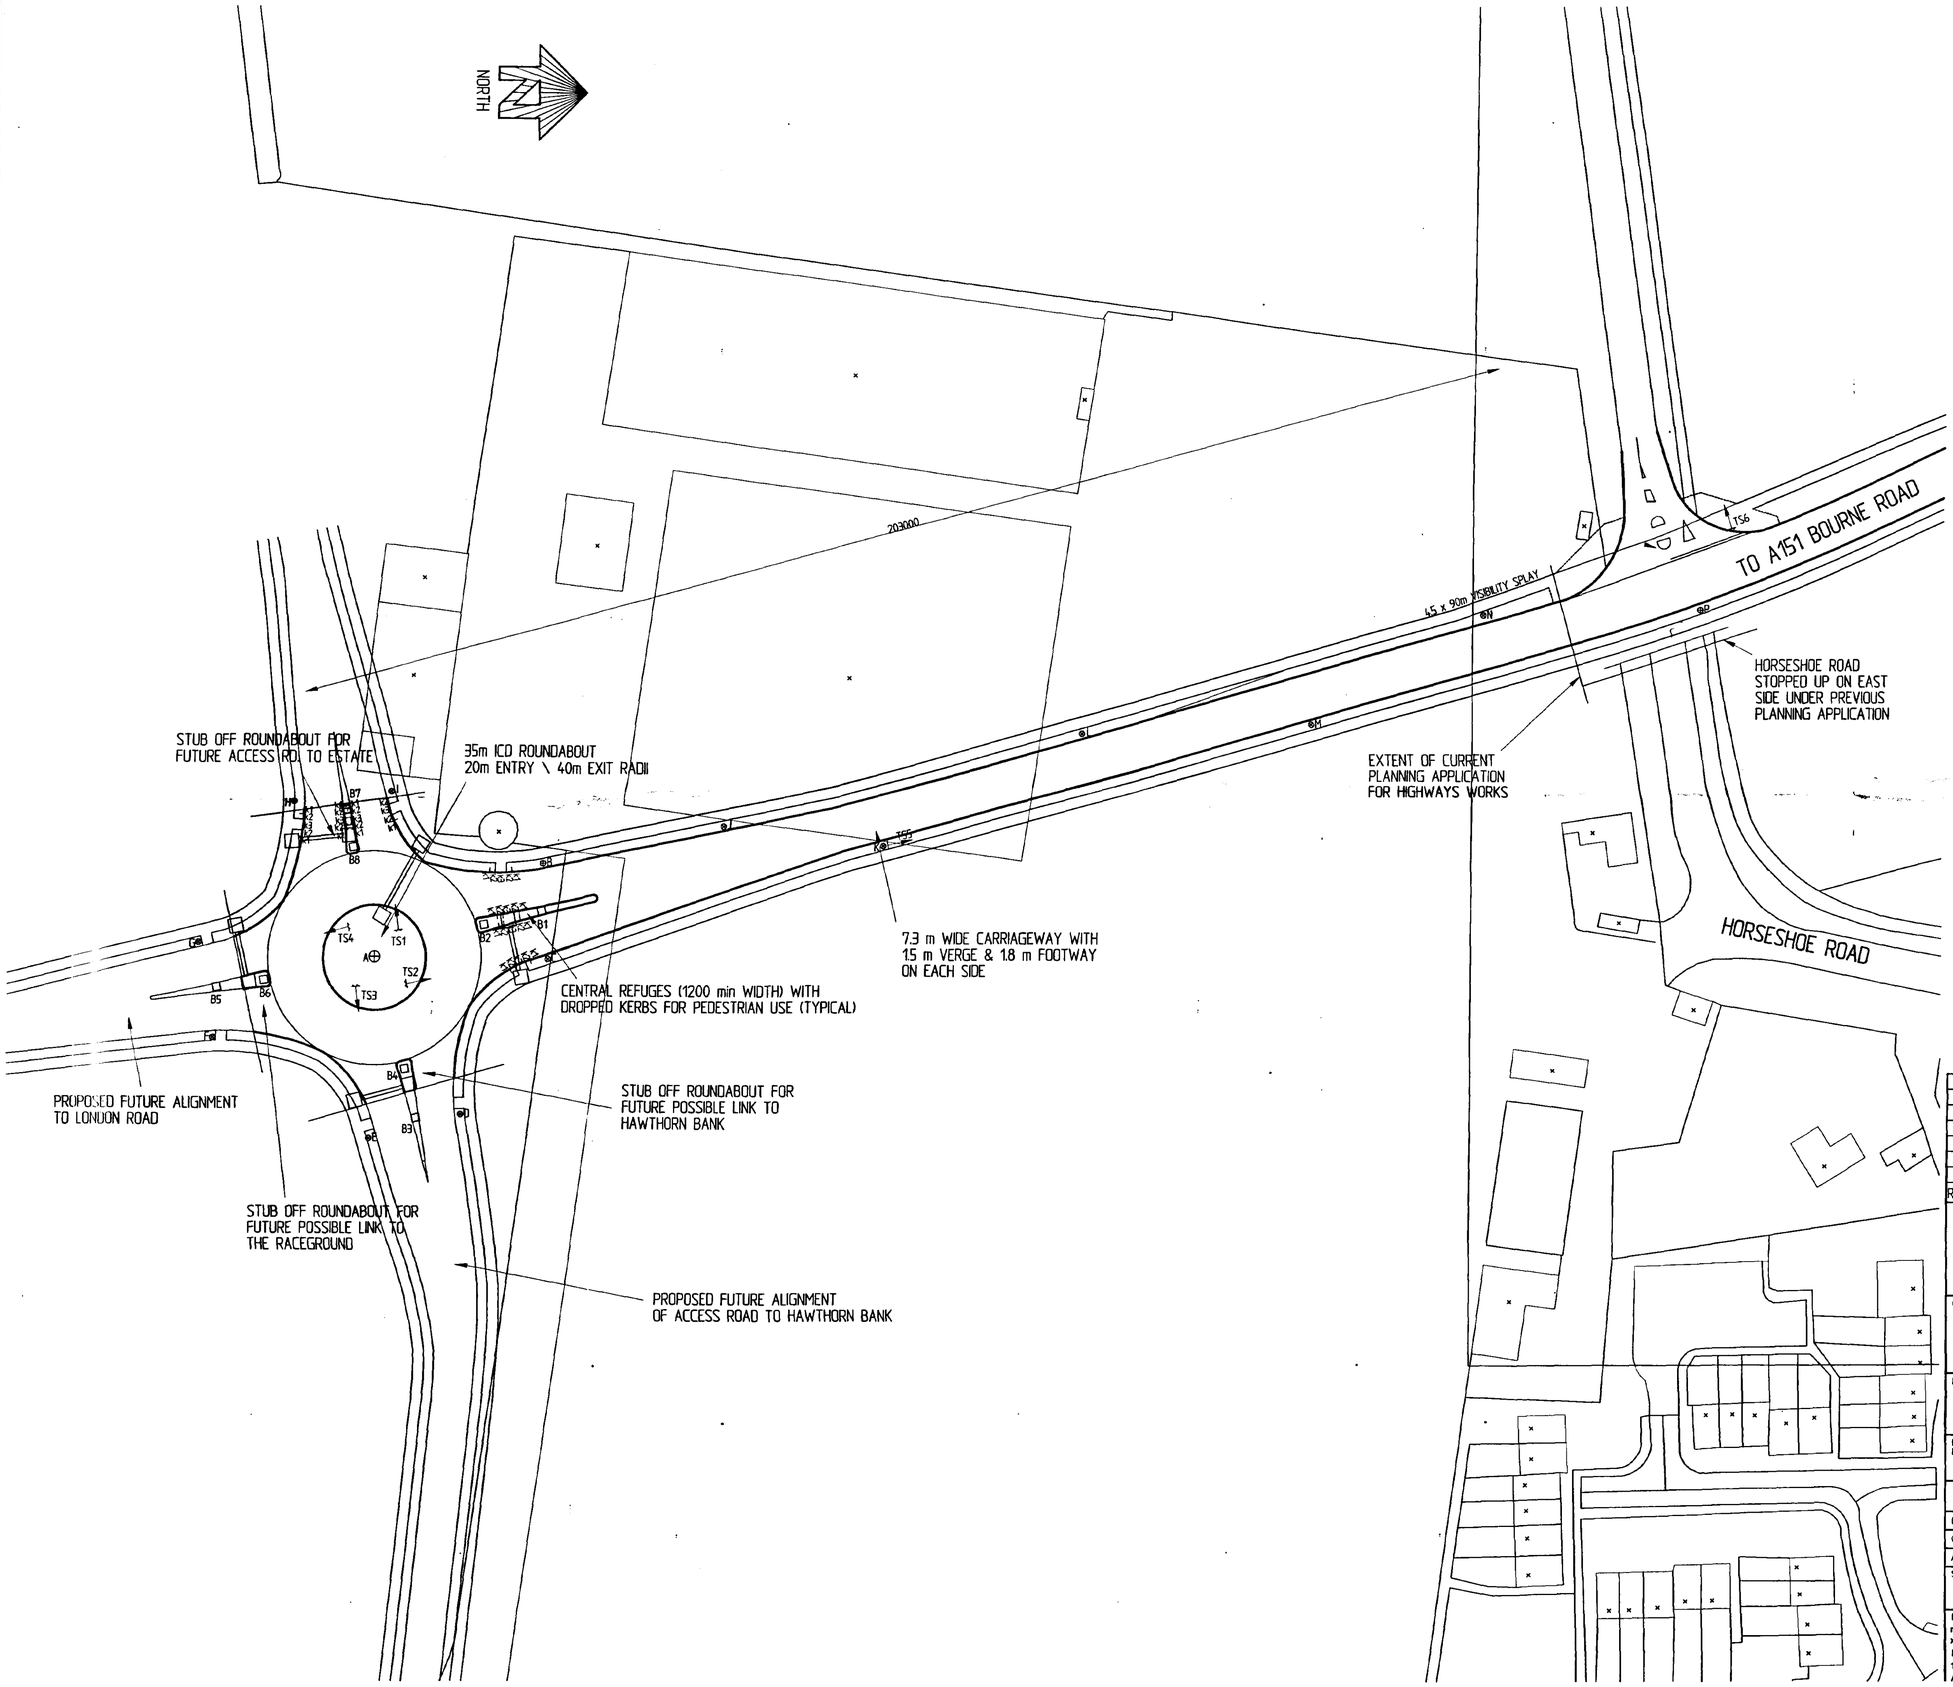

NOTES :

1. DO NOT SCALE THIS DRAWING.
2. ALL DIMENSIONS IN MM UNLESS STATED OTHERWISE.
3. HOUSE PLOT SITE LAYOUT TO BE CONFIRMED
4. THIS DRAWING IS TO BE READ IN CONJUNCTION WITH ALL RELEVANT SCHEME DRAWINGS AND SPECIFICATIONS.
5. ALL SECTION 38 WORKS SHALL COMPLY WITH LINCOLNSHIRE COUNTY COUNCIL SPECIFICATION, D.O.T. SPECIFICATION FOR HIGHWAY WORKS AND IN ACCORDANCE WITH L.C.C. 'HIGHWAY REQUIREMENTS FOR DEVELOPMENT' AND 'STANDARD DRAWINGS'.
6. ALL SECTION 104 WORKS SHALL COMPLY WITH 'SEWERS FOR ADOPTION' 4th EDITION.
7. GIVE WAY MARKINGS AND ANY NECESSARY SIGNING TO BE AGREED ON SITE WITH THE DIVISIONAL SURVEYOR

LOCATION OF PROPOSED STREET LIGHTING

● STAINTON METRO 8m COLUMN WITH G1 CORROSION PROTECTION AND 1m BRACKET, PHILIPS ME70 SONT LANTERN AND BOWL, SET TO POSITION 3. SELC 841 PHOTOCELL.
ALL STREET LIGHTS TO BE PROVIDED WITH R.E.C. SUPPLY AND TERMINATION TYPE A TO LINCS C.C. DRAWING No. SD/14/4A UNLESS OTHERWISE STATED

k3 k2 k1 PROPOSED KERBING

k1 (HALF BATTER), k2 (DROPPER) AND k3 (DROPPER) ARE KERBS AS SHOWN IN LINCS C.C. 'STANDARD CONSTRUCTION DRAWINGS' DRG. No. SD/11/2 - SEE A & L DRG No. 62395\A\04 FOR MORE DETAILS. KERBS TO BE k1 EXCEPT AT PRAM CROSSING POINTS WHICH SHALL CONSIST OF 2 x k3 WITH 1 x k2 ON EITHER SIDE AND SHALL BE WITH TACTILE PAVING AND PROVIDED AT INNER TANGENT POINTS OF ALL JUNCTIONS

THIS DRAWING IS TO BE READ IN CONJUNCTION WITH IC/M10222/S38/00334/419 DOCUMENTATION

⊕ 8m GALVANISED TUBULAR STEEL MID-HINGED COLUMN WITH HYDRAULIC WINCH, URBIS STRATOS 4 x 150 WATT SON-T PLUS LAMP, SELC 841 PHOTOCELL.

100mm DIA. "STREET LIGHTING" DUCT

ACCESS CHAMBER TO SD/14/6B

B 1, 3, 5 & 7 - KEEP LEFT BOLLARDS

B 2, 4, 6 & 8 - PLAIN FACE BOLLARDS

TS1 - 4 - KEEP LEFT ARROW AND CHEVRON BOARD

TS5 - DIAG. 510 SIGN MOUNTED ON COL. WITH TYPE A2 TERMINATION

TS6 - DIAG. 602

DETERMINED PLAN

SOUTH HOLLAND DC HOUSING & PLANNING
19 APR 1999
Ref: 1060/97

REV	DATE	DRAWN	CHECKED	APPROVED	DETAILS OF REVISION

ALLOTT & LOMAX
Consulting Engineers

CLIENT :
BROADGATE BUILDERS

PROJECT :
HOLLAND PARK - HORSESHOE ROAD TO PROPOSED NEW ROUNDABOUT

DRAWING NUMBER : 62395\A\09

REVISION

A1	NAME	DATE
DRAWN	[illegible]	2/9/98
CHECKED	[illegible]	2/9/98
APPROVED	[illegible]	2/9/98
SCALES : 1:500		

TITLE :
STREET LIGHTING & SIGNS LAYOUT

DOS AutoCAD DRAWING
m:\62395\62395s09
xref-m:\62395\xref\planning
PLOT SCALE :
1:1
APPLICATIONS SOFTWARE :

ALLOTT & LOMAX
Charnwood House
25 Gregory Boulevard
Nottingham
NG7 6NX
TEL:- 0115-962-2721
FAX:- 0115-969-1411