[FORMER]
POLICE HOUSE

VAN DOCK

New wall to form lobby and W.C.

Remove existing window and provide door

Form new counter and access flap

Form new door opening

Block up existing door opening

Form new door opening

New counter

Existing staircase removed

Block up existing door opening

Glazed screen & doorway to detail - behind existing retained cast-iron railings.

Existing door removed and replaced with counter and access flap

Remove existing payment counter

New wall

STAFF WC
LOBBY
WC
WC
LADIES
WC
INTERVIEW
ASSEMBLY
ADVOCATES
GOALER
BOILERS
METERS
WAITING
STORE
CARETAKER'S STORE
UTILITY ROOM
STORE
CELL 3
CELL 2
CELL 1
COURT CLERK P.A.
OFFICE MANAGER
PAYMENT COUNTER
GENERAL OFFICE
W.C
KITCHEN
W.C
MAIN COURT ENTRANCE HALL
STAFF AND JUSTICES REST ROOM
WRVS
SECURITY OFFICER
CUPBOARD STAIRS
MAGISTRATES FOYER

Block up existing window

Form new door opening

Block up existing opening

New male public toilet on new floor inserted in stairwell.

Existing cell door re-used bot straightened & with new lock.

Form new door opening. New cell door. Block up existing door opening. (only possibly one of these up)

Provide new payment counter

New flue for existing boilers complete with brick surround.

Modern floor removed from dock to allow spiral staircase to be used.

GROUND

SCALE

GRILLE

PLANT ROOM

STORE

MALE PUBLIC TOILET

FEMALE

RAKED PUBLIC SEATING

DUTY SOLICITOR

WITNESSES WAITING

CUPBOARD STAIRS

INTERVIEW

INTERVIEW

DOCK

COURTROOM Nº1

MAGISTRATES RETIRING ROOM

INTERVIEW 3

BENCH

CLKS

W.C

COURTROOM Nº2

MAGISTRATES RETIRING ROOM

Form 2 No. interview rooms with stud partitions new doors etc.

New stud partition, well soundproofed on line of former partition

Seat-flap removed or fixed permanently in raised position to allow ease of access to doors.

Existing dais and bench (modern) removed new small flight of steps & handrail at change in level.

Existing doors kept mostly locked shut.

Existing large table retained as 'bench' in new informal court room.

FIRST

SOUTH HOLLAND D.C.
PLAN DEPT.
04 NOV 1994
REF 96.1.94

L.C.C.
21 OCT 1994
HIGHWAYS & PLANNING DEPARTMENT

revisions

DUE FOR DEMOLITION

All levels and dimensions to be checked on site by general contractor before work is put in hand.

client
LINCOLNSHIRE COUNTY COUNCIL


job
SPALDING SESSIONS HOUSE

drawing
PLANS AS PROPOSED


D.B.LAWRENCE & ASSOCIATES
Architects and Surveyors
Cammack House 30 Handley Street
Sleaford NG34 7TQ. Tel. 302541 Fax. 413960

date OCT 94 | drawn BR | scale 1:100

drawing no.
L 118 · 18

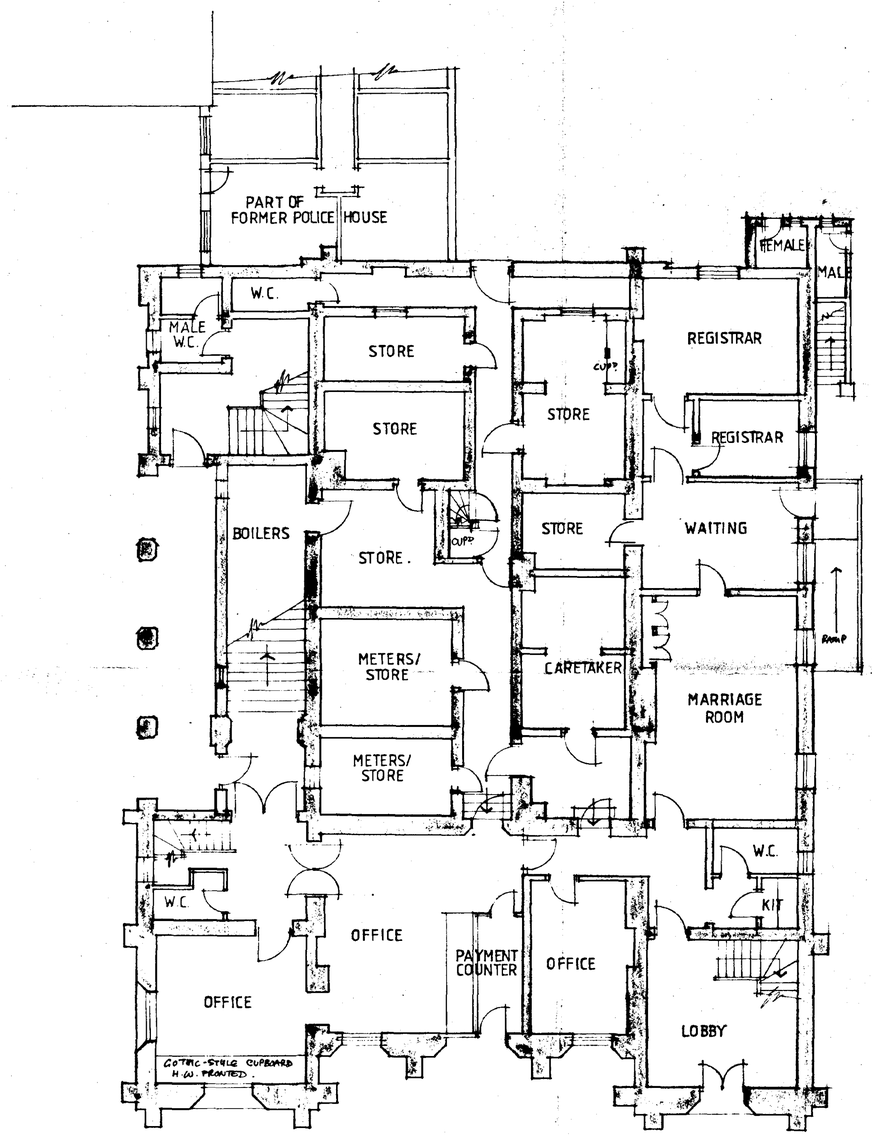

GROUND

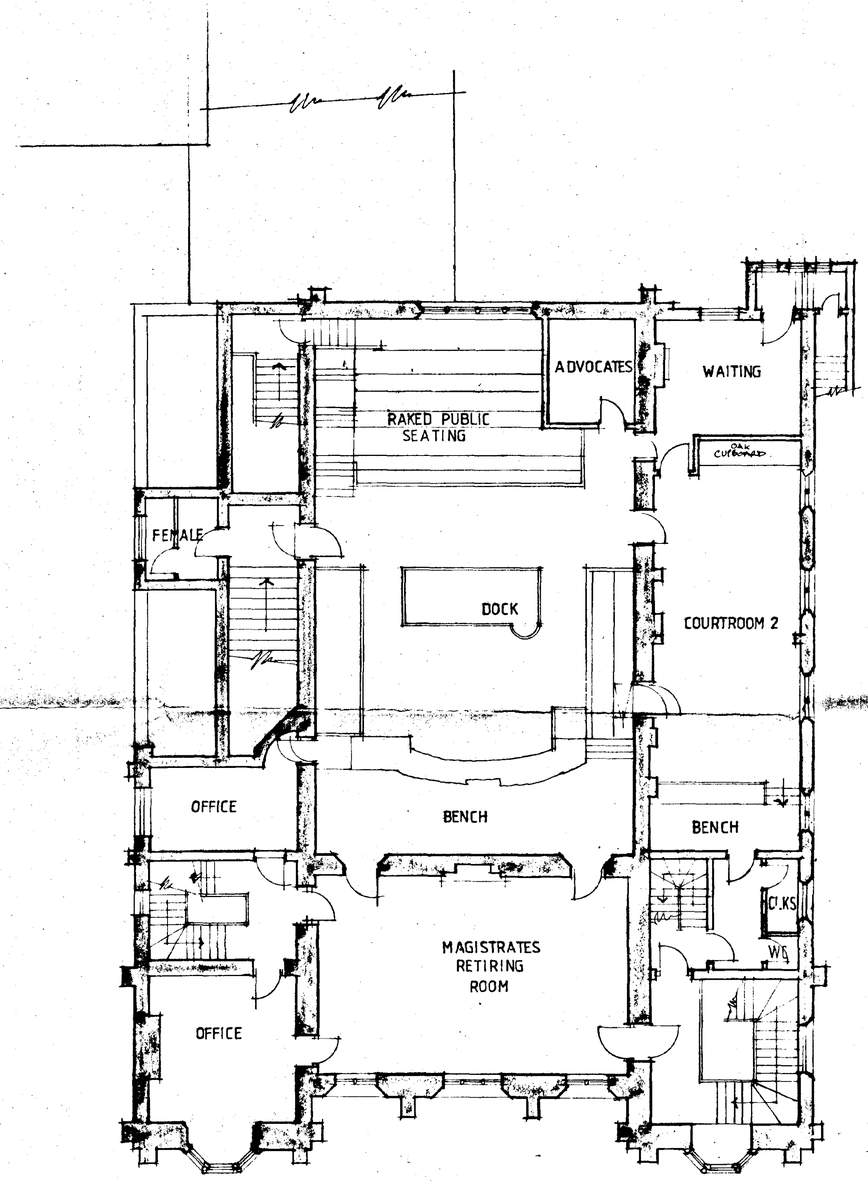

FIRST

revisions

DETERMINED PLAN

Dimensions and dimensions to be checked on site by general contractor before work is put in hand.

client
LINCOLNSHIRE COUNTY COUNCIL.

job
SPALDING SESSIONS HOUSE

drawing
PLANS AS EXISTING

SOUTH HOLLAND D.C. PLAN DEPT. 04 NOV 1994 REF: S91/1547

L.C.C. 21 OCT 1994 HIGHWAYS & PLANNING DEPARTMENT

D.B.LAWRENCE & ASSOCIATES
Architects and Surveyors
Cammack House 30 Handley Street
Sleaford NG34 7TQ. Tel. 302541 Fax. 413960

date	drawn	scale
OCT '94	J.L.A	1:100

drawing no.
L118 • 17



revisions

All levels and dimensions to be checked on site by general contractor before work is put in hand.

client
SPALDING SESSIONS HOUSE

job
ALTERATIONS

drawing
VIEW FROM SOUTH AS EXISTING

D. B. LAWRENCE & ASSOCIATES
Architects and Surveyors
Cammack House 30 Handley Street
Sleaford. NG34 7TH. Tel. 302541


date	drawn	scale
OCT '93	J.L.A.	N.T.S.

drawing no.
L118-06


SOUTH HOLLAND D.C. PLAN DEPT. 04 NOV 1994 REF. S94/1194

DETERMINATION PLAN

L.C.C. 21 OCT 1994 HIGHWAYS & PLANNING DEPARTMENT

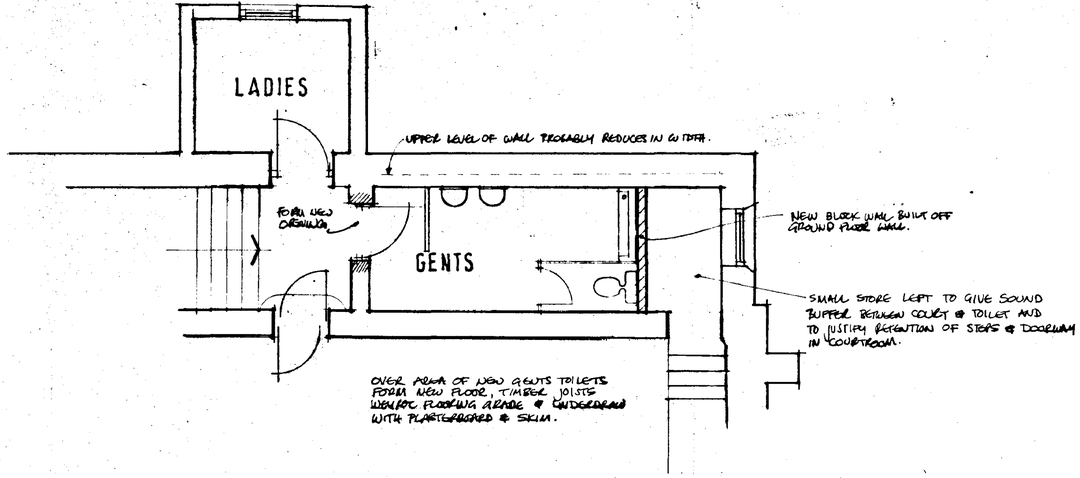

Part - Plan
First floor over advocates + interview

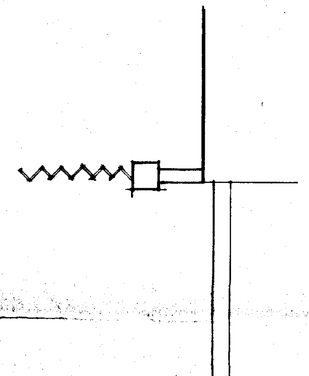

Ground Floor Layout

revisions	
A. OCT '93	ARCADE CLOSED OFF. NOTE RE ELECTRICS ADDED TO KITCHEN. CARETAKER CHANGED TO UTILITY. DOOR ADDED TO BOTTOM OF STAIRS PLUS POSITION ADDED JLM.
B. DEC '93.	REDRAWN. ADVOCATES + INTERVIEW AREA REDESIGNED. EXTG STAIRS ADDED. PORCH ADDED. PART-PLAN FIRST FLOOR ADDED. IM.
C. JAN '94	W.R.V.S KITCHEN + HATCH OMITTED. CARETAKER'S STORE ADDED. NOTE RE INCREASING OPENINGS TO CELL DOORS IN CELLS 2 & 3 OMITTED IM.
D. OCT '94	VAN DOCK ADDED E. [illegible]

All levels and dimensions to be checked on site by general contractor before work is put in hand.

DETERMINED PLANS

SOUTH HOLLAND D.C. PLAN DEPT. 04 NOV 1994 REF S010/194

L.C.C. 21 OCT 1994 HIGHWAYS & PLANNING DEPARTMENT

client
Lincolnshire County Council


job
Spalding Magistrates Courts

drawing
Scheme Proposals Custody Area

D.B.LAWRENCE & ASSOCIATES
Architects and Surveyors
Cammack House 30 Handley Street
Sleaford NG34 7TQ. Tel. 302541 Fax. 413960

date	drawn	scale
DEC '93	IM	1:50

drawing no.
L118 · 040

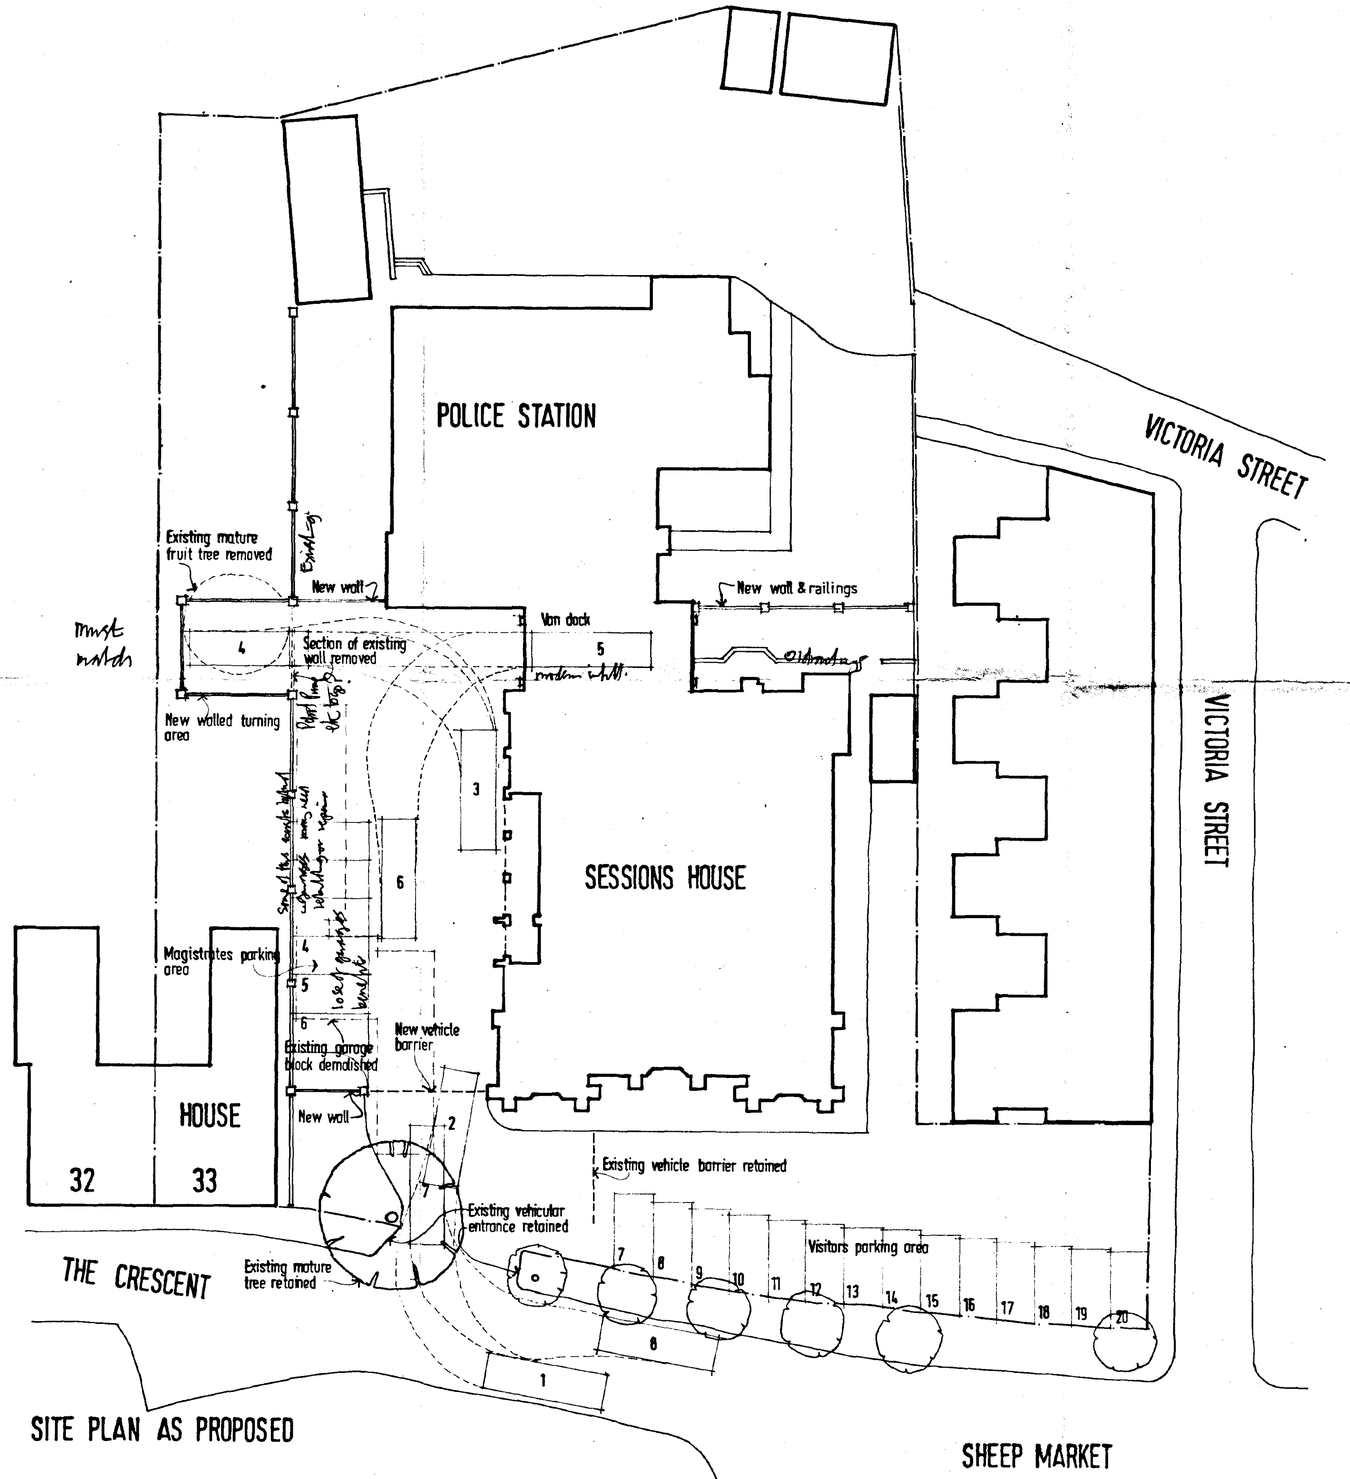

revisions

All levels and dimensions to be checked on site by general contractor before work is put in hand

DETERMINED PLAN

client
LINCOLNSHIRE COUNTY COUNCIL

job
SPALDING MAGISTRATES COURT

drawing
PROPOSED SITE PLAN


SOUTH HOLLAND D.C. PLAN DEPT. 04 NOV 1994 REF. 1091/94

L.C.C. 21 OCT 1994 HIGHWAYS & PLANNING DEPARTMENT


D.B.LAWRENCE & ASSOCIATES
Architects and Surveyors
Cammack House 30 Handley Street
Sleaford NG34 7TQ. Tel. 302541 Fax. 413960

date	drawn	scale
OCT 94	BR	1:200

drawing no.
L118-19

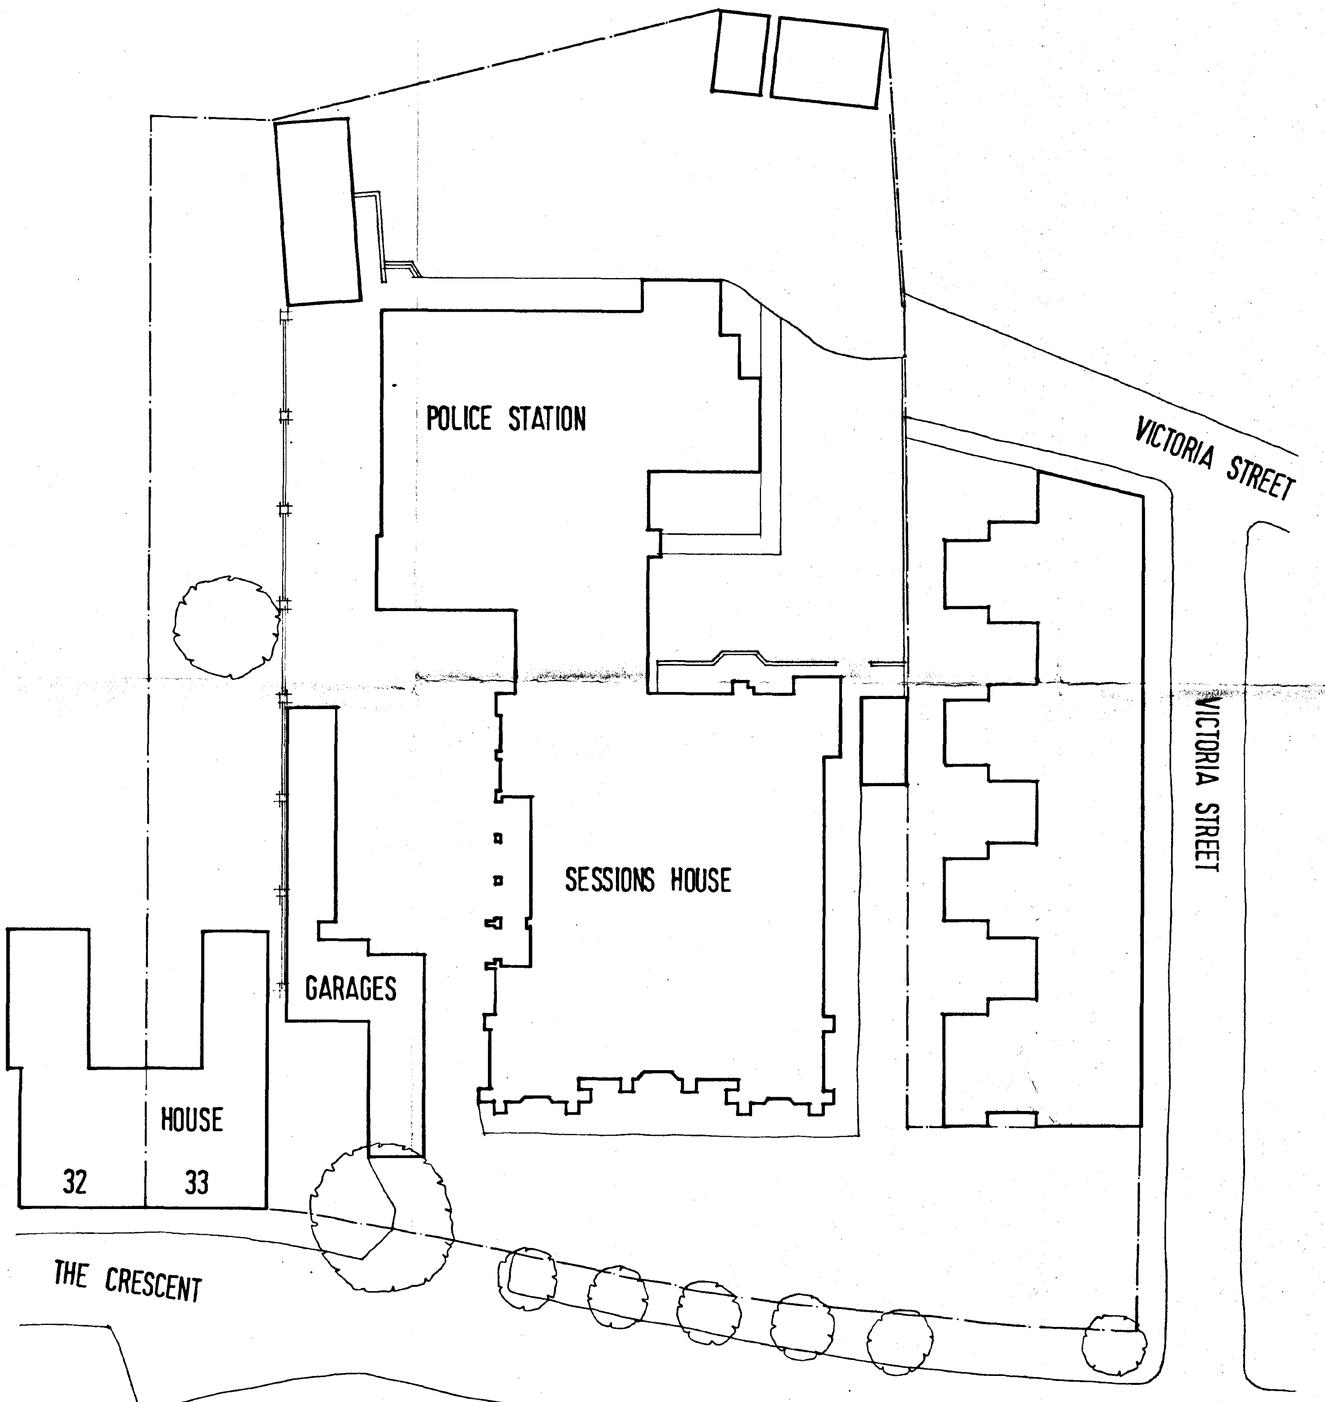

SITE PLAN AS EXISTING

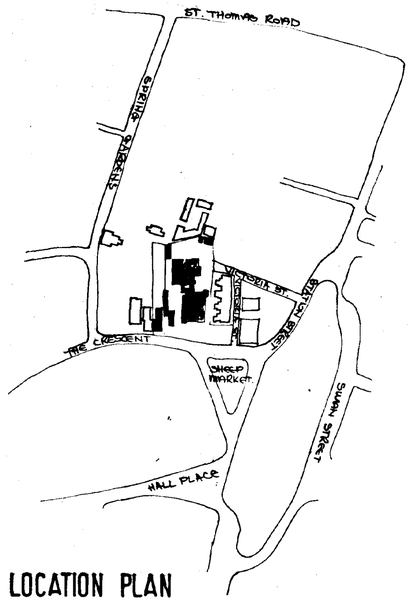

LOCATION PLAN

revisions

DETERMINED PLAN

All levels and dimensions to be checked on site by general contractor before work is put in hand.

SOUTH HOLLAND D.C. PLAN DEPT. 04 NOV 1994 REF. 1961/94

L.C.C. 21 OCT 1994 HIGHWAYS & PLANNING DEPARTMENT

client
LINCOLNSHIRE COUNTY COUNCIL


job
SPALDING MAGISTRATES COURT

drawing
EXISTING SITE PLAN
LOCATION PLAN


D.B.LAWRENCE & ASSOCIATES
Architects and Surveyors
Cammack House 30 Handley Street
Sleaford NG34 7TQ. Tel. 302541 Fax. 413960

date	drawn	scale
OCT 94	BR	1:200

drawing no.
L 118 - 20

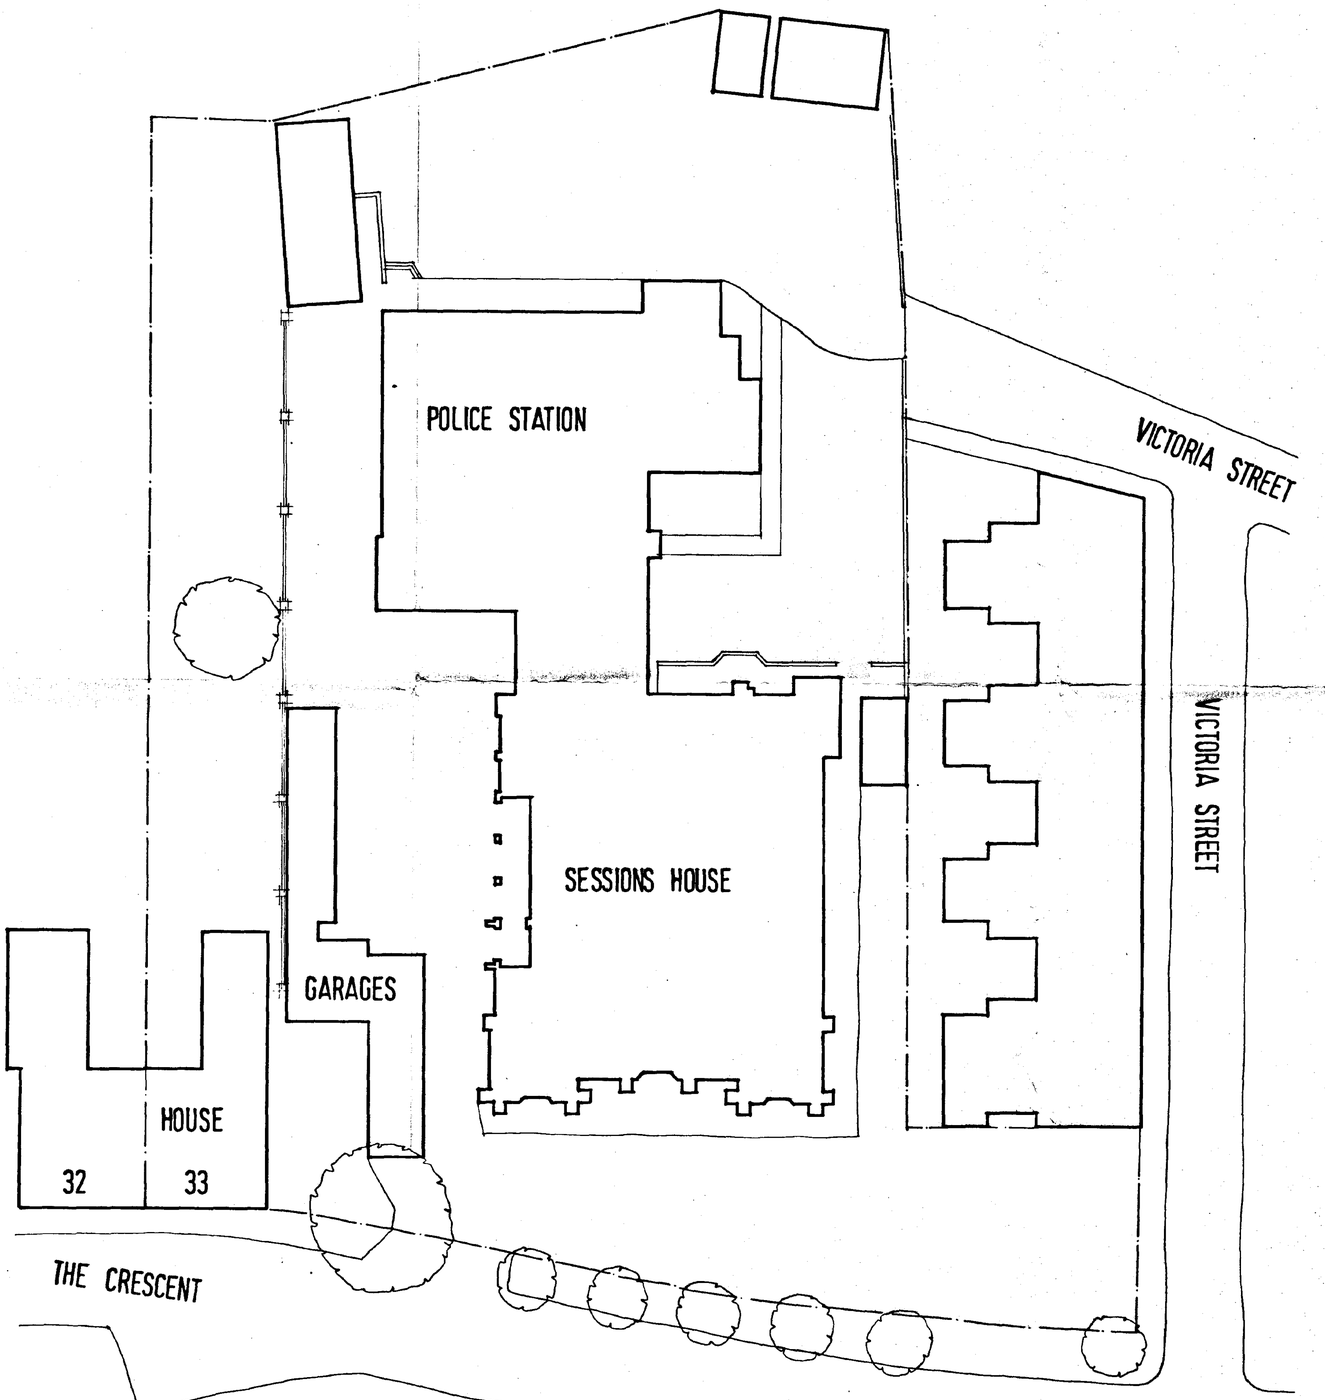

SITE PLAN AS EXISTING

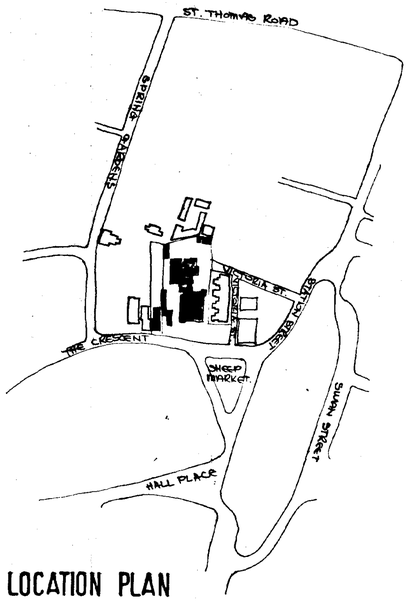

LOCATION PLAN

revisions

DETERMINED PLAN

All levels and dimensions to be checked on site by general contractor before work is put in hand.

SOUTH HOLLAND D.C. PLAN DEPT. 04 NOV 1994 REF. 10/1/94

L.C.C. 21 OCT 1994 HIGHWAYS & PLANNING DEPARTMENT

client
LINCOLNSHIRE COUNTY COUNCIL

job
SPALDING MAGISTRATES COURT

drawing
EXISTING SITE PLAN
LOCATION PLAN

D.B.LAWRENCE & ASSOCIATES
Architects and Surveyors
Cammack House 30 Handley Street
Sleaford NG34 7TQ. Tel. 302541 Fax. 413960

date	drawn	scale
OCT 94	BR	1:200

drawing no.
L 118 - 20



L.C.C.
21 OCT 1994
HIGHWAYS & PLANNING DEPARTMENT

All levels and dimensions to be checked on site by general contractor before work is put in hand

client
SPALDING SESSIONS HOUSE

job
ALTERATIONS


drawing
VIEW FROM SOUTH AS PROPOSED

SOUTH HOLLAND D.C.
PLAN DEPT.
04 NOV 1994
REF. 10.21.94


D. B. LAWRENCE & ASSOCIATES
Architects and Surveyors
Cammack House 30 Handley Street
Sleaford. NG34 7TH. Tel. 302541

date	drawn	scale
OCT '93	J.L.A.	N.T.S.

drawing no.
L118-23

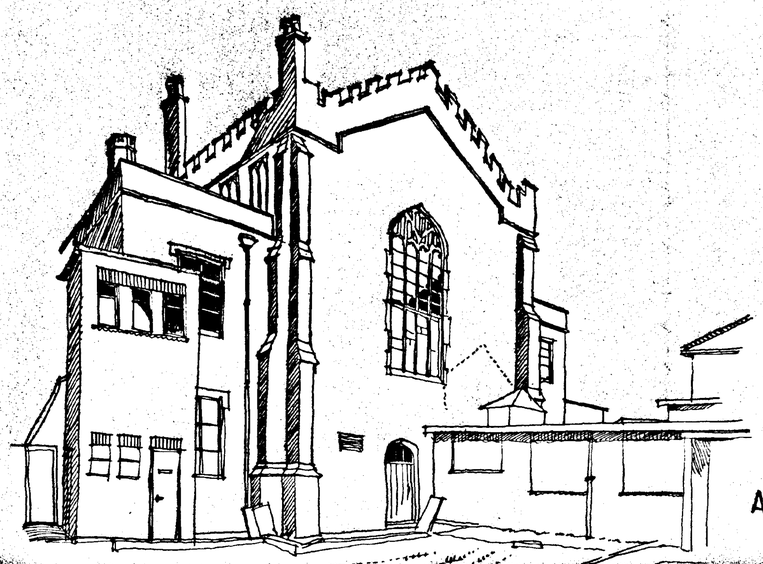

AS EXISTING

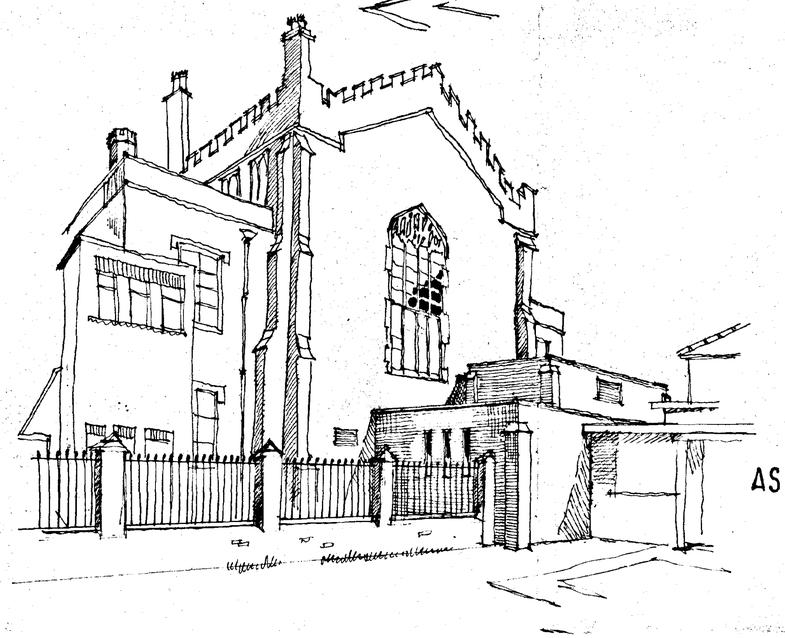

AS PROPOSED

revisions

All levels and dimensions to be checked on site by general contractor before work is put in hand.

SOUTH HOLLAND D.C.
PLAN DEPT.
04 NOV 1994
REF 10/94/915

L.C.C.
21 OCT 1994
HIGHWAYS & PLANNING DEPARTMENT
RECEIVED
PLAN

client
LINCOLNSHIRE COUNTY COUNCIL


job
SPALDING SESSIONS HOUSE

drawing
VIEW FROM WEST.


D.B.LAWRENCE & ASSOCIATES
Architects and Surveyors
Cammack House 30 Handley Street
Sleaford NG34 7TQ. Tel. 302541 Fax. 413960

date	drawn	checked	scale
OCT '94	J.C.A		N.T.S.


drawing no.
L118-24

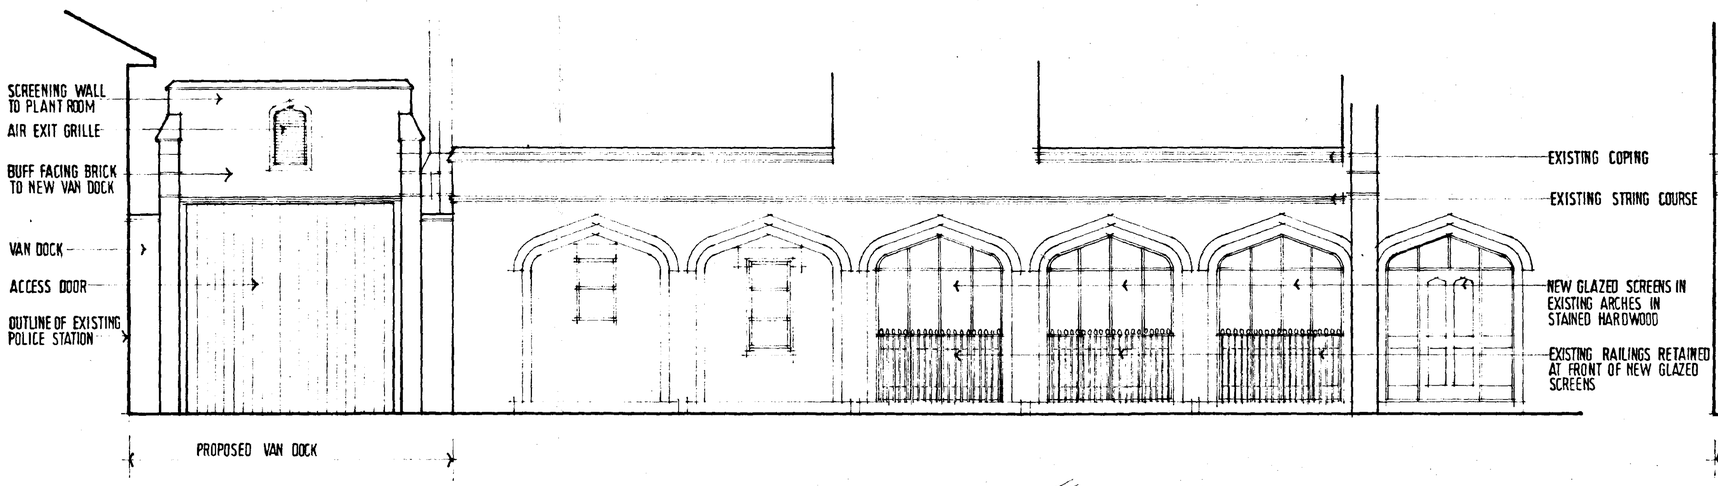


SOUTH ELEVATION

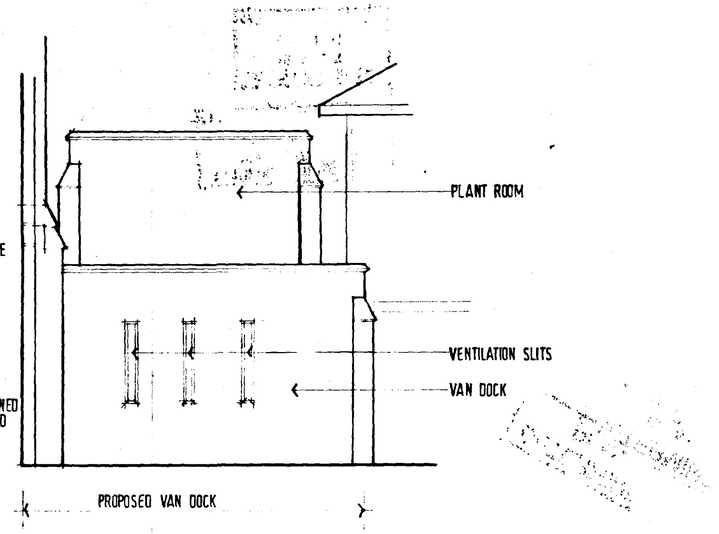

NORTH ELEVATION

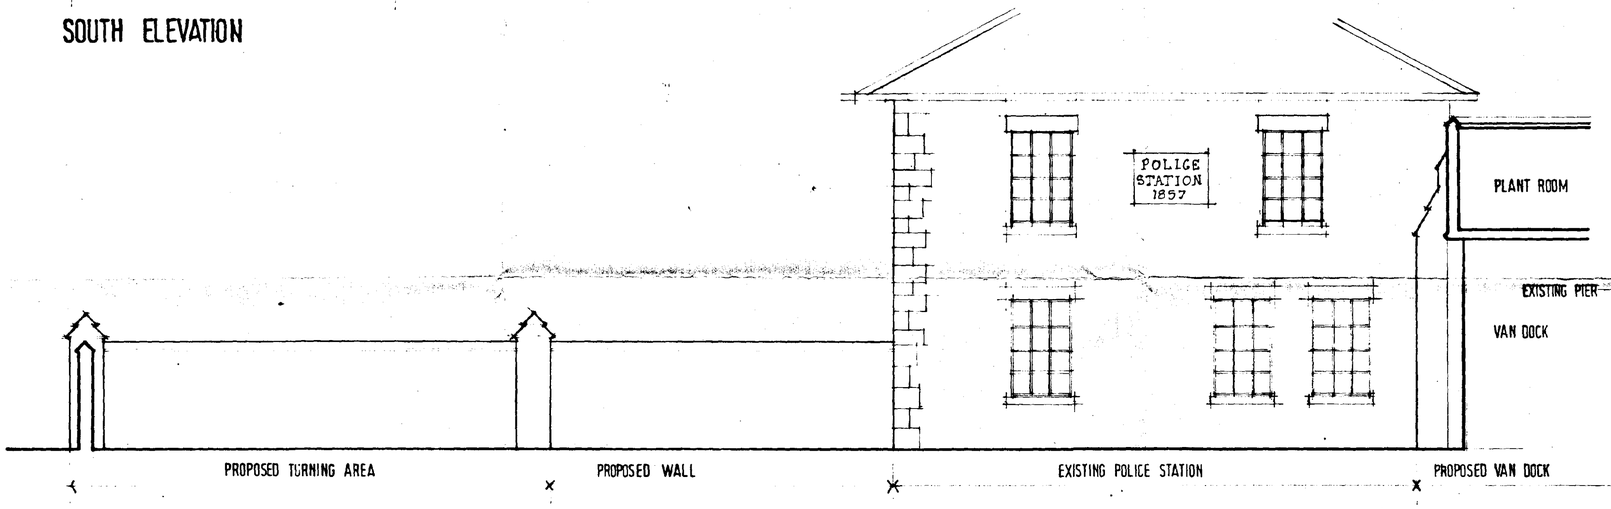


EAST ELEVATION

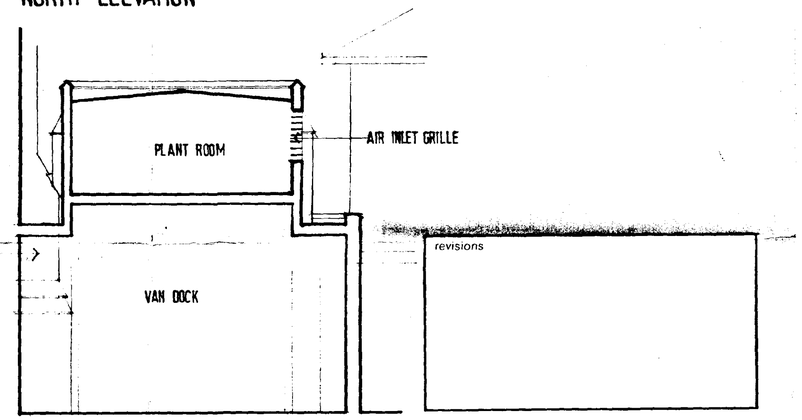

revisions

All levels and dimensions to be checked on site by general contractor before work is put in hand.

SECTION THRO' VAN DOCK

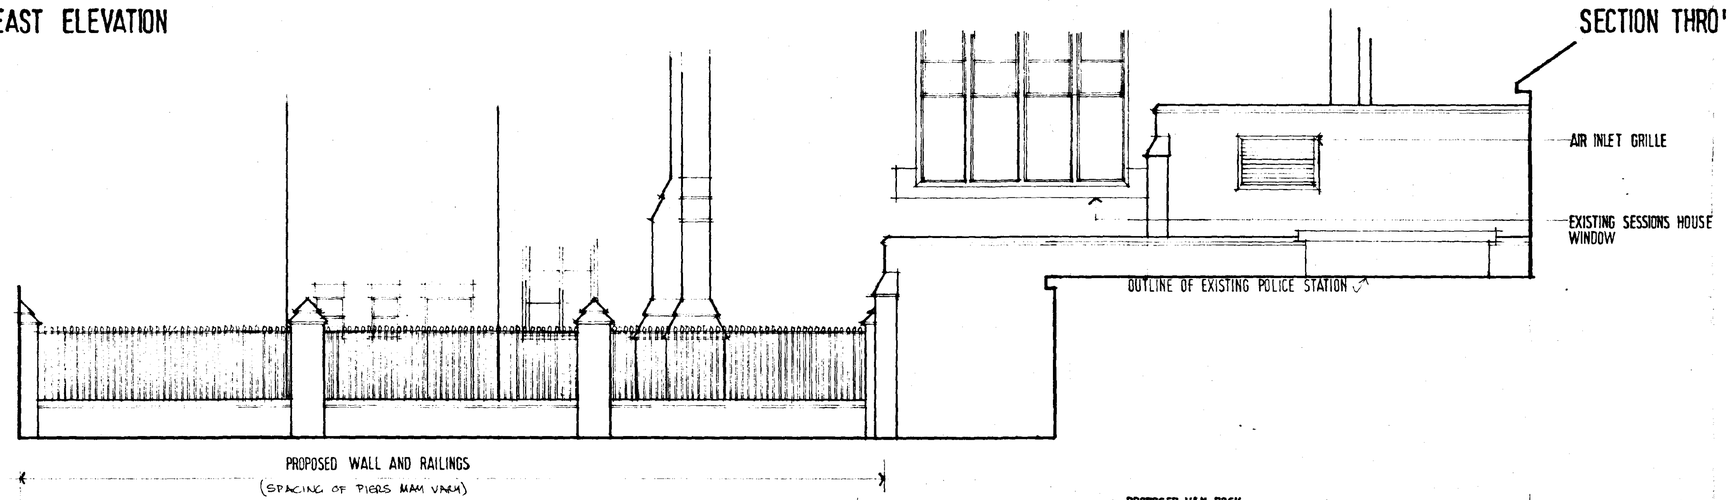

WEST ELEVATION

SOUTH HOLLAND D.C.
PLAN DEPT.
04 NOV 1994
REF

L.C.C.
21 OCT 1994
HIGHWAYS & PLANNING DEPARTMENT

client
LINCOLNSHIRE COUNTY COUNCIL

DETERMINED PLANS


job
SPALDING MAGISTRATES COURT

drawing
ELEVATIONS

D.B.LAWRENCE & ASSOCIATES
Architects and Surveyors
Cammack House 30 Handley Street
Sleaford NG34 7TQ. Tel. 302541 Fax. 413960

date	drawn	scale
OCT 94	BR	1:50

drawing no.
L 118 · 22

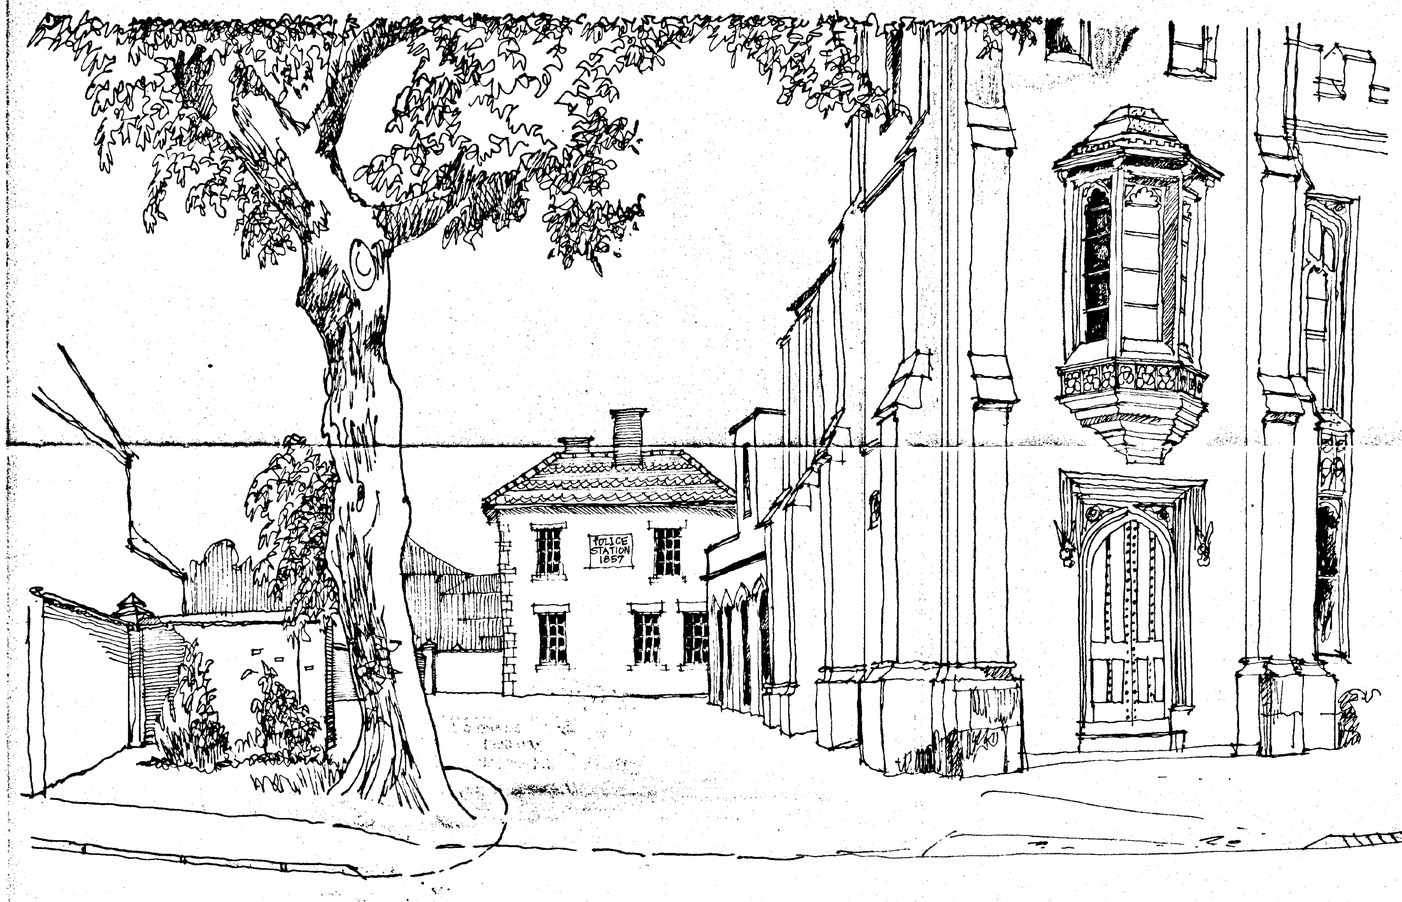

revisions

All levels and dimensions to be checked on site by general contractor before work is put in hand.

client
LINCOLNSHIRE COUNTY COUNCIL

job
SPALDING SESSIONS HOUSE ALTERATIONS

drawing
VIEW FROM SHEEPMARKET AS PROPOSED

D.B.LAWRENCE & ASSOCIATES
Architects and Surveyors
Cammack House 30 Handley Street
Sleaford NG34 7TQ. Tel. 302541 Fax. 413960

date	drawn	checked	scale
OCT '94	J.L.A.		N.T.S.

drawing no.
L118·21

SOUTH HOLLAND D.C. PLAN DEPT. 04 NOV 1994 REF. ISA/1.../...

L.C.C. 21 OCT 1994 HIGHWAYS & PLANNING DEPARTMENT