
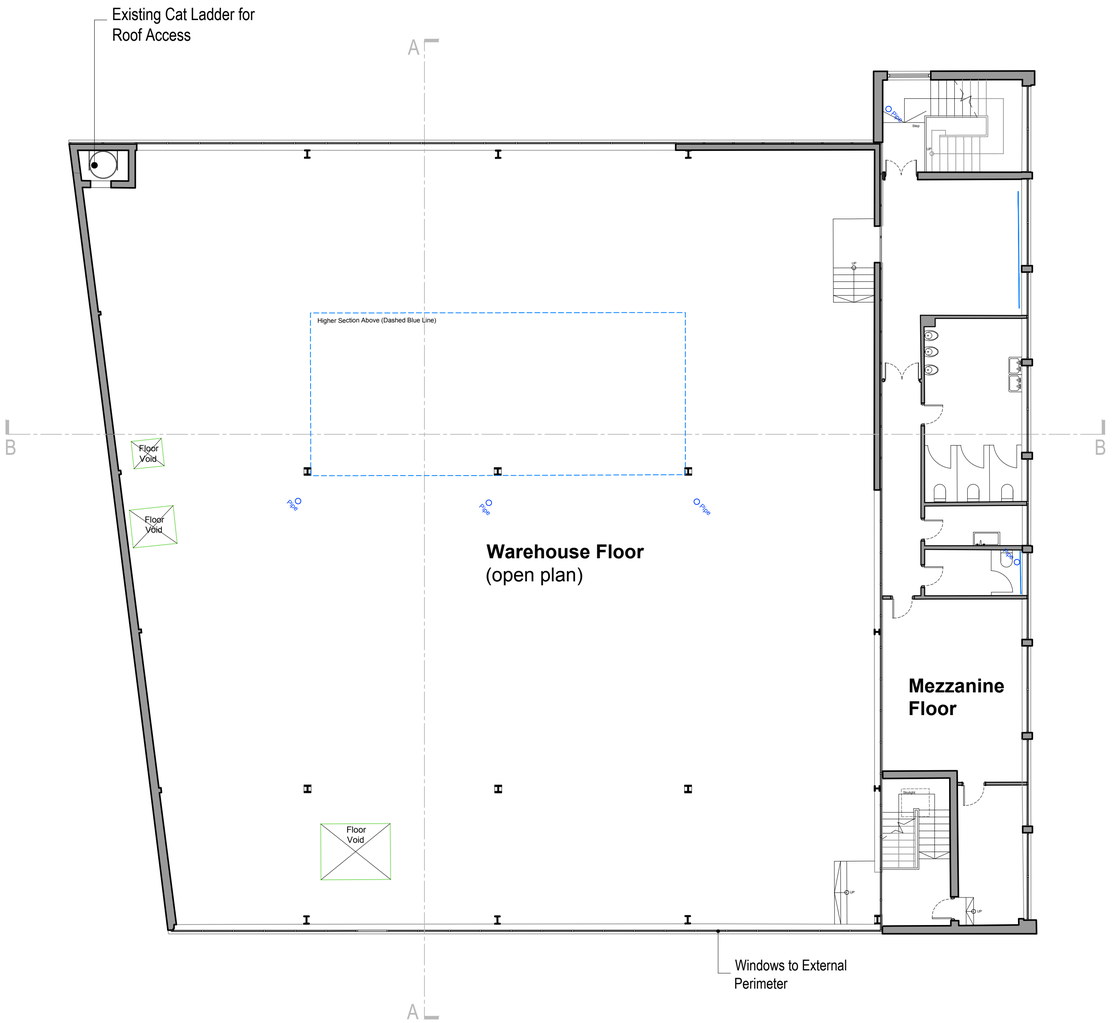


Existing | First Floor and Mezzanine Plan

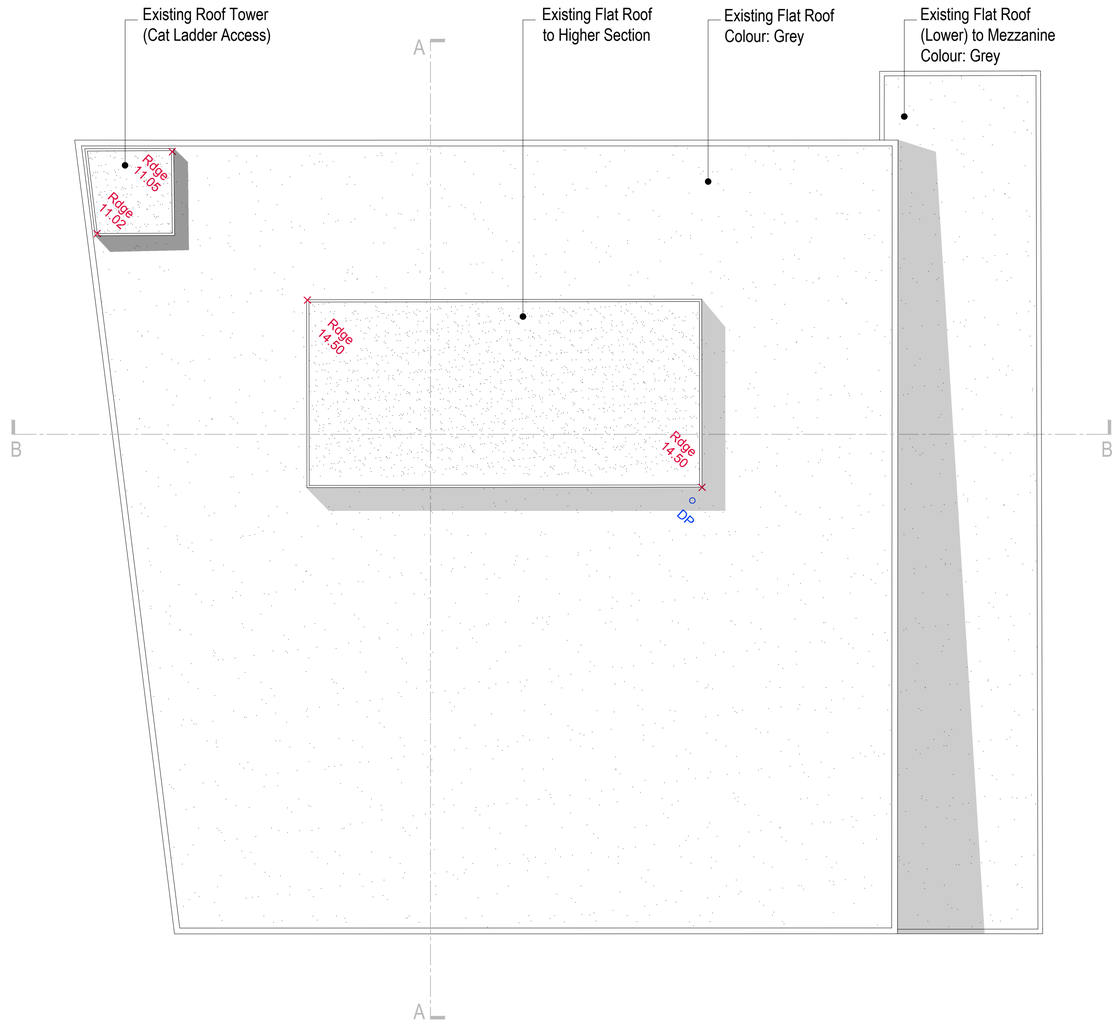

Existing | Roof Plan

0 2.5m 5m SCALE 1:100

N

FIRST ISSUE: PLANNING	04/08/21 ZH
Rev	Date/Checked

ZEAL WILKES

Architecture
Planning
Interior Design

a: 81 London Road, Leicester, LE2 0PF
e: studio@zealwilkes.co.uk
c: 077 6557 6557

Proposed Mixed-Use, Retail and Residential
Mr S.Gareb
The Crescent, Spalding, Lincolnshire

Existing First, Mezz and Roof Plan

Issue Purpose:			PLANNING
Drawn by:	ZH	Checked by:	-
Scale @ A1:	1:100	Date:	August 2021
CAD ref:	Dwg no.:		Rev:
2008 001	2008/01/201		-

Copyright reserved. Dimensions to be checked on site. Discrepancies to be reported before proceeding