
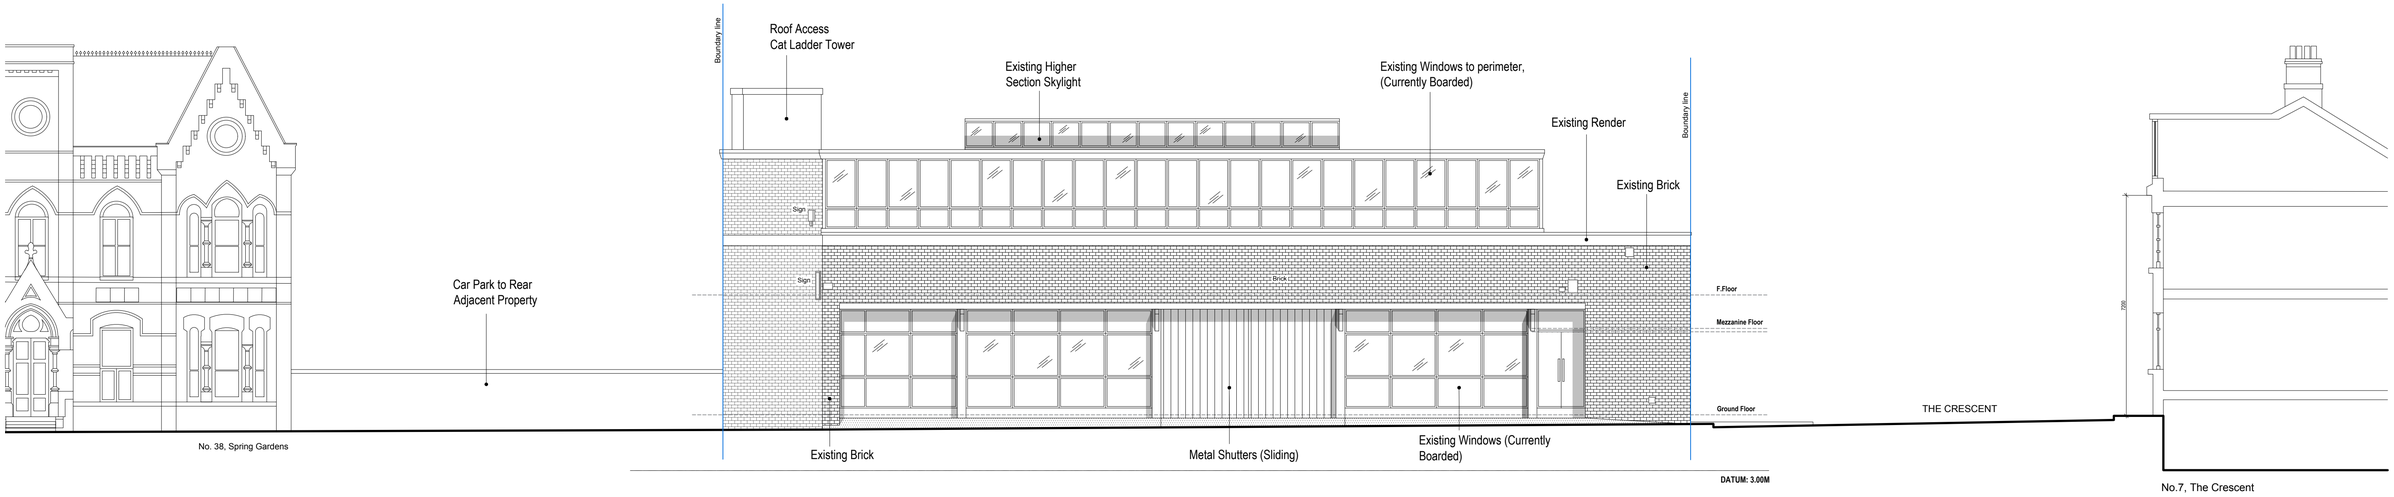


Existing | South-East Elevation (to Spring Gardens)

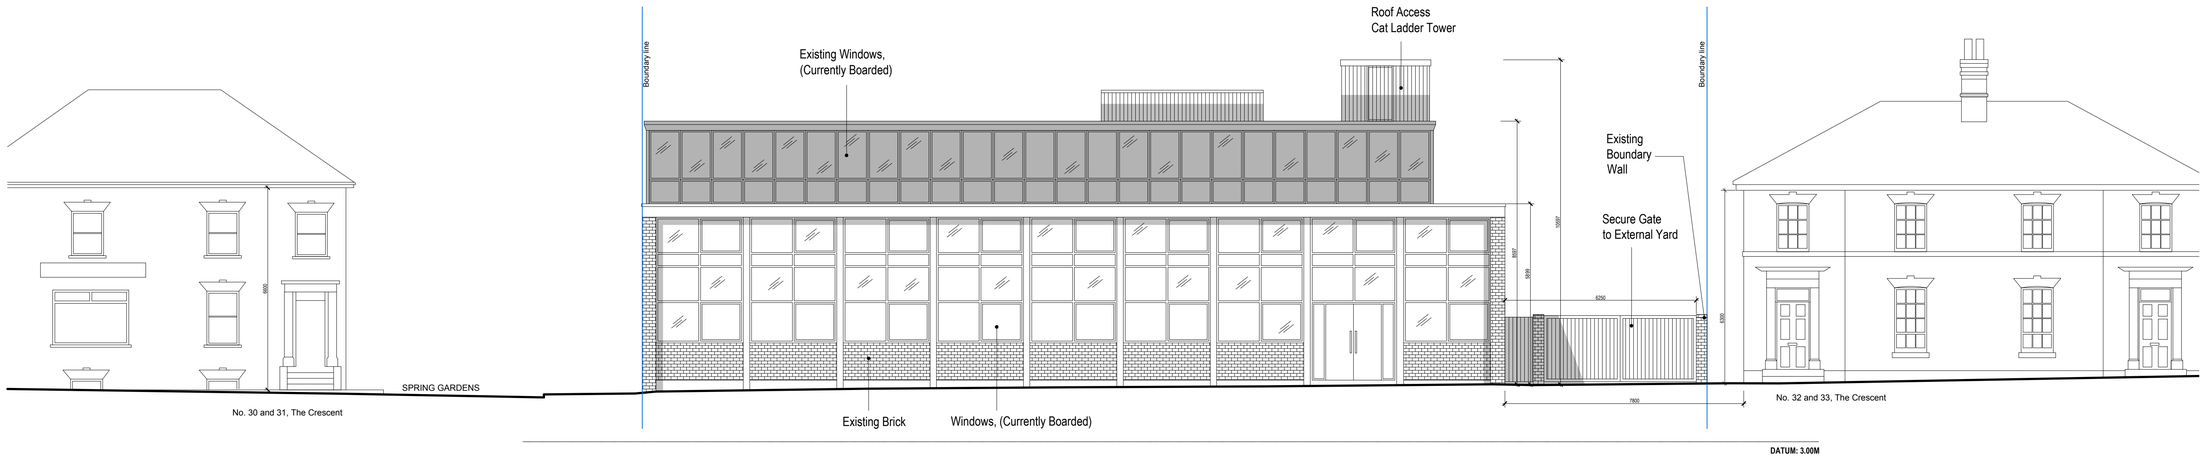

Existing | North-East Elevation (to The Crescent)

0 2.5m 5m SCALE 1:100

FIRST ISSUE: PLANNING	04/08/21 ZH
Rev	Date/Checked

ZEAL WILKES

Architecture
Planning
Interior Design

a: 81 London Road, Leicester, LE2 0PF
e: studio@zealwilkes.co.uk
c: 077 6557 6557

Proposed Mixed-Use, Retail and Residential
Mr S.Gareb
The Crescent, Spalding, Lincolnshire

Existing Elevations Sheet 1of2

Issue Purpose:	PLANNING
Drawn by: ZH	Checked by: -
Scale @ A1: 1:100	Date: August 2021
CAD ref: 2008 001	Dwg no.: 2008/01/210 Rev: -

Copyright reserved. Dimensions to be checked on site. Discrepancies to be reported before proceeding