
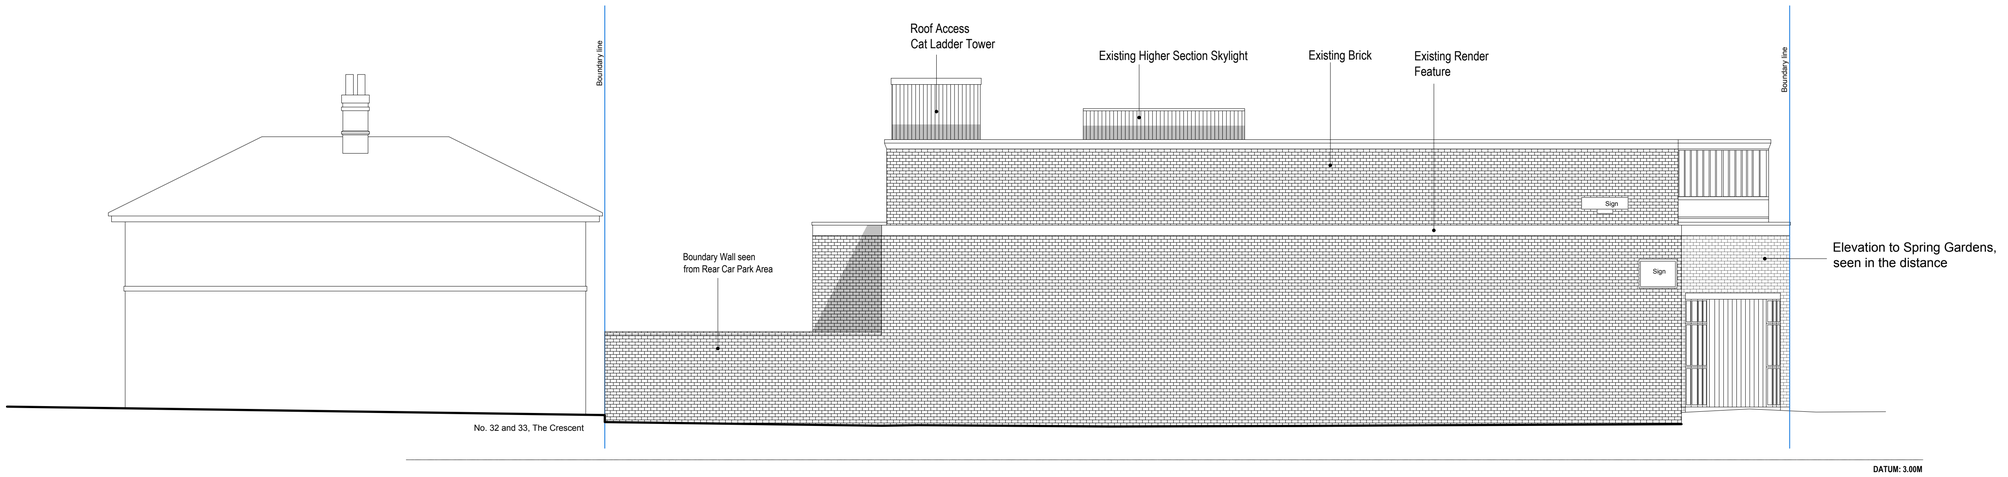


Existing | South-West Elevation (from Rear Car Park)

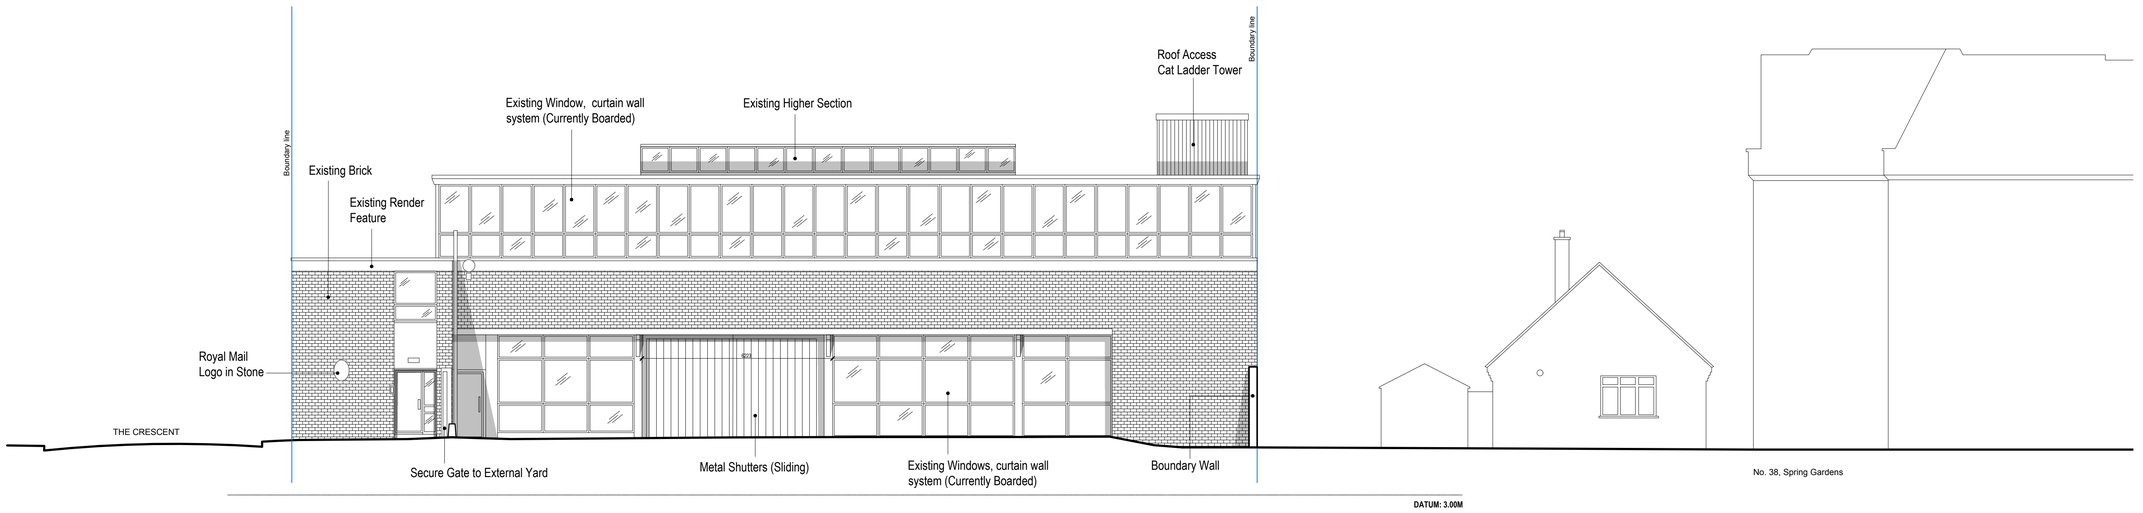

Existing | North-West Elevation

0 2.5m 5m
SCALE 1:100

FIRST ISSUE: PLANNING	04/08/21 ZH
Rev.	Date/Checked

ZEAL WILKES
Architecture
Planning
Interior Design
a: 81 London Road, Leicester, LE2 0PF
e: studio@zealwilkes.co.uk
c: 077 6557 6557

Proposed Mixed-Use, Retail and Residential
Mr S.Gareb
The Crescent, Spalding, Lincolnshire

Existing Elevations Sheet 2of2

Issue Purpose:			PLANNING
Drawn by:	ZH	Checked by:	-
Scale @ A1:	1:100	Date:	August 2021
CAD ref:		Dwg no.:	Rev:
2008 001		2008/01/211	-

Copyright reserved. Dimensions to be checked on site. Discrepancies to be reported before proceeding