


Proposed | Ground Floor Plan

0 2.5m 5m SCALE 1:100

Gross Internal Area's

- **Flat 1** **41m²** (1 Bed, 1 Person)
- **Flat 2** **60m²** (1 Bed, 2 Person)
- **Flat 3** **70m²** (2 Bed, 3 Person)
- **Flat 4** **96m²** (2 Bed, 4 Person - **inc.** S.Floor)
- **Flat 5** **85m²** (2 Bed, 4 Person - **inc.** S.Floor)
- **Flat 6** **39m²** (1 Bed, 1 Person)
- **Flat 7** **72m²** (1 Bed, 2 Person)
- **Flat 8** **91m²** (2 Bed, 4 Person - **inc.** S.Floor)
- **Flat 9** **93m²** (2 Bed, 4 Person - **inc.** S.Floor)
- **Flat 10** **53m²** (1 Bed, 2 Person)

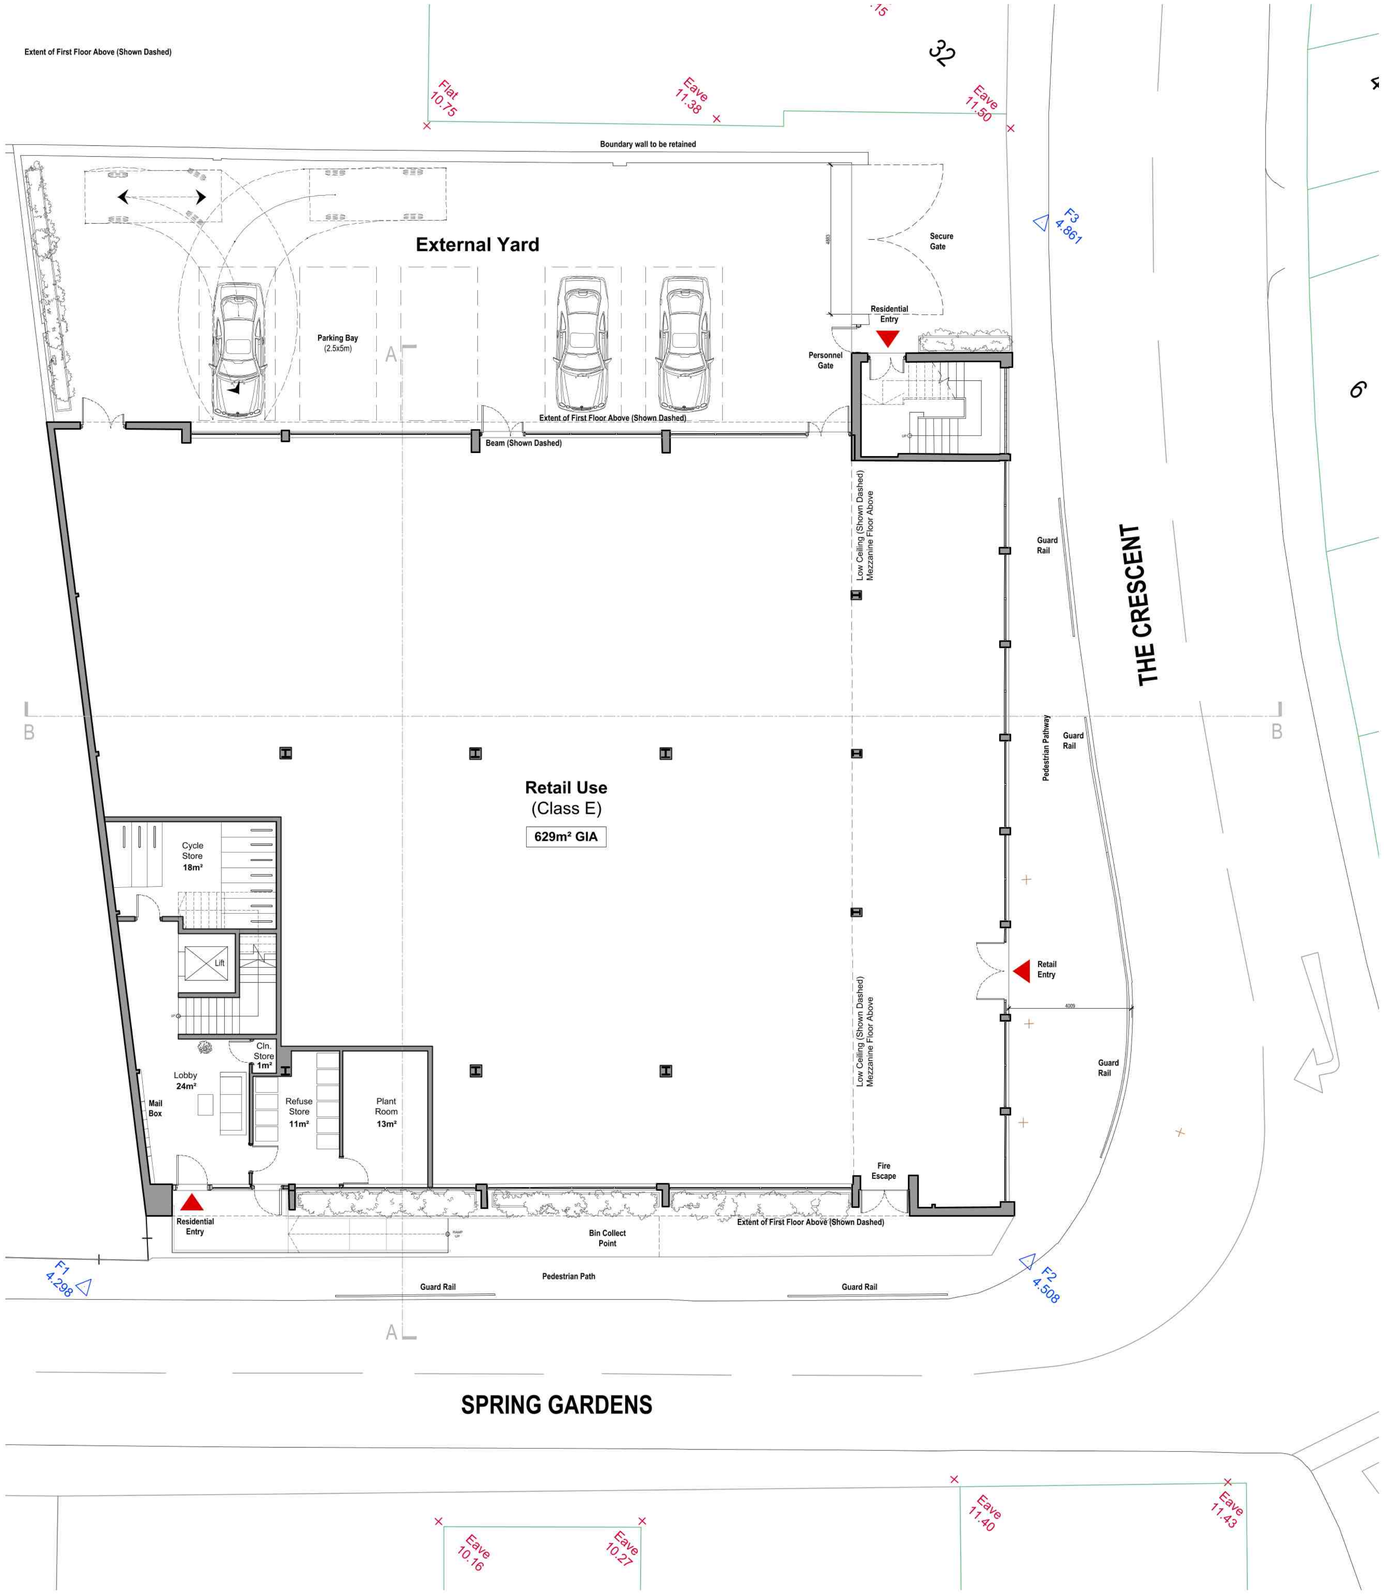

Proposed | First Floor and Mezzanine Plan

Please Note:
This drawing is to be read in conjunction with the latest drawing '2008 001 303 Proposed Sections AA and BB'

P1: Amended as per discussions 11/03/22 ZH
FIRST ISSUE: PLANNING 18/08/21 ZH
Rev Date/Checked

ZEAL WILKES
Architecture **Planning** **Interior Design**
a: 81 London Road, Leicester, LE2 0PF
e: studio@zealwilkes.co.uk
c: 077 6557 6557

Proposed Mixed-Use, Retail and Residential
Mr S.Gareb
The Crescent, Spalding, Lincolnshire

Proposed Ground, Mezz and First Floor Plan

Issue Purpose: PLANNING
Drawn by: ZH Checked by: -
Scale @ A1: 1:100 Date: August 2021
CAD ref: 2008 001 Dwg no.: 2008/01/250 Rev: P1

Copyright reserved. Dimensions to be checked on site. Discrepancies to be reported before proceeding