


Proposed | Ground Floor Plan

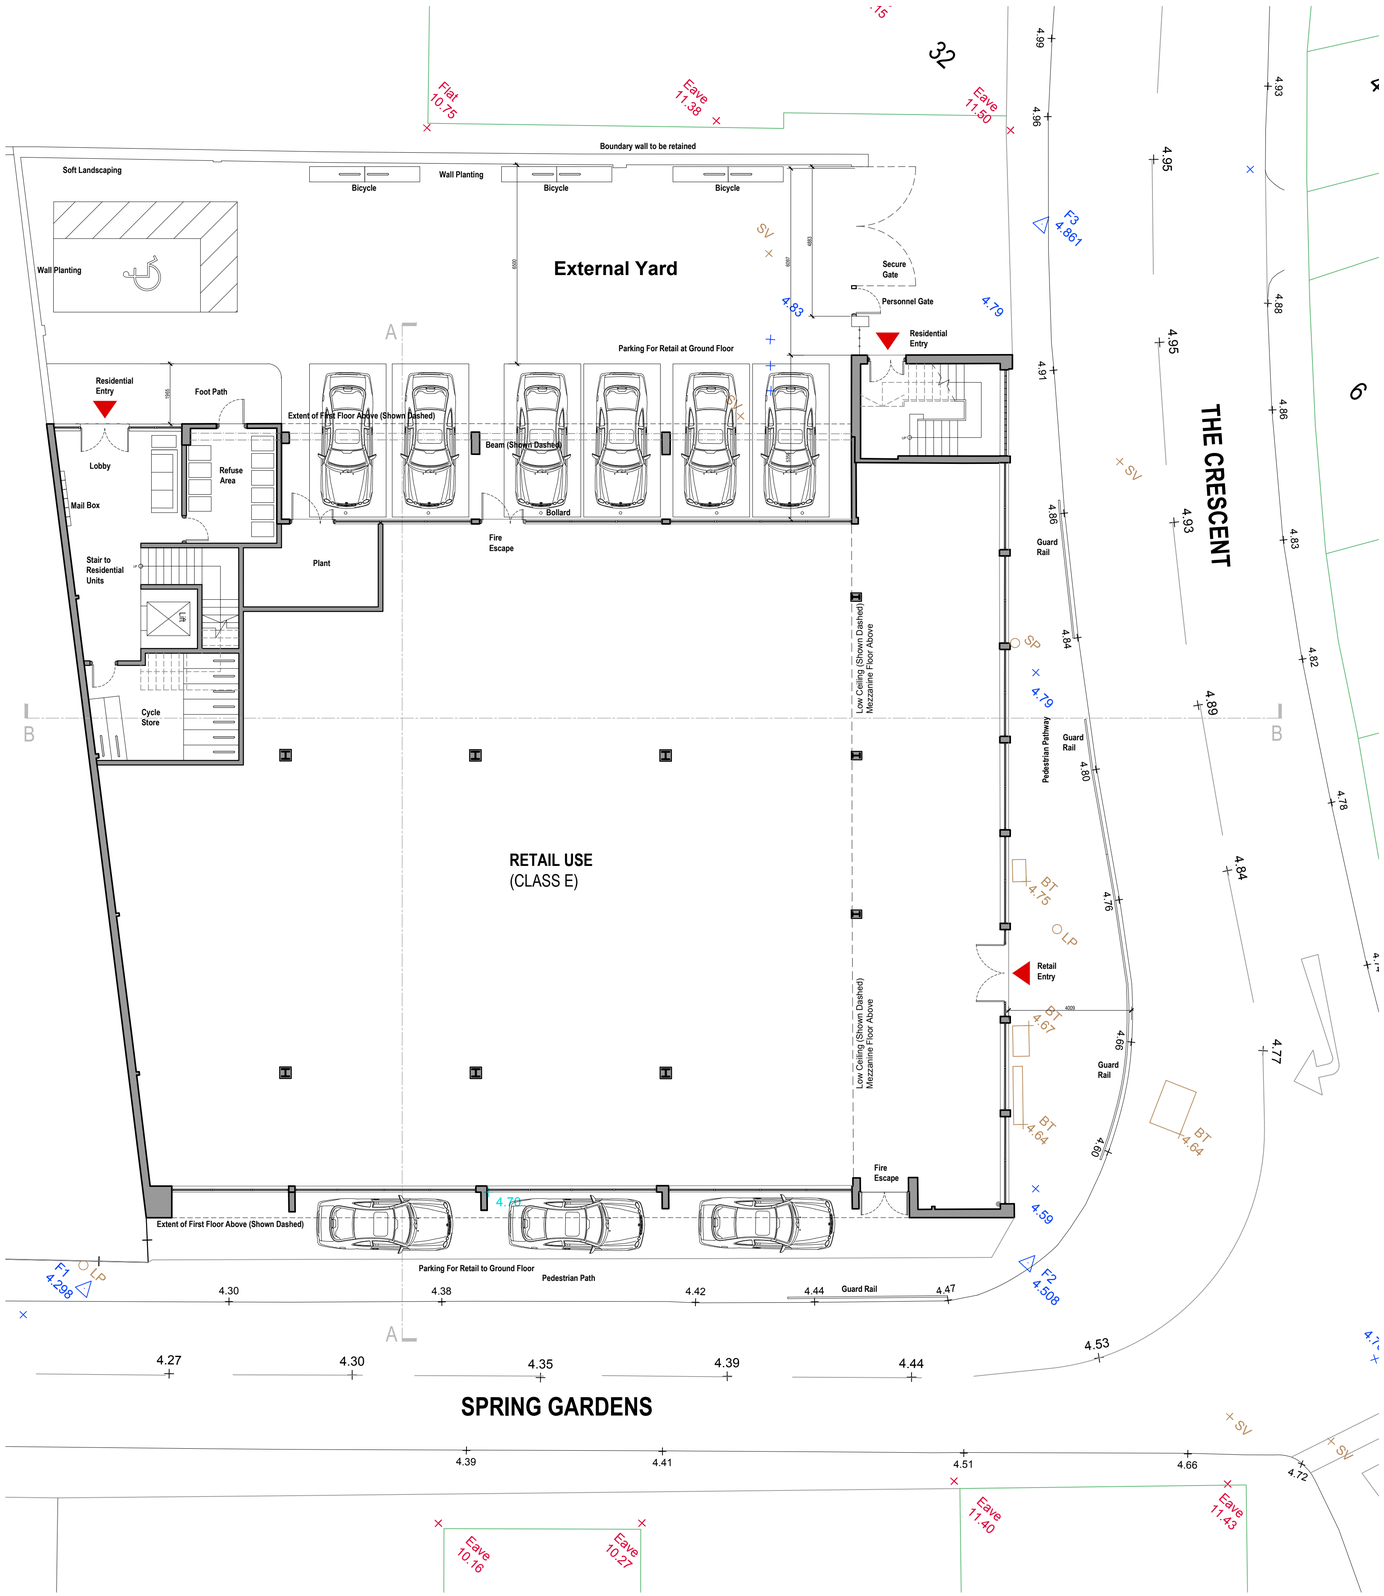

Proposed | First Floor and Mezzanine Plan

Please Note:
This drawing is to be read in conjunction with the latest drawing '2008 001 303 Proposed Sections AA and BB'

FIRST ISSUE: PLANNING	18/08/21 ZH
Rev	Date/Checked

ZEAL WILKES

Architecture
Planning
Interior Design

a: 81 London Road, Leicester, LE2 0PF
e: studio@zealwilkes.co.uk
c: 077 6557 6557

Proposed Mixed-Use, Retail and Residential
Mr S.Gareb
The Crescent, Spalding, Lincolnshire

Proposed Ground, Mezz and First Floor Plan

Issue Purpose:	PLANNING
Drawn by: ZH	Checked by: -
Scale @ A1: 1:100	Date: August 2021
CAD ref: 2008 001	Dwg no.: 2008/01/250
	Rev: -

Copyright reserved. Dimensions to be checked on site. Discrepancies to be reported before proceeding