


Proposed | Second Floor Plan

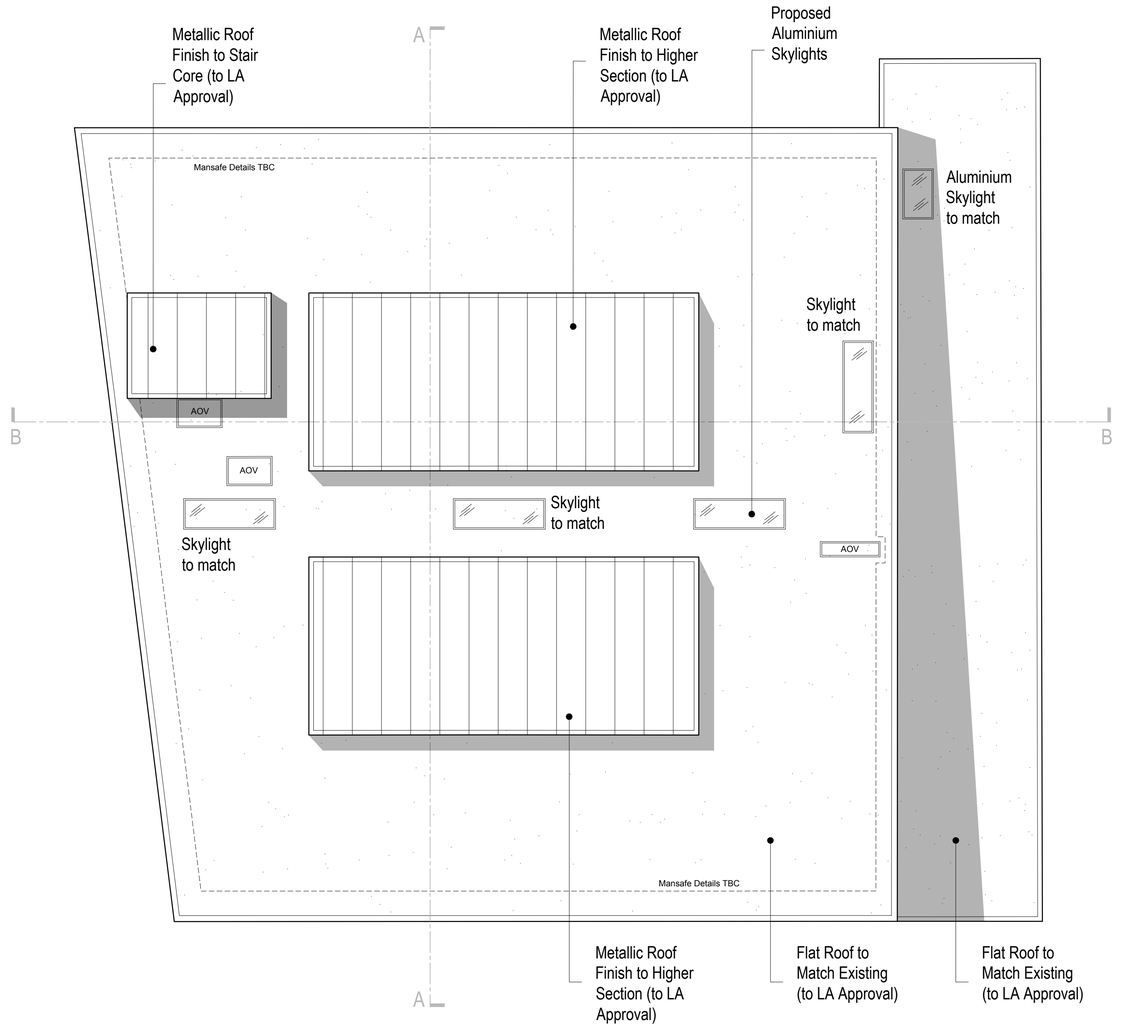

Proposed | Roof Plan

0 2.5m 5m SCALE 1:100

FIRST ISSUE: PLANNING 19/08/21 ZH

Rev Date/Checked

ZEAL WILKES
Architecture
Planning
Interior Design
a: 81 London Road, Leicester, LE2 0PF
e: studio@zealwilkes.co.uk
c: 077 6557 6557

Proposed Mixed-Use, Retail and Residential
Mr S.Gareb
The Crescent, Spalding, Lincolnshire

Proposed S.Floor and Roof Plan

Issue Purpose: PLANNING
Drawn by: ZH Checked by: -
Scale @ A1: 1:100 Date: August 2021
CAD ref: 2008 001 Dwg no.: 2008/01/251 Rev: -

Copyright reserved. Dimensions to be checked on site. Discrepancies to be reported before proceeding