
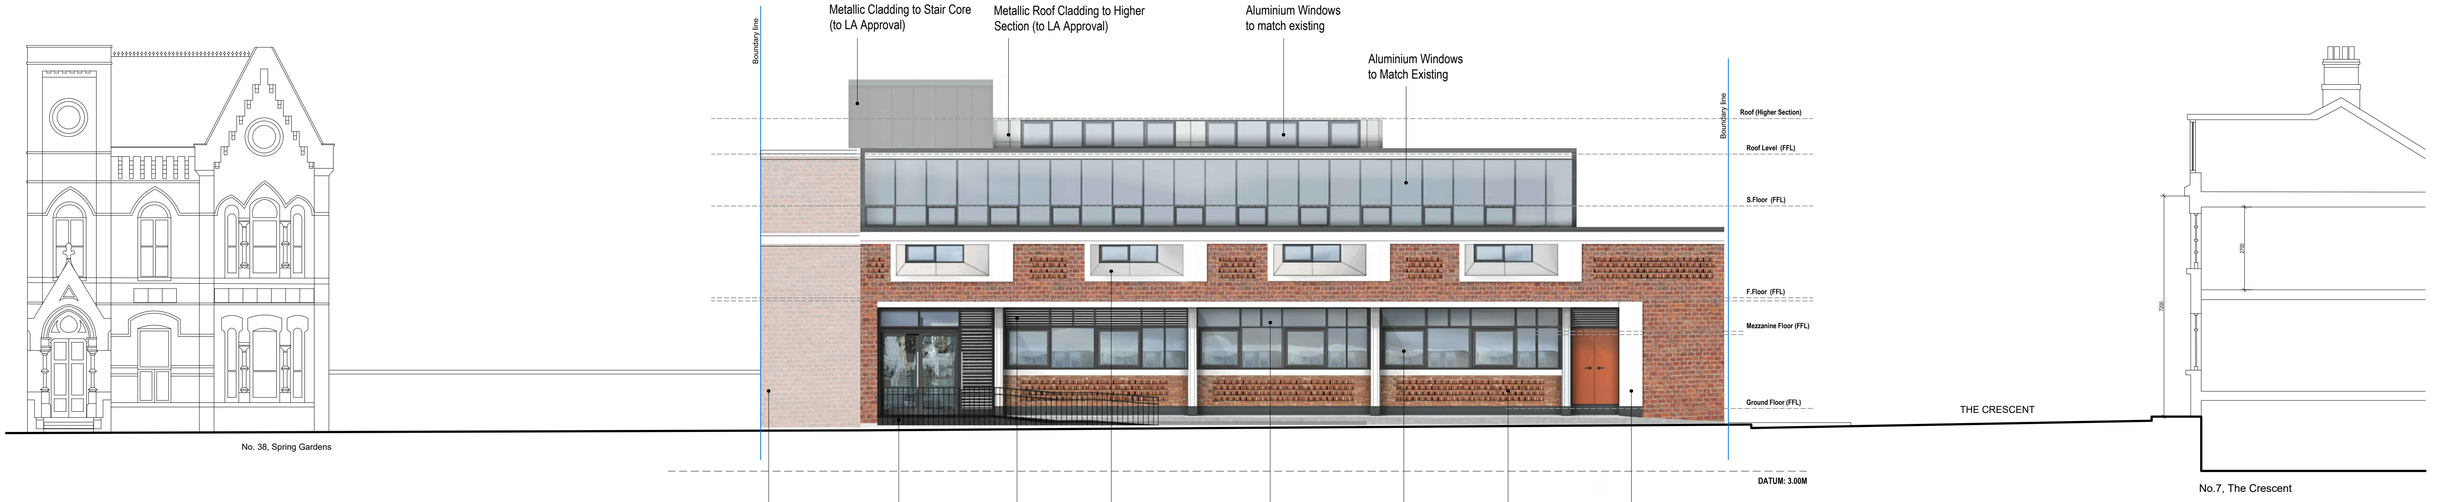


Proposed | South-East Elevation
(to Spring Gardens)

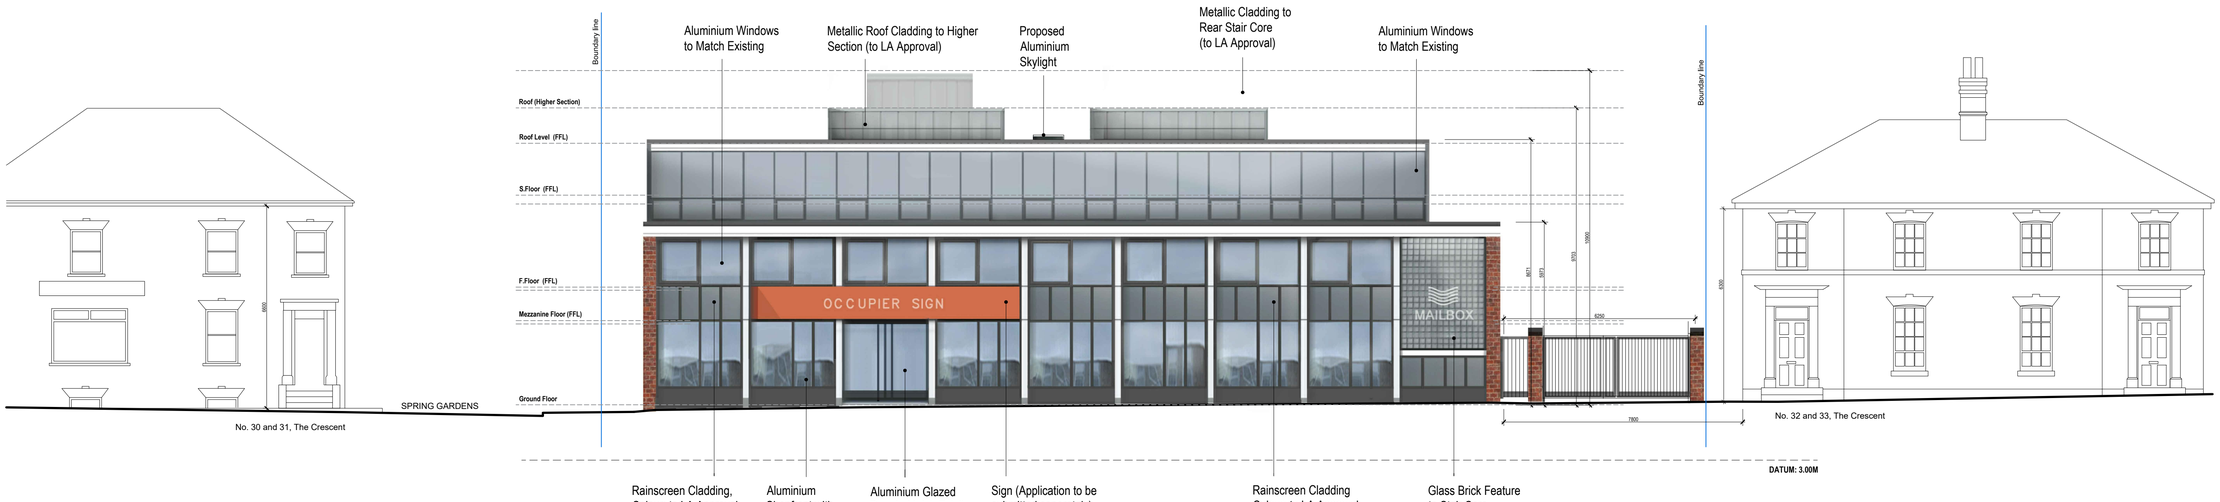

Proposed | North-East Elevation
(to The Crescent)

0 2.5m 5m
SCALE 1:100

Rev		Date/Checked
P1: Amended as per discussions		11/03/22 ZH
FIRST ISSUE: PLANNING		19/08/21 ZH

ZEAL WILKES
Architecture
Planning
Interior Design
a: 81 London Road, Leicester, LE2 0PF
e: studio@zealwilkes.co.uk
c: 077 6557 6557

Proposed Mixed-Use, Retail and Residential
Mr S.Gareb
The Crescent, Spalding, Lincolnshire

Proposed Elevations Sheet 1of2

Issue Purpose: PLANNING
Drawn by: ZH Checked by:
Scale @ A1: 1:100 Date: August 2021
CAD ref: 2008 001 Dwg no.: 2008/01/301 Rev: P1

Copyright reserved. Dimensions to be checked on site. Discrepancies to be reported before proceeding