


Proposed | South-West Elevation (Rear)

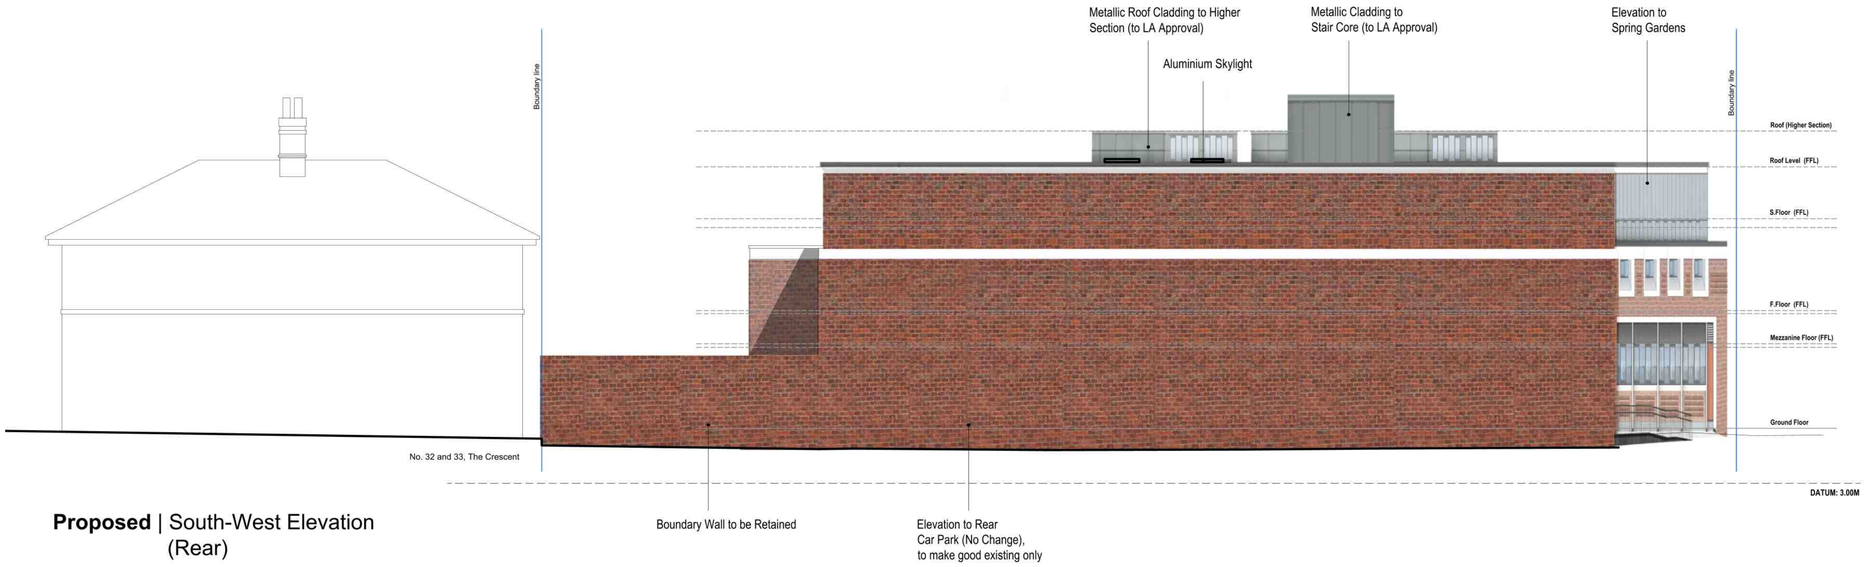

Proposed | North-West Elevation (from External Yard)

0 2.5m 5m SCALE 1:100

Rev	Date/Checked
P1: Amended as per discussions	11/03/22 ZH
FIRST ISSUE: PLANNING	18/08/21 ZH

ZEAL WILKES
Architecture
Planning
Interior Design
a: 81 London Road, Leicester, LE2 0PF
e: studio@zealwilkes.co.uk
c: 077 6557 6557

Proposed Mixed-Use, Retail and Residential
Mr S.Gareb
The Crescent, Spalding, Lincolnshire

Proposed Elevations Sheet 2of2

Issue Purpose: PLANNING
Drawn by: ZH Checked by: -
Scale @ A1: 1:100 Date: August 2021
CAD ref: 2008 001 Dwg no.: 2008/01/302 Rev: P1

Copyright reserved. Dimensions to be checked on site. Discrepancies to be reported before proceeding