


Proposed | South-West Elevation

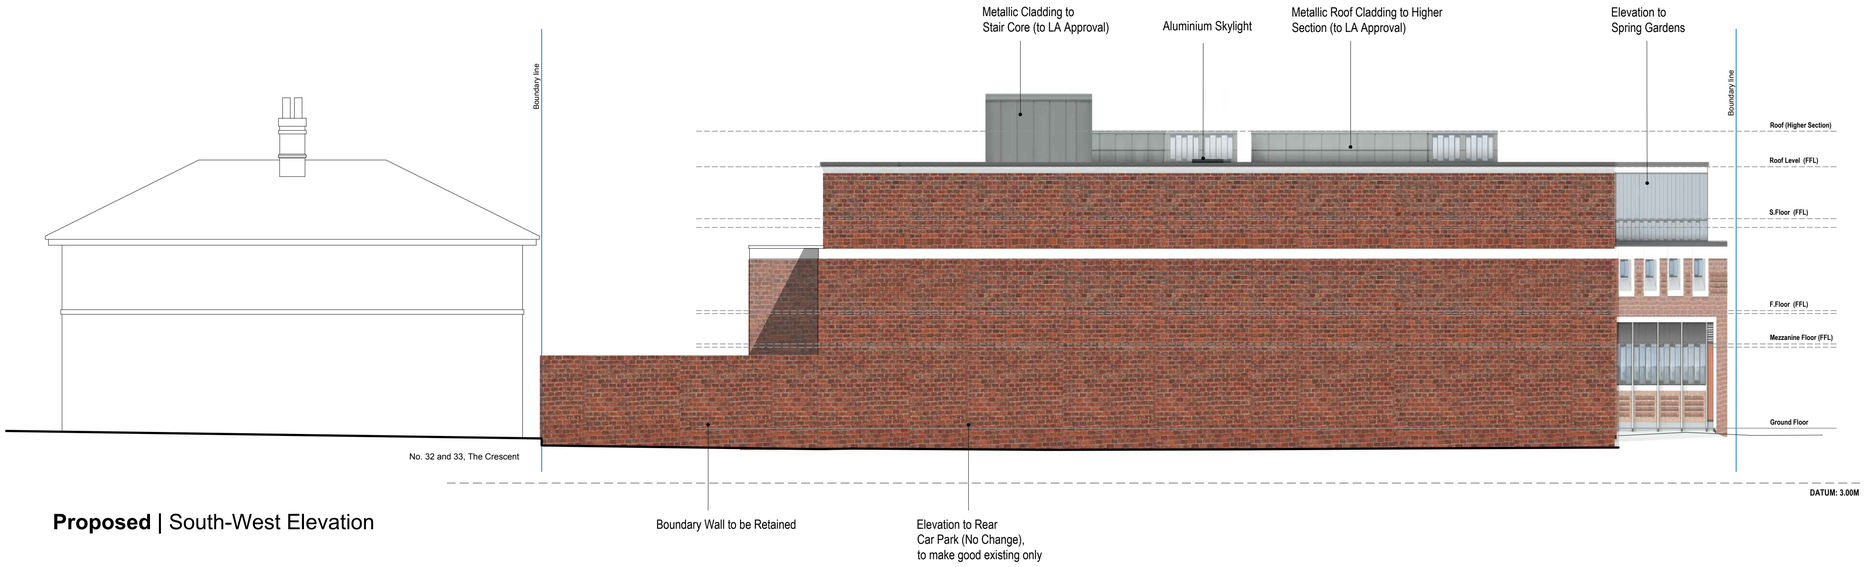

Proposed | North-West Elevation

0 2.5m 5m SCALE 1:100

FIRST ISSUE: PLANNING	18/08/21 ZH
Rev	Date/Checked

ZEAL WILKES

Architecture
Planning
Interior Design

a: 81 London Road, Leicester, LE2 0PF
e: studio@zealwilkes.co.uk
c: 077 6557 6557

Proposed Mixed-Use, Retail and Residential
Mr S.Gareb
The Crescent, Spalding, Lincolnshire

Proposed Elevations Sheet 2of2

Issue Purpose:			PLANNING
Drawn by:	ZH	Checked by:	-
Scale @ A1:	1:100	Date:	August 2021
CAD ref:	Dwg no.:		Rev:
2008 001	2008/01/302		-

Copyright reserved. Dimensions to be checked on site. Discrepancies to be reported before proceeding