TYPE	BEDS	LOUNGE LOCATION	PLOT NO
223F	2	FRONT	3,4
223H	2	REAR	10,11
223J	2	REAR	6,7,8,9,12,14
223K	2	REAR	1
223L	2	REAR	2
225E	3	REAR	13
225D	3	FRONT	5

Bricks (Steetley) — **Plot No**

New Cavendish Stock	1, 13,
Durham Dark Multi Stock	4, 14, 12
Mellow Sandringham Stock	2, 5, 6, 7, 8, 9
Mellow Durham Stock	3, 10, 11,

All garages in Mellow Durham Stock.
All walling and piers in Mellow Durham Stock.

Note: Plots 10 and 11 to have central 3 course band with top and bottom courses Marlborough Stock and central course as main brick. All other banding and dentil courses to be as main brick.

Plots 7-10 to have central 3 course band with top and bottom courses Mellow Durham Stock and central course as main brick. All other banding and dentil courses to be as main brick.

All External paintwork to be white
(except front doors - see schedule)

Front Door Colours


Oxford Blue	1, 5, 7, , 14
Monarch	3, 11, 13, 9
Buckingham	4, 8, 10
Brilliant White	2, 6, 12

Railings to be painted black gloss

Roof Tiles

Redland Grovebury Farmhouse Orange	2, 10, 11, 13
Redland Cambrian Slate with contrasting red ridge tile	1, 3, 4, 5, 6, 7, 8, 9, 12, 14

RENDER TO LINK BLOCKS (225E + 225F) FRONT ELEVATION BED 3 ONLY.

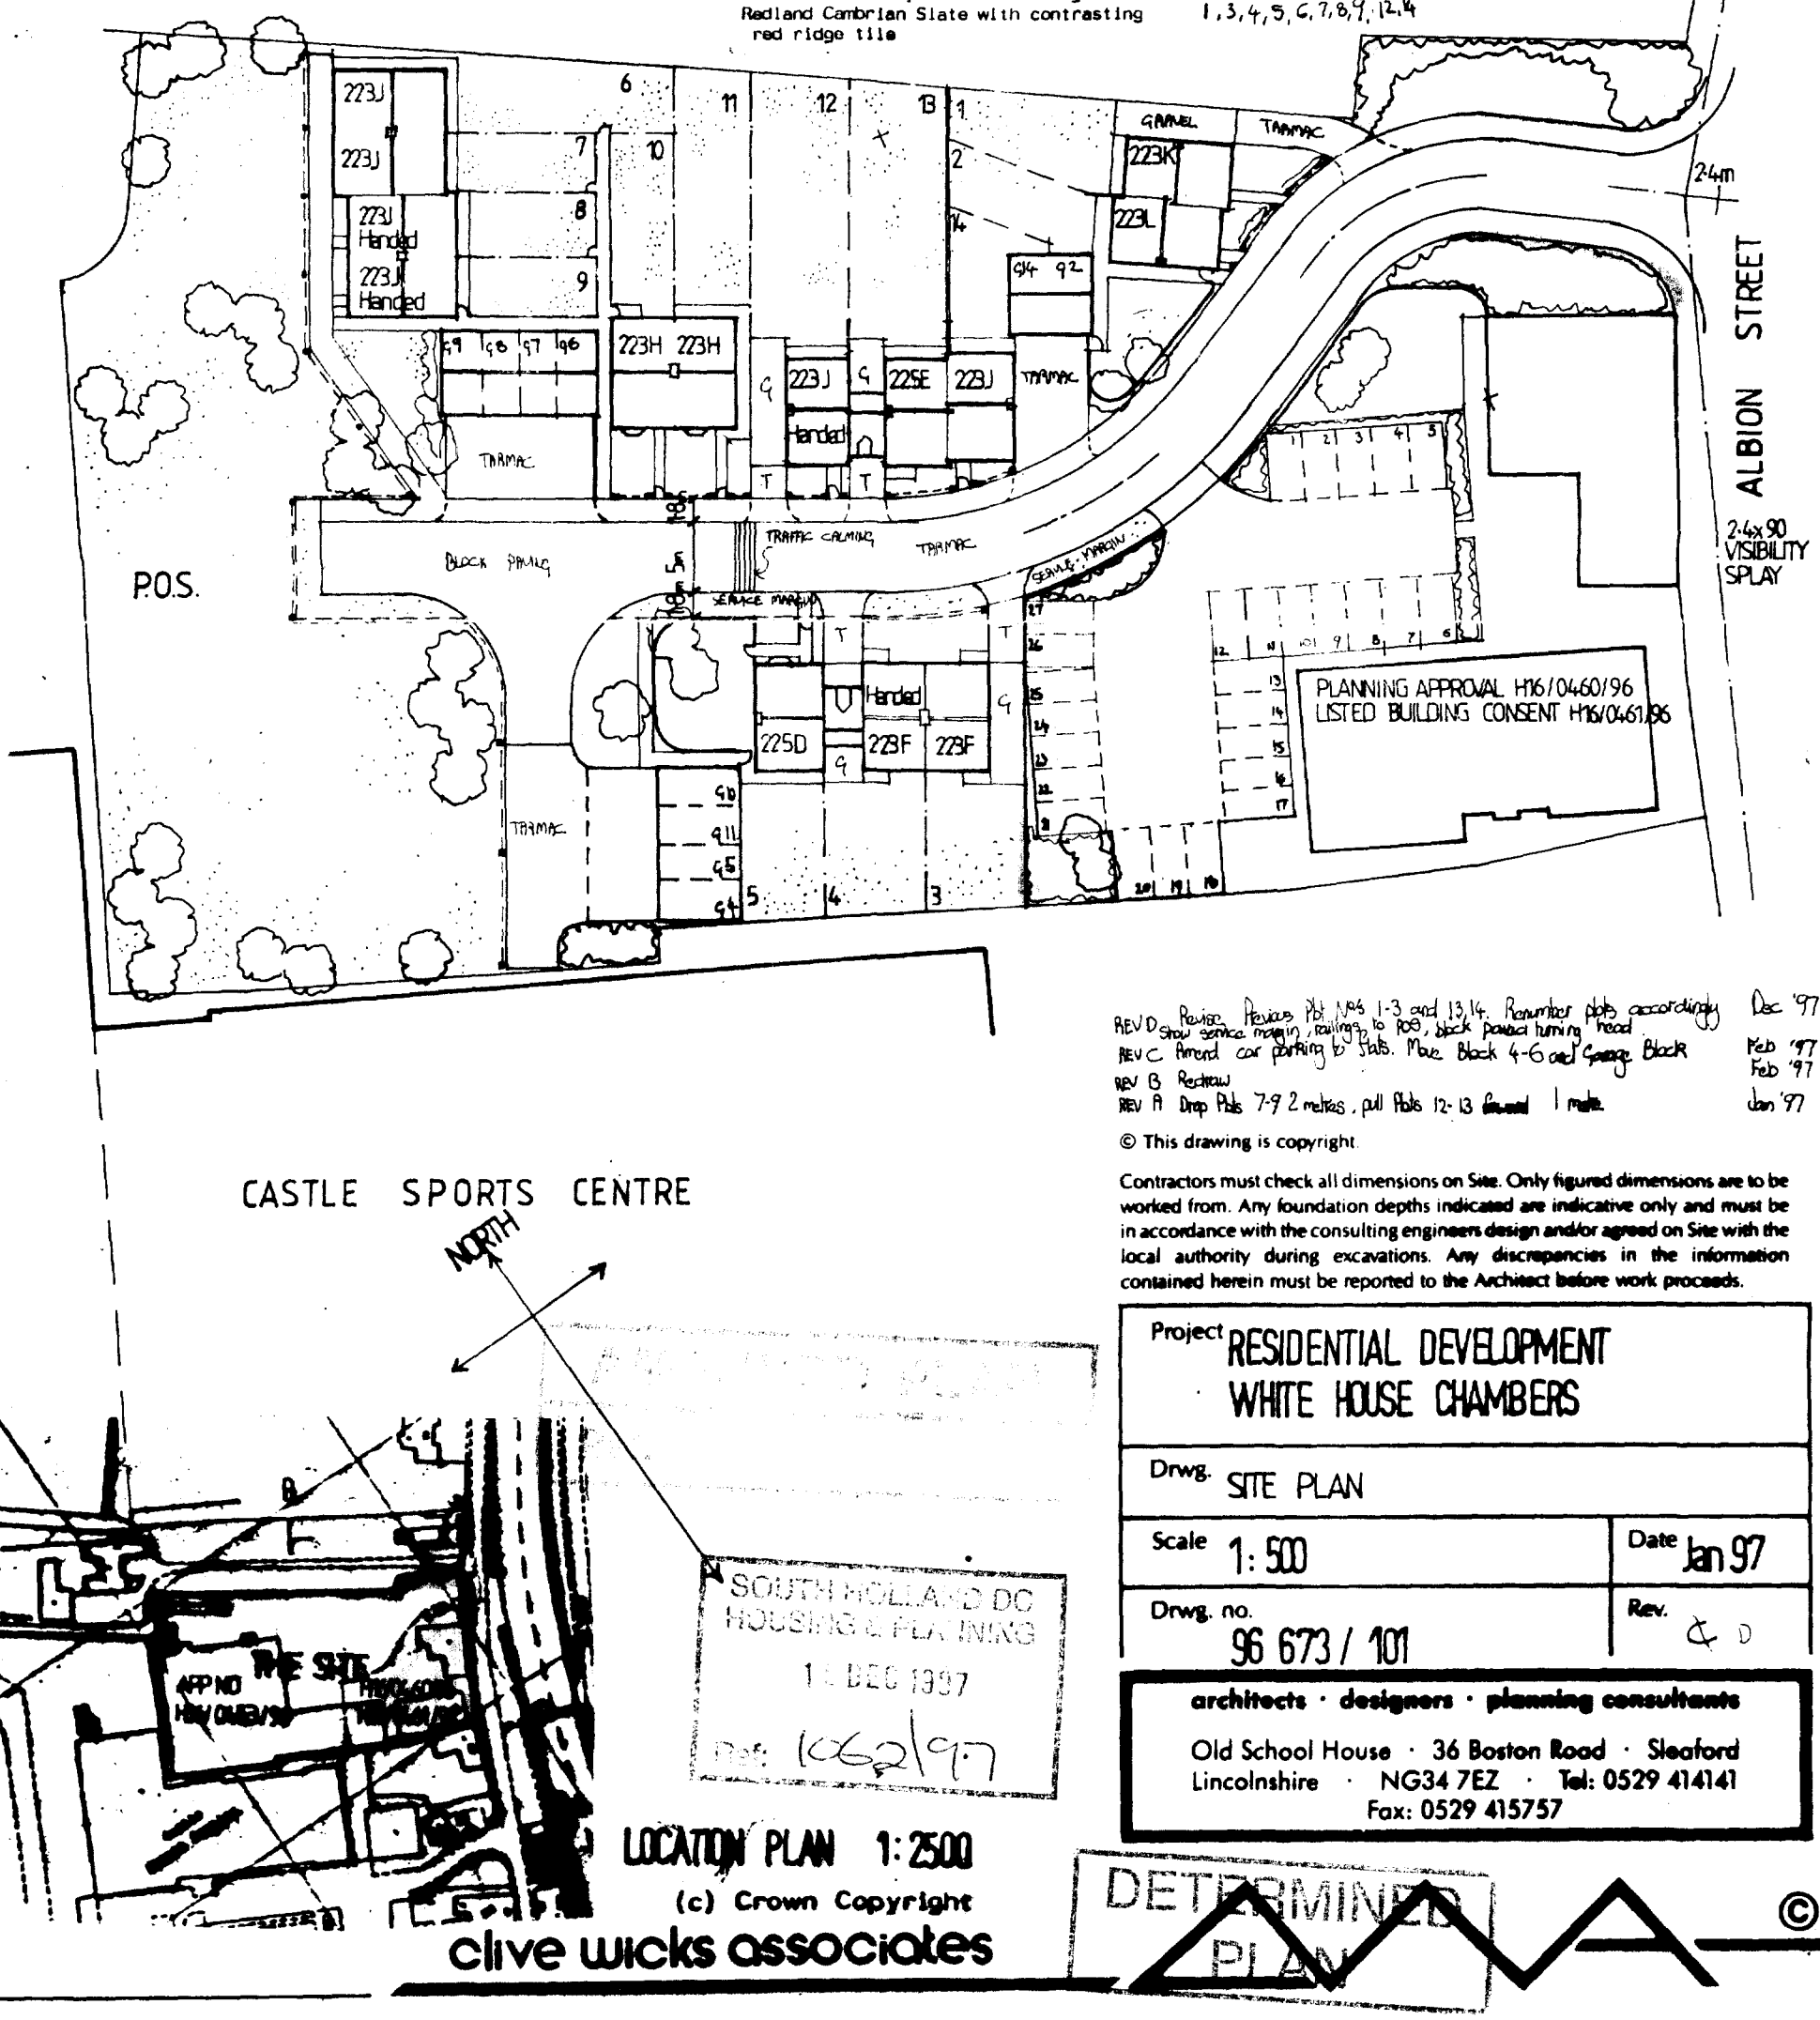

REV D Revise. Revise Plot Nos 1-3 and 13,14. Renumber plots accordingly show service margin, railings to POS, block paved turning head — Dec '97
REV C. Amend car parking to Plots. Move Block 4-6 and Garage Block R — Feb '97
REV B Recheck — Feb '97
REV A Drop Plots 7-9 2 metres, pull Plots 12-13 forward 1 metre. — Jan '97

© This drawing is copyright.

Contractors must check all dimensions on Site. Only figured dimensions are to be worked from. Any foundation depths indicated are indicative only and must be in accordance with the consulting engineers design and/or agreed on Site with the local authority during excavations. Any discrepancies in the information contained herein must be reported to the Architect before work proceeds.

CASTLE SPORTS CENTRE

LOCATION PLAN 1:2500
(c) Crown Copyright

SOUTH HOLLAND DC
HOUSING & PLANNING
12 DEC 1997
Ref: 1062/97

Project	RESIDENTIAL DEVELOPMENT WHITE HOUSE CHAMBERS
Drwg.	SITE PLAN
Scale 1:500	Date Jan 97
Drwg. no. 96 673 / 101	Rev. C & D

clive wicks associates
architects · designers · planning consultants
Old School House · 36 Boston Road · Sleaford
Lincolnshire · NG34 7EZ · Tel: 0529 414141
Fax: 0529 415757

DETERMINED PLAN

©

TYPE	BEDS	LOUNGE LOCATION	PLOT NO
223C	2	FRONT	1
223F	2	FRONT	4,5
223H	2	REAR	11,12
223J	2	REAR	7,8,9,10
223K	2	REAR	14
223L	2	REAR	13
224E	3	FRONT	2
225C	3	FRONT	3
225D	3	FRONT	6

Bricks (Stewtley) — **Plot No**

New Cavendish Stock	1, 13
Durham Dark Multi Stock	4, 5, 14
Marlborough Stock	2, 6, 7, 8, 9, 10
Mellow Durham Stock	3, 11, 12

All garages in Mellow Durham Stock.
All walling and piers in Mellow Durham Stock.

Note: Plots 11 and 12 to have central 3 course band with top and bottom courses Marlborough Stock and central course as main brick. All other banding and dentil courses to be as main brick.

Plots 7-10 to have central 3 course band with top and bottom courses Mellow Durham Stock and central course as main brick. All other banding and dentil courses to be as main brick.

All External joinery to be white (except front doors - see schedule)


Front Door Colours

Oxford Blue	1, 5, 7, 9, 12, 14
Monarch	3, 11, 13
Buckingham	4, 8, 10
Brilliant White	2, 6

Railings to be painted black gloss

Roof Tiles

Redland Grovebury Farmhouse Orange	1, 3, 11, 12, 13
Redland Cambrian Slate with contrasting red ridge tile	2, 4, 5, 6, 7, 8, 9, 10, 14

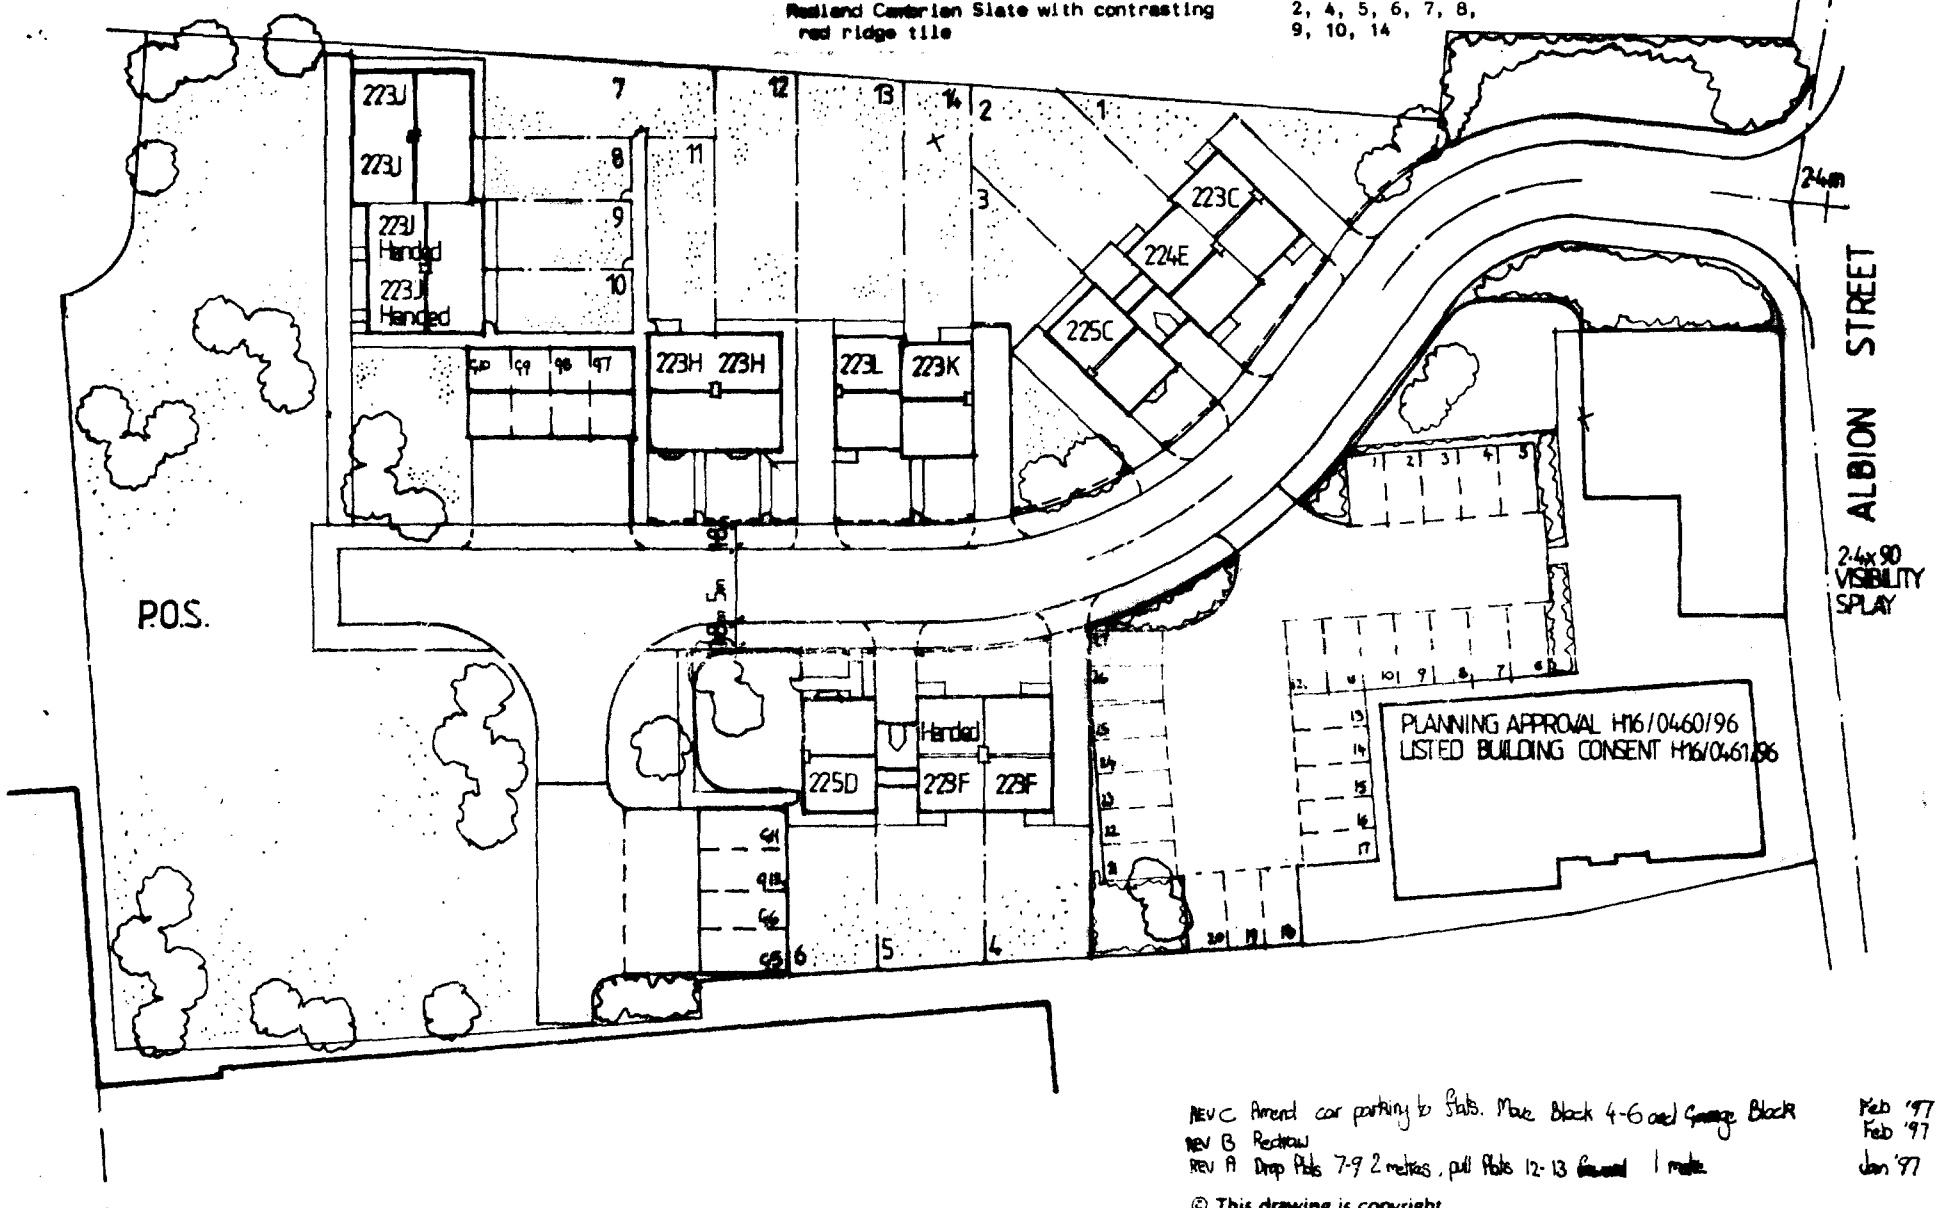


REV C Amend car parking to Plots. Move Block 4-6 and Garage Block — Feb '97
REV B Redraw — Feb '97
REV A Drop Plots 7-9 2 metres, pull Plots 12-13 forward 1 metre. — Jan '97

© This drawing is copyright.

Contractors must check all dimensions on Site. Only figured dimensions are to be worked from. Any foundation depths indicated are indicative only and must be in accordance with the consulting engineers design and/or agreed on Site with the local authority during excavations. Any discrepancies in the information contained herein must be reported to the Architect before work proceeds.

CASTLE SPORTS CENTRE

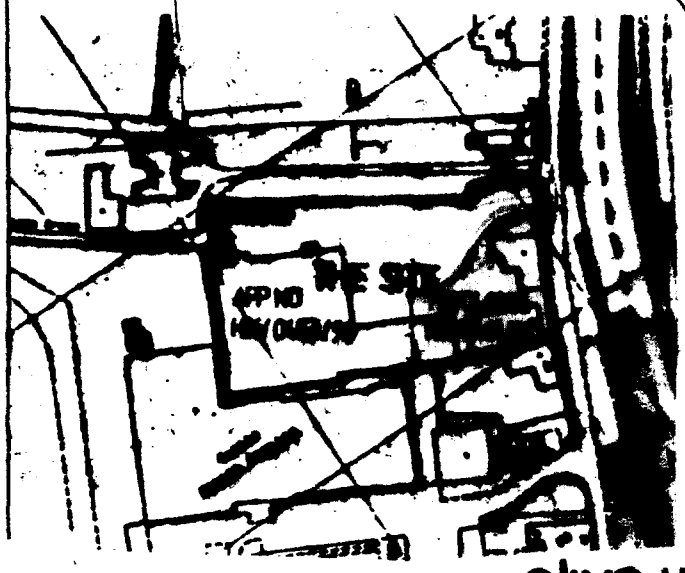

NORTH

SOUTH HOLLAND DC
HOUSING & PLANNING
03 OCT 1997
Ref: 1062/97

SUPERSEDED

LOCATION PLAN 1:2500

(c) Crown Copyright


clive wicks associates


Project	RESIDENTIAL DEVELOPMENT WHITE HOUSE CHAMBERS
Drwg.	SITE PLAN
Scale 1:500	Date Jan 97
Drwg. no. 96 673 / 101	Rev. C

architects · designers · planning consultants
Old School House · 36 Boston Road · Sleaford
Lincolnshire · NG34 7EZ · Tel: 0529 414141
Fax: 0529 415757


©

TYPE	BEDS	LOUNGE LOCATION	PLOT NO
223C	2	FRONT	1
223F	2	FRONT	4,5
223H	2	REAR	11,12
223J	2	REAR	7,8,9,10
223K	2	REAR	14
223L	2	REAR	13
224E	3	FRONT	2
225C	3	FRONT	3
225D	3	FRONT	6

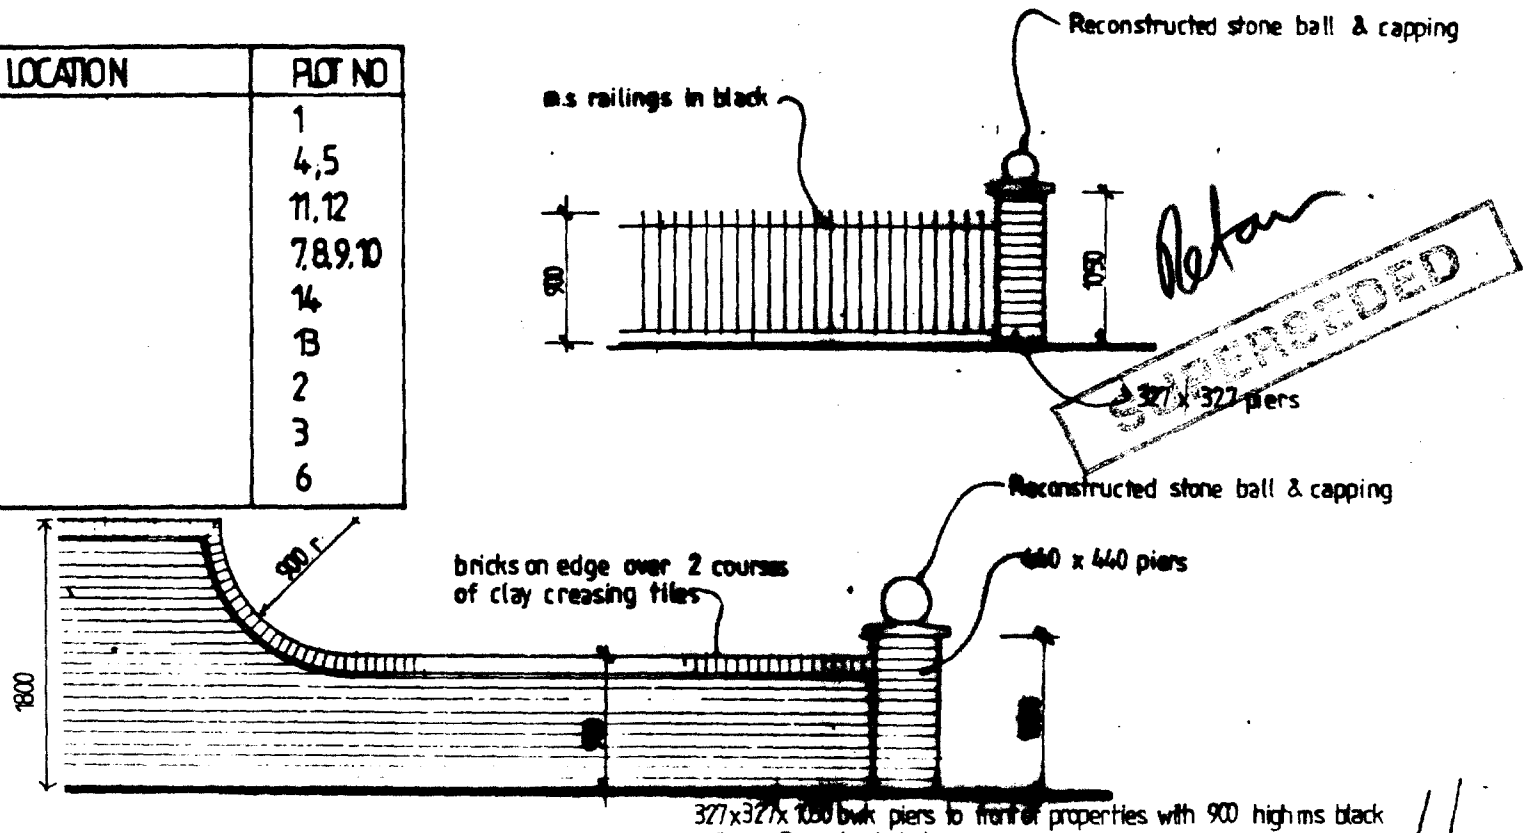

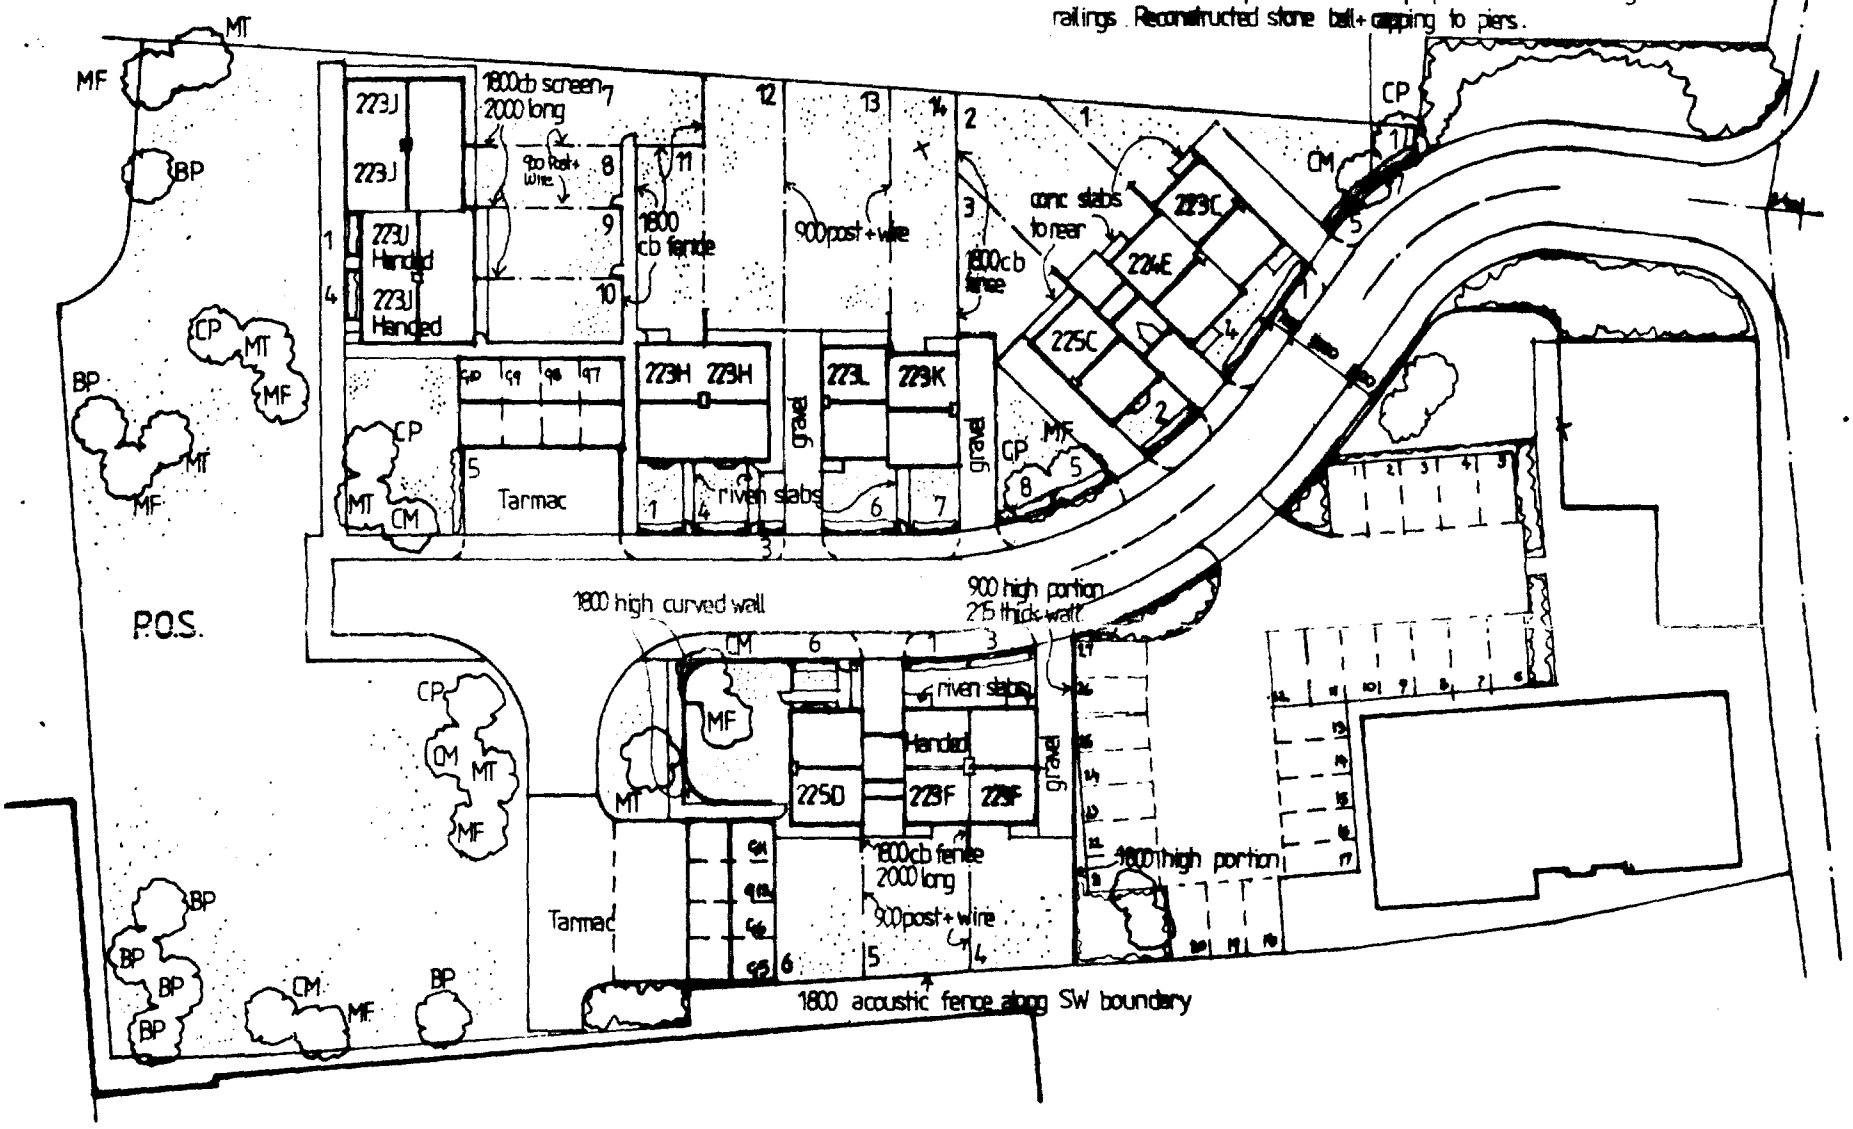

CASTLE SPORTS CENTRE

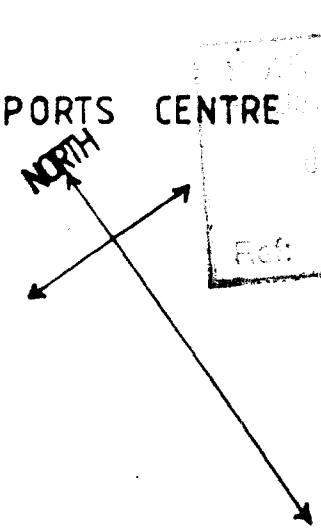

RECEIVED
08 OCT 1997
Ref: 1062/97

LANDSCAPE SCHEDULE

SHRUB SPECIFICATION	KEY
Lonicera Pileata	1
Hypericum Calycinum	2
Cotoneaster Skogholm Coral Beauty	3
Lavenda spica Hidcote	4
Viburnum Tinus	5
Hypericum Patulum 'Hidcote'	6
Senecio Greyii	7
Berberis Stenophylla	8

The above to be planted at 3 per square metre

The above planted at 2 per square metre

TREES

CM Crataegus monogyna
CP Crataegus prunifolia
MF Malus floribunda
MT Malus tschnoskii
BP Betula pendula

© This drawing is copyright.

Contractors must check all dimensions on Site. Only figured dimensions are to be worked from. Any foundation depths indicated are indicative only and must be in accordance with the consulting engineers design and/or agreed on Site with the local authority during excavations. Any discrepancies in the information contained herein must be reported to the Architect before work proceeds.

Project: RESIDENTIAL DEVELOPMENT
WHITE HOUSE CHAMBERS

Drwg: LANDSCAPE

Scale: 1:500 | Date: Jan 97

Drwg. no.: 96 673/108 | Rev.:

clive wicks associates
architects · designers · planning consultants
Old School House · 36 Boston Road · Sleaford
Lincolnshire · NG34 7EZ · Tel: 0529 414141
Fax: 0529 415757