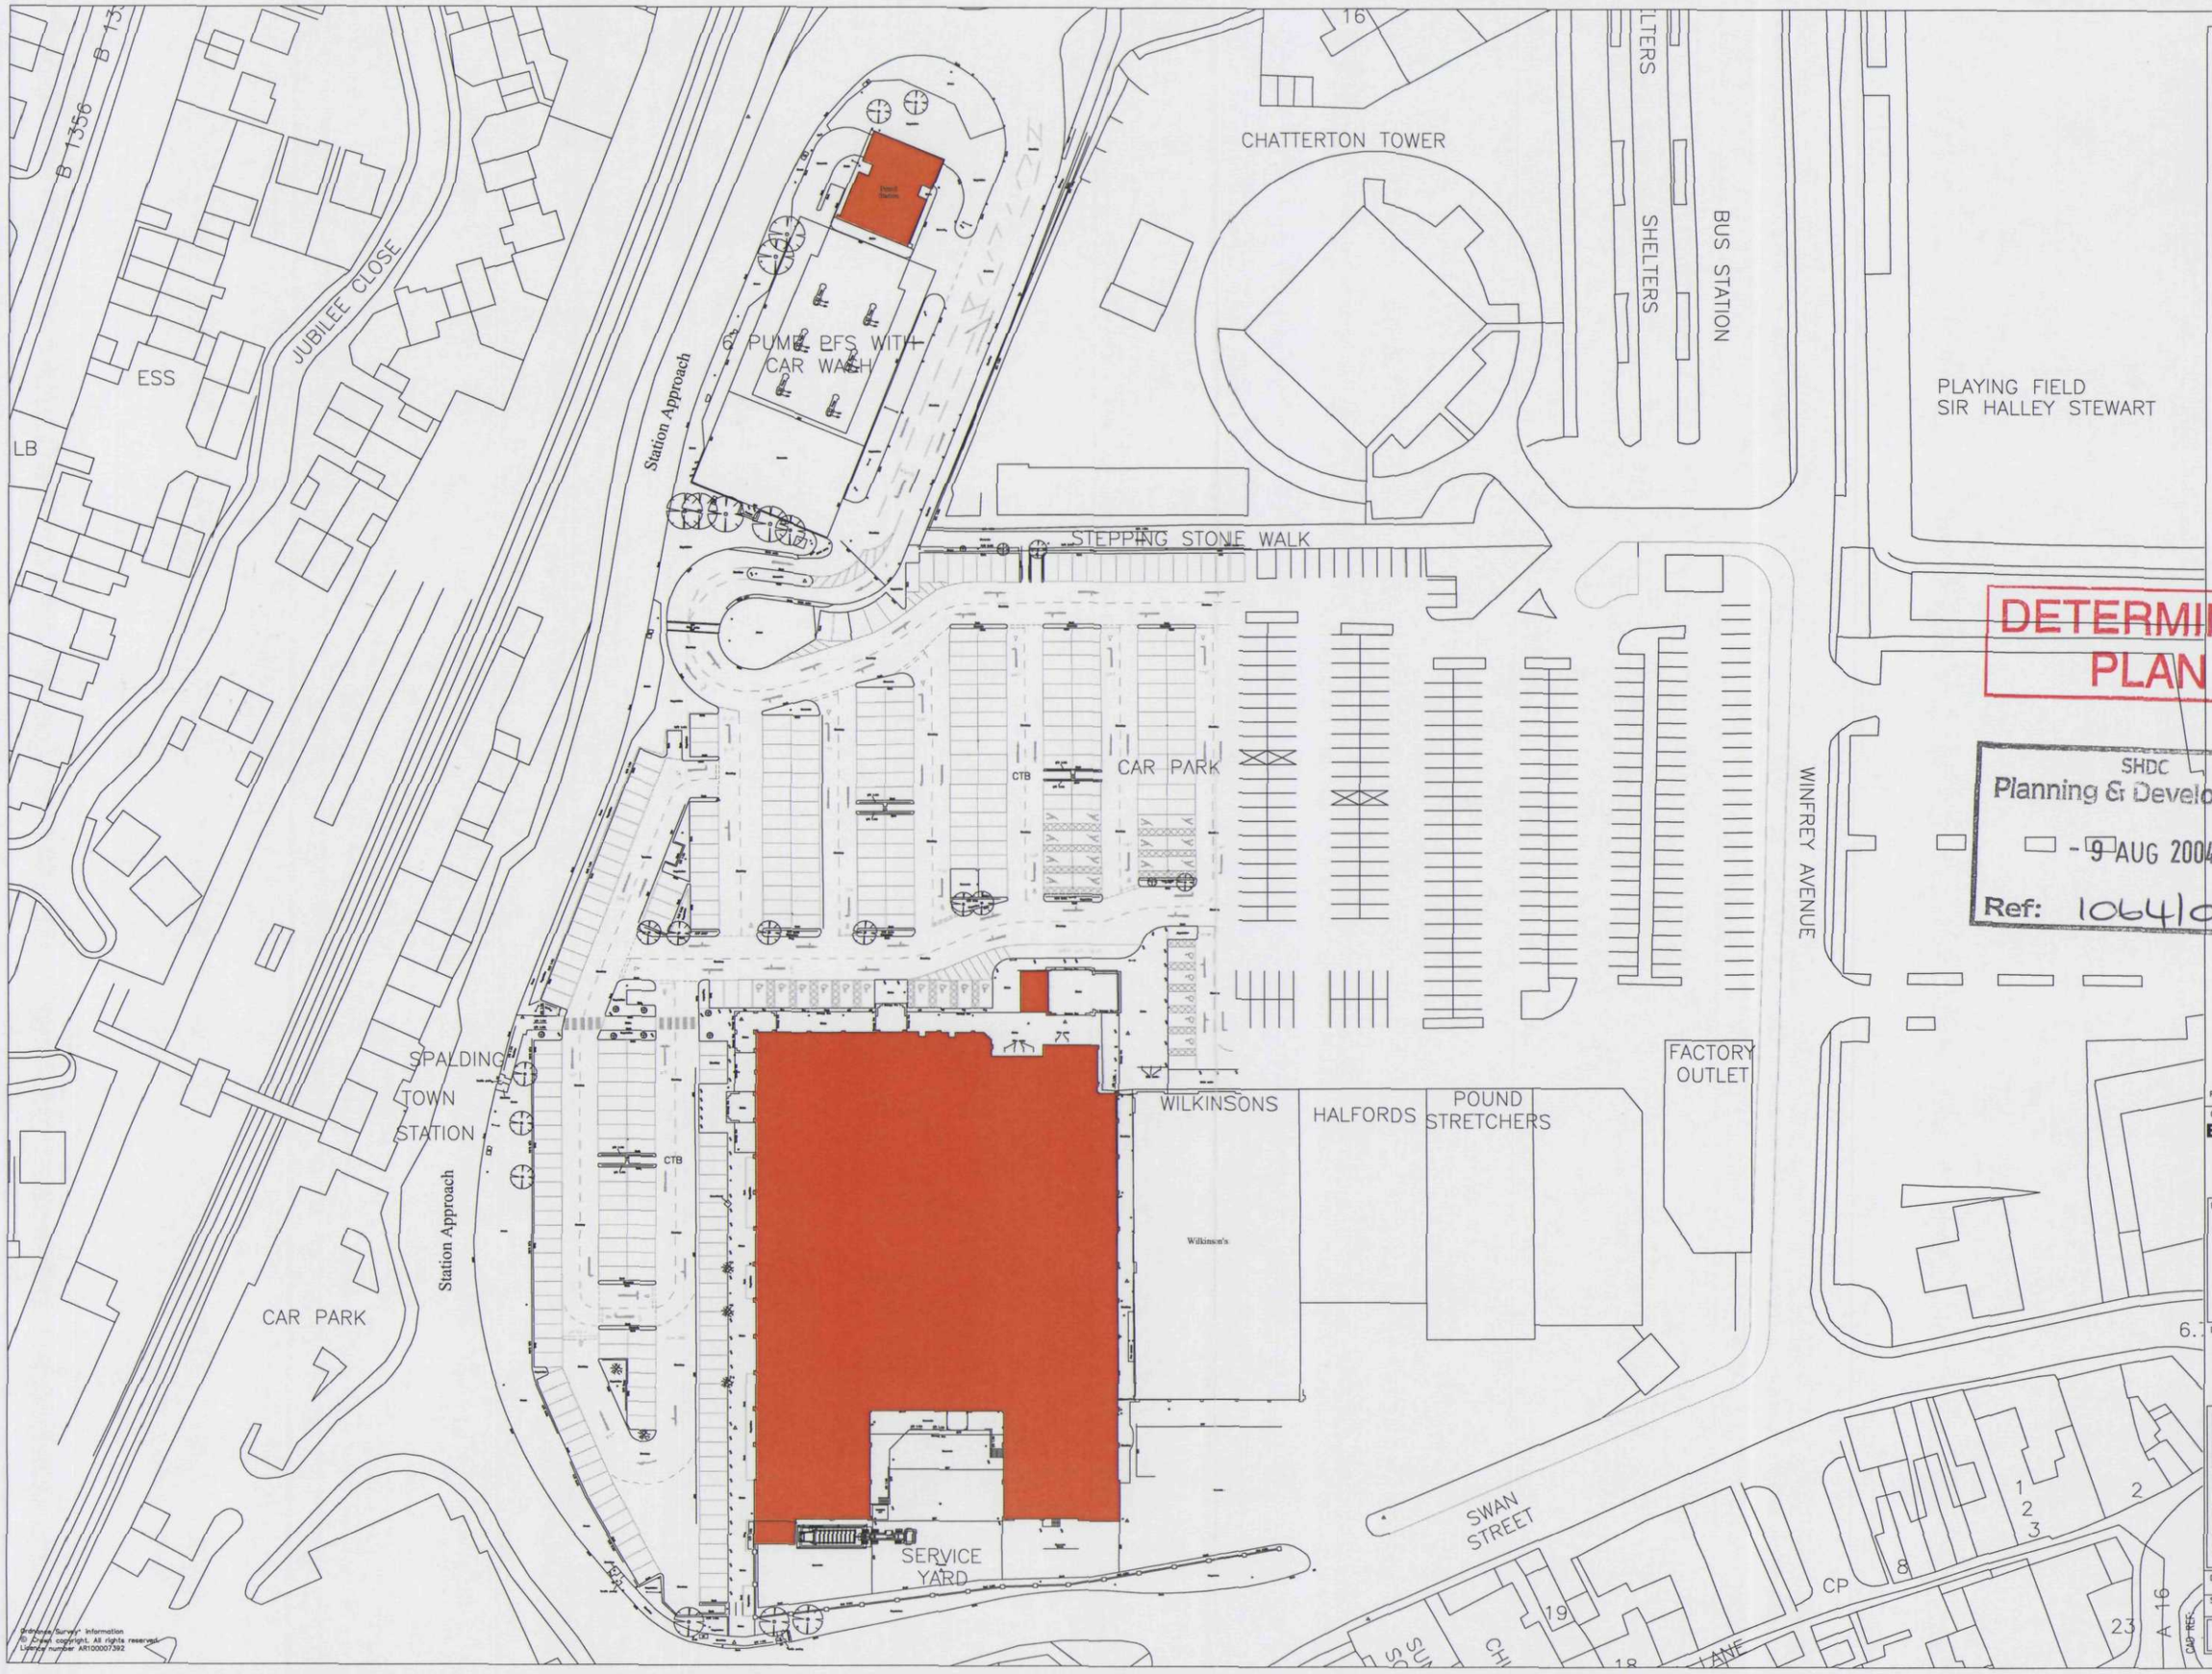


GENERAL NOTES

This scheme is subject to Town Planning and all other necessary consents.
Dimensions, areas and levels where given are only approximate and subject to site survey.
All dimensions are to be checked on site, do not scale.
This drawing is to be read in conjunction with all relevant consultants' and/or specialists' drawings/documents and any discrepancies or variations are to be notified to the architects before the affected work commences.
All queries relating to design of foundations, floor slabs and any structural elements are to be referred to the structural engineering consultant for resolution.
All feasibility studies are subject to full site survey.
The workmanship of all relevant trades and building operations shall comply with the recommendations of British Standard (BS) 8000:1989 parts 1–15 inclusive.

All design and construction is to be in accordance with the Construction, Design and Management Regulations 1994

DETERMINED PLAN

SHDC
Planning & Development
- 9 AUG 2004
Ref: 1064/04

Ordnance Survey® information
© Crown copyright. All rights reserved.
Licence number AR100007392

REV | DATE | BY

CLIENT
Bowmer & Kirkland for Sainsbury's Supermarkets Ltd

PROJECT
WINFREY AVENUE
SPALDING P611 1DA
LINCOLNSHIRE

DRAWING
PROPOSED SITE PLAN

CHQ PARTNERSHIP
ARCHITECTS & BUILDING SURVEYORS
CHQ Partnership Ltd.
Tenney House, 23 High Street
Baldock, Hertfordshire SG7 6BE
Telephone: (01462) 899110
Facsimile: (01462) 895098
Email: design@chq-architects.co.uk
www.chq-architects.co.uk

DATE 06/05/04 | DRAWN B.E.S.
SCALE 1:500 | CHECKED
CAD REF.
CHQ.04.5941–104