
REPORT ERRORS AND OMISSIONS TO THE ARCHITECT
CHECK ALL DIMENSIONS BEFORE FABRICATION

REVISION		DRAWN	CHK'D	DATE
A	Parking revised.	KR		Oct 08

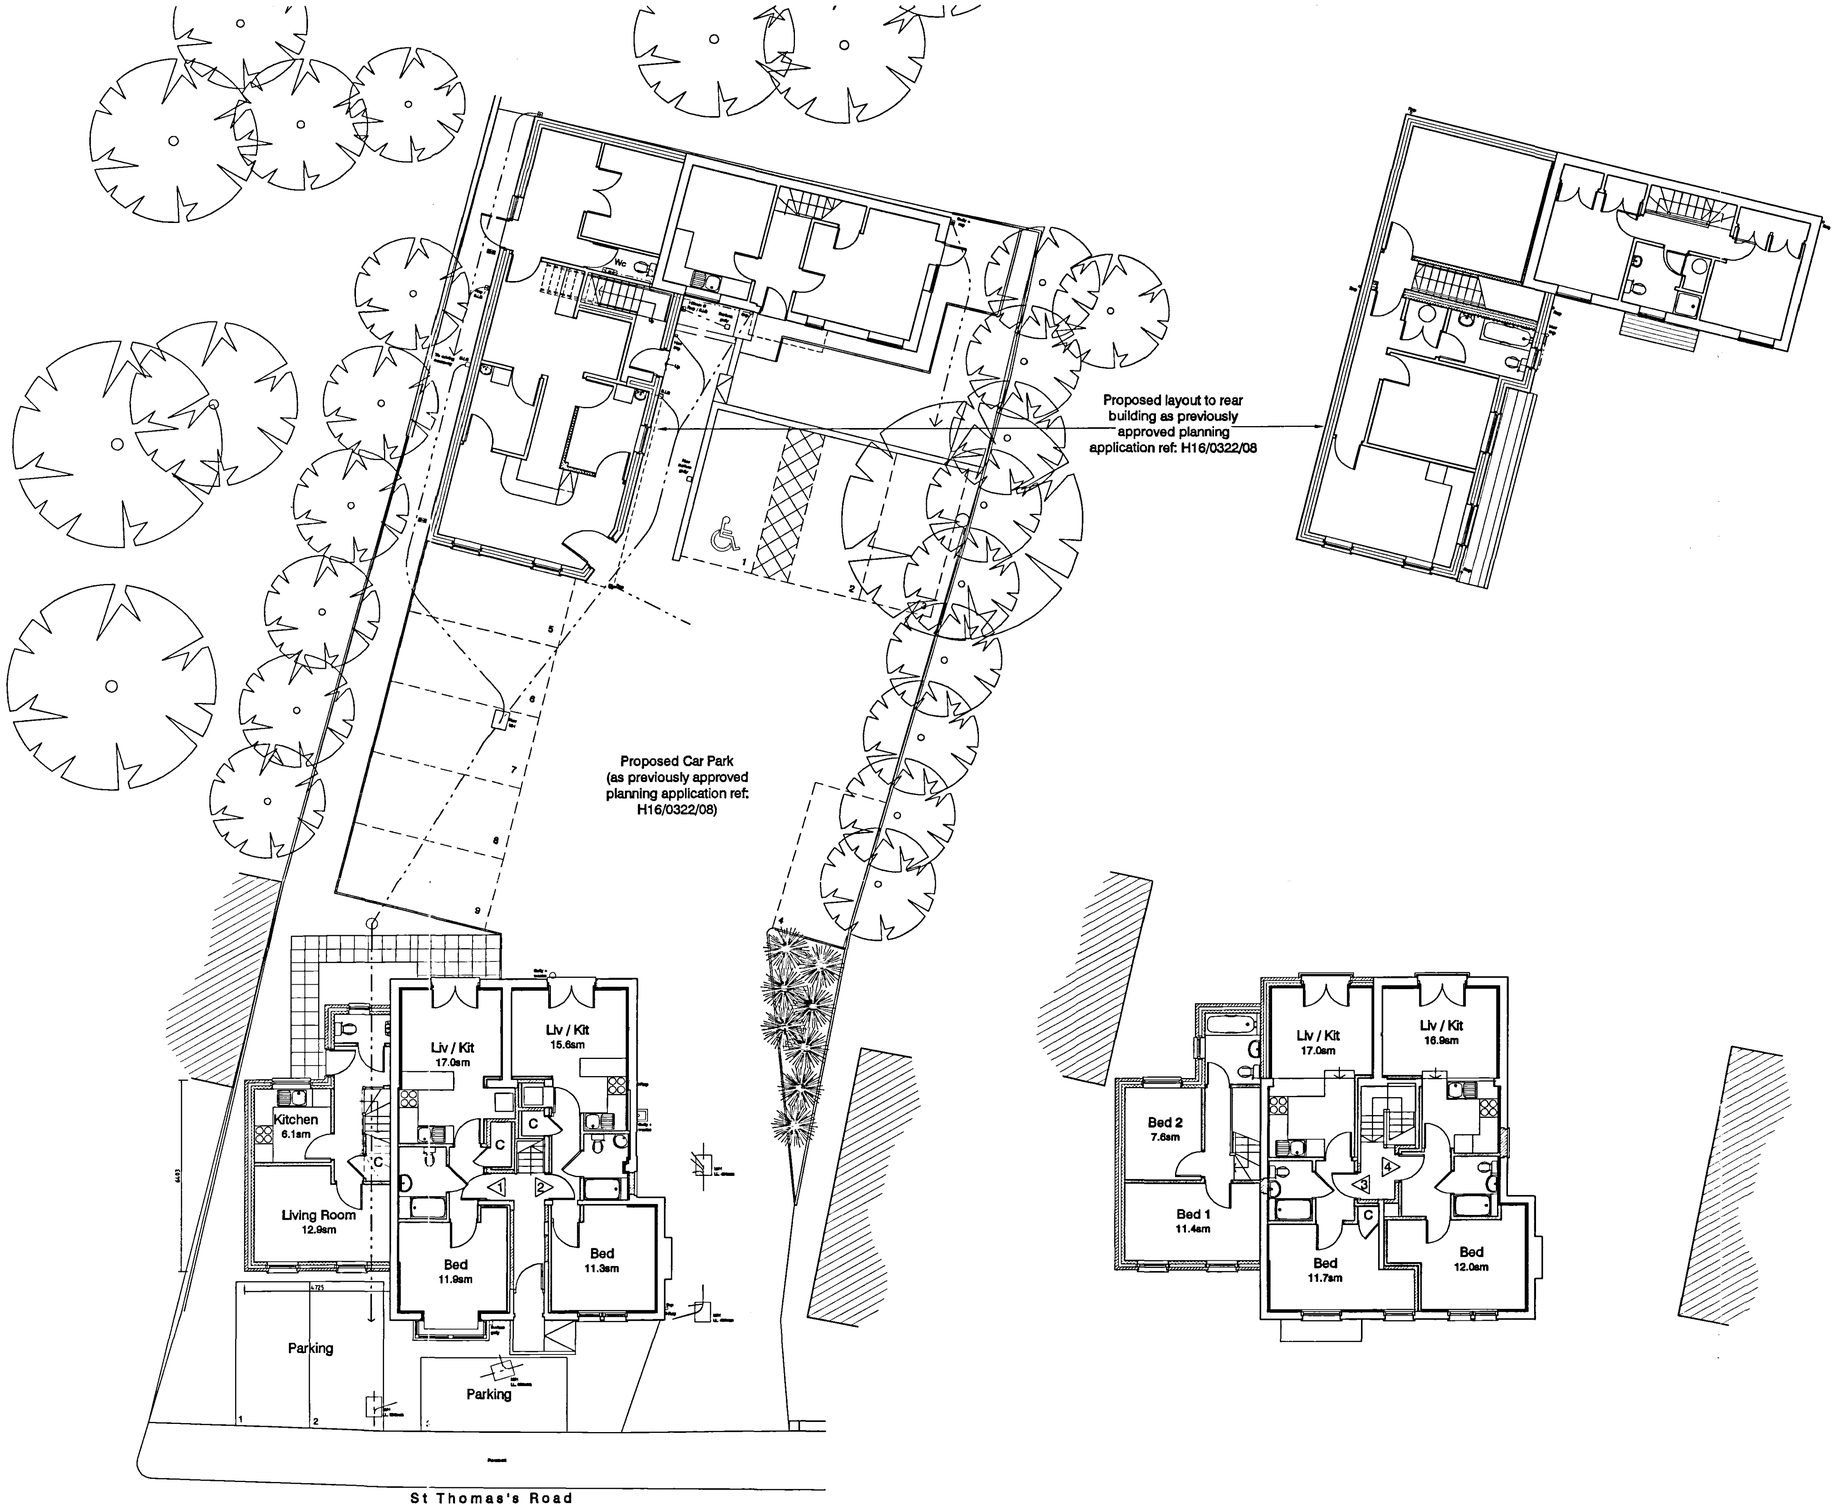

GROUND FLOOR PLAN

FIRST FLOOR PLAN

Gross Internal Areas

2 Bed House:	59.7sm / 642sf.
Flat 1:	37.6sm / 405sf.
Flat 2:	35.0sm / 377sf.
Flat 3:	35.7sm / 385sf.
Flat 4:	36.0sm / 387sf.

10/09/08

CONTRACT
49 St. Thomas's Road
Spalding
PE11 2XT

SCALE 1:100.
DATE September 2008.
DRAWN C.J./KR
CHECKED

TITLE
Proposed Floor Layouts.

DRAWING No 07135_005.
REVISION A

ATP Group
Architects & Building Surveyors
Brook House Coventry Road Ilford Essex IG1 4QR
T 020 8532 4141 F 020 8532 4140 E atp.ilford@atpgroup.co.uk