
0 METRES 1 2 3 4 5

0.5 1.5 2.5 3.5 4.5

- SCALE BAR @A1
Scale: 1:25



EXISTING SHOPFRONT ELEVATION
SCALE: 1:25

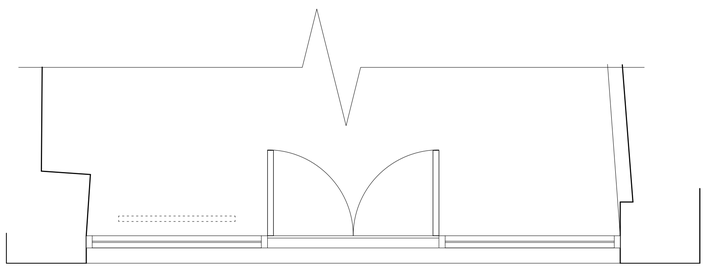

EXISTING SHOPFRONT PLAN
SCALE: 1:25




- EXISTING FRONT ELEVATION


EXISTING

PROPOSED WORKS:


1. FIT FREE ISSUE, INTERNALLY POSITIONED EAR PIERCING SIGN. TO BE INSTALLED BY GENERAL CONTRACTOR STRICTLY TO MANUFACTURER'S RECOMMENDATIONS. EAR PIERCING SIGN TO BE WIRED DIRECTLY TO HAGER KLIK TIME CONTROLLED OUTLET BOX. SIGN TO BE CLEAR ACRYLIC PANEL WITH VINYL TEXT, ILLUMINATED BY LED LIGHTS.
2. INSTALL NEW EXTERNALLY ILLUMINATED FASCIA SIGN. INDIVIDUALLY FRET CUT, 10mm THICK, WHITE ACRYLIC LETTERS MOUNTED ON SECRET LOCATOR FITTINGS. TO BE EXTERNALLY ILLUMINATED VIA TROUGH LIGHT MOUNTED TO TOP OF FASCIA.
3. EXISTING, TIMBER SHOP FRONT AND DOOR SET TO BE RETAINED, REPAIRED AS NECESSARY AND RE-PAINTED WHITE (INTERNALLY & EXTERNALLY).
4. 50mm DIAM. FROSTED VINYL WINDOW MANIFESTATION APPLIED TO REAR OF GLASS.
5. MAKE GOOD AND REPAINT EXISTING FASCIA TO MATCH PANTONE 7671C PURPLE SEMI-GLOSS.
6. NEW TROUGH LIGHT TO ILLUMINATE NEW FASCIA SIGN. TO BE FIXED TO FASCIA PANEL. PROVIDE POWER AND WIRE BACK TO TIME CLOCK.

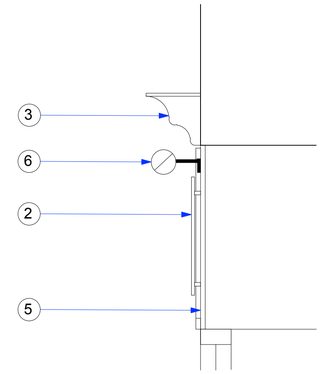

PROPOSED SECTION A-A THRU' FASCIA & SIGN.
SCALE: 1:10

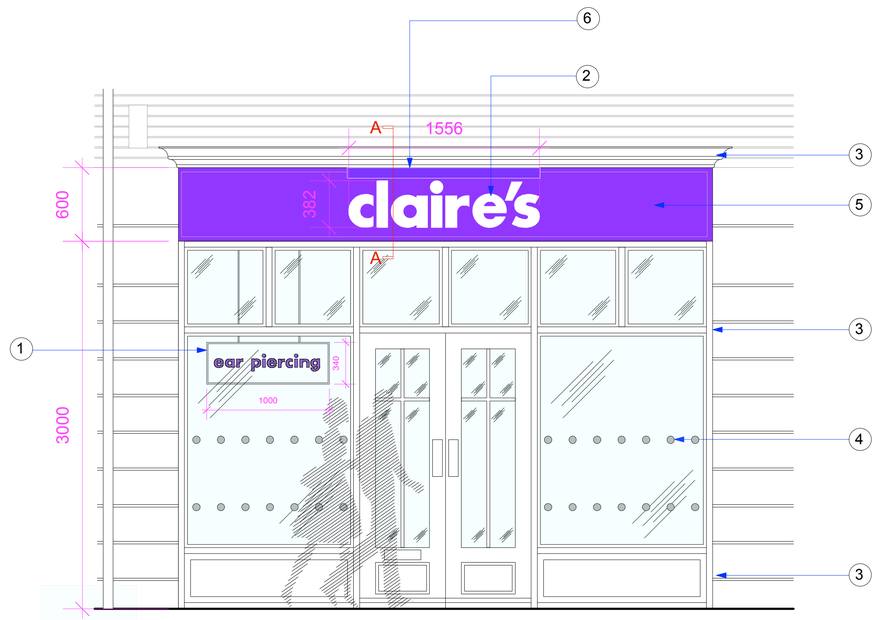

PROPOSED SHOPFRONT ELEVATION
SCALE: 1:25

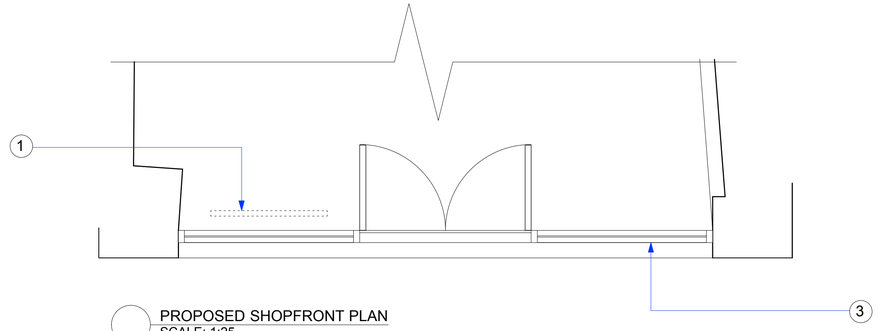

PROPOSED SHOPFRONT PLAN
SCALE: 1:25

PROPOSED

claire's

UNIT 1
17-18 MARKET PLACE
SPALDING LINCOLNSHIRE
PE11 1SU

ALL SUBJECT TO FULL SITE SURVEY

Rev	Revision details	Date

Approved	Date

claire's

Unit 4 Bromford Gate
Bromford Lane
Birmingham B24 8DW

Drawing Title

EXISTING & PROPOSED
SIGNAGE/WORKS TO SHOP FRONT.

Date	Scale	
19.10.2018	1:50 @ A1	
Store # 292	Drawing # 001	Revision

THIS DRAWING IS COPY RIGHT OF CLAIRE'S.
ALL DIMENSIONS TO BE CHECKED ON SITE.
DO NOT SCALE FROM THIS DRAWING.