
Do not scale
Report errors and omissions to the Architect
Check all dimensions before fabrication

Revision | Drawn | Chk'd | Date

SOUTH HOLLAND D.C.
PLAN DEPT
08 NOV 1994
REF. 1069/94

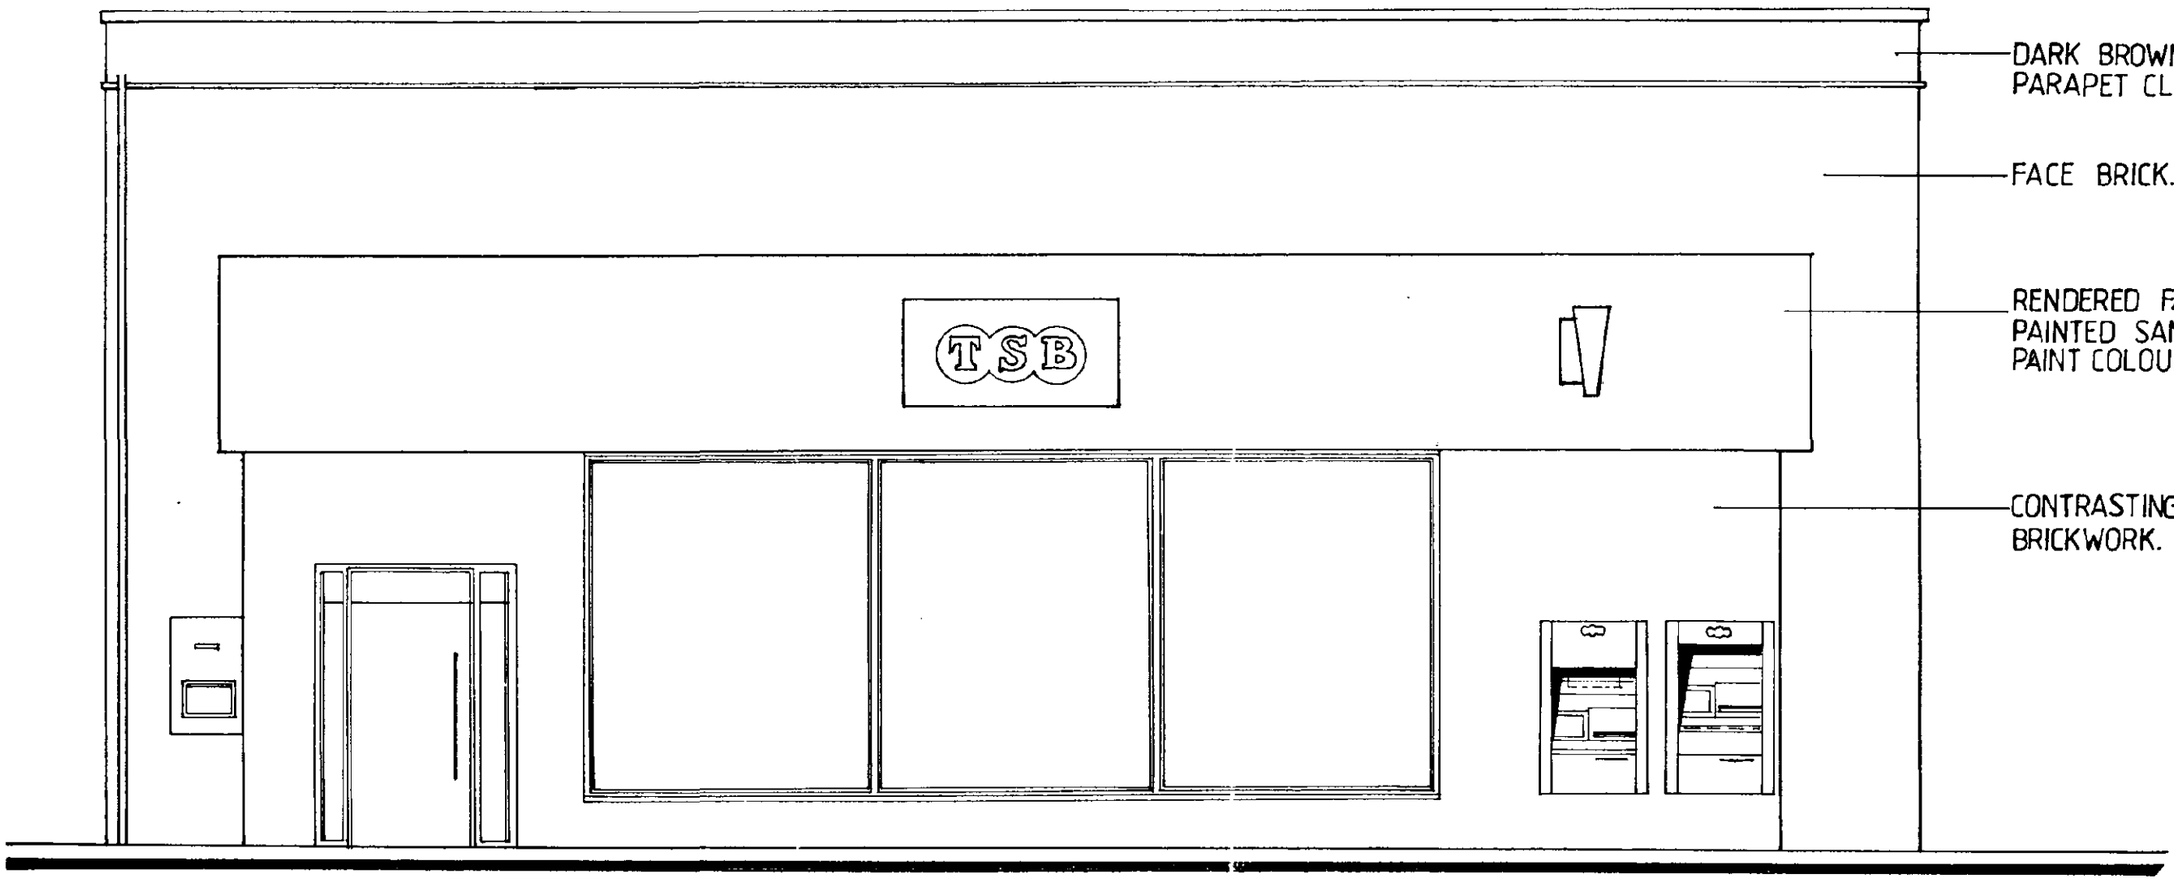

DARK BROWN PARAPET CLADDING.

FACE BRICK.

RENDERED FASCIA PANEL TO BE PAINTED SANDTEX MATT MASONRY. PAINT COLOUR BEIGE F1.11.76.

CONTRASTING FACE BRICKWORK.

DETERMINED
PLAN

ATP GROUP
Ilford Essex 081 514 3030
Billericay Essex 0277 658662

Contract
TSB SPALDING.

Title
SHOPFRONT ELEVATIONS

Scale 1:50 | Date 7/10/94 | Drawn RGH | Checked

Drawing No.
9440/ SK 07.

Check all dimensions before fabrication

Revision	Drawn	Chk'd	Date



DARK BROWN
PARAPET CLADDING.

FACE BRICK.

RENDERED FASCIA
PANEL TO BE PAINTED
SANDTEX MATT MASONRY
PAINT COLOUR BEIGE F1.11.76.

SOUTH HOLLAND D.C.
PLAN DEPT
08 NOV 1994
REF. 1069/94

DETERMINED PLAN

ATP
GROUP

○ Ilford Essex 081 514 3030
● Billericay Essex 0277 658662

Contract
TSB SPALDING.

Title
SHOPFRONT ELEVATION.

Scale	Date	Drawn	Checked
1:50	7/10/94	RGH	

Drawing No.
9440/ SK 08.