
V 1.8

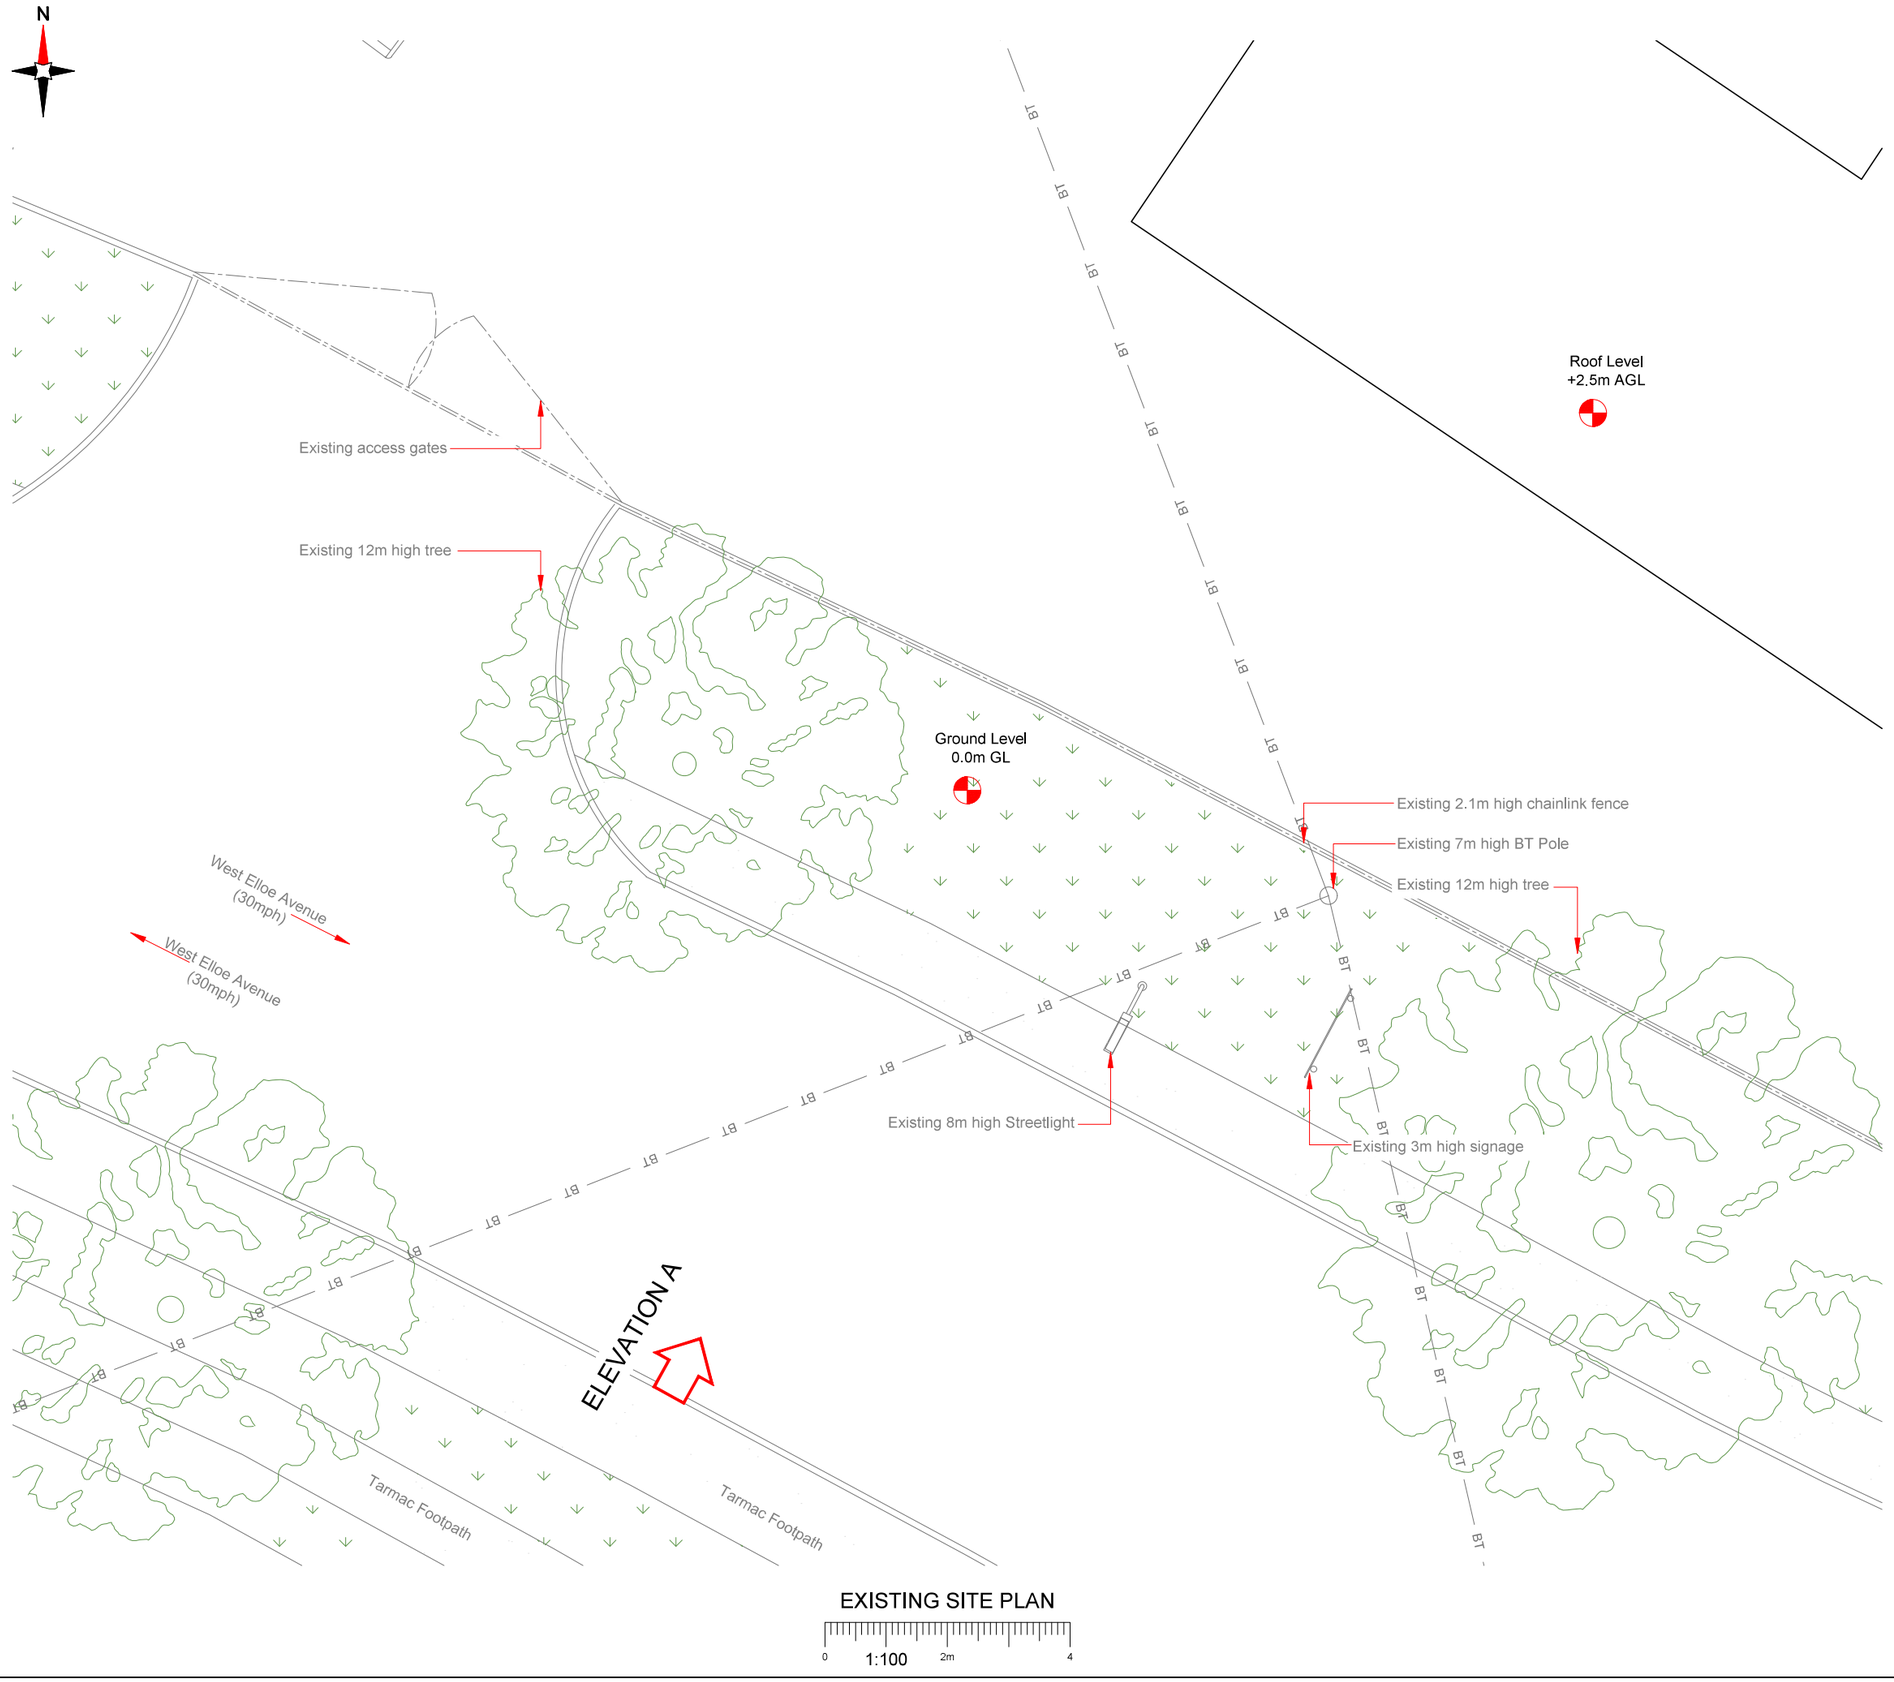

EXISTING SITE PLAN

0 1:100 2m 4

100mm 50mm 10mm

NOTES:

1. ALL DIMENSIONS IN MM UNLESS OTHERWISE NOTED.

Master:	MBNL / EE / H3G:	Project:	Purpose of Issue:	Issue:
M001	MBNL	H3G 5G UNILATERAL	Planning	A

Date:	06/10/2021
Drawn:	PS
Checked:	DH
Approved:	SD

Revision / Upgrade Description:
First Issue – Site nomination dated: 06/09/2021

CK Hutchison Networks (UK) Limited
Great Brighams Mead,
Vastern Road, Reading,
Berkshire, England,
RG1 8DJ

Design Consultant & Principal Contractor:
WHP Telecoms
Unit 1 Maple Park,
Low Fields Avenue, Leeds
LS12 6HH

Tel: 01133023550
e-mail: info@whptelecoms.com

Site Name:
WEST ELLOE AVENUE FULNEY SW

Site ID:
SHO16421

Address:
WEST ELLOE AVENUE,
FULNEY,
SPALDING,
LINCOLNSHIRE,
PE11 2BL

Title:
100 EXISTING SITE PLAN

Project:
5G UNILATERAL

Purpose of Issue:
PLANNING

EE Cell ID:	MBNL Cell ID:	Cell ID:
N/A	N/A	N/A

Master Drawing No:
SHO16421_M001

Issue:
A