

A3 - Drawing No. ~~P2~~ P3


ADDITIONAL BAY WINDOW
500 DEPTH
3500 HIGH (INC ROOF)
5000 WIDE (SIMILAR TO CURRENT GARAGE DOOR)

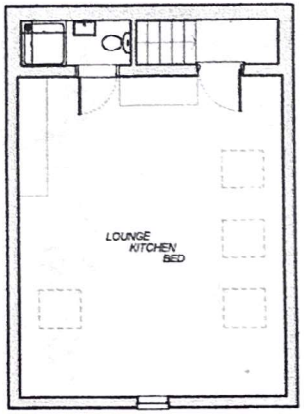


PROPOSED FF PLAN
SCALE 1:100

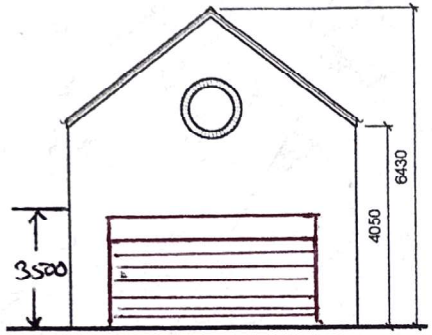


PROPOSED FRONT ELEVATION
SCALE 1:100

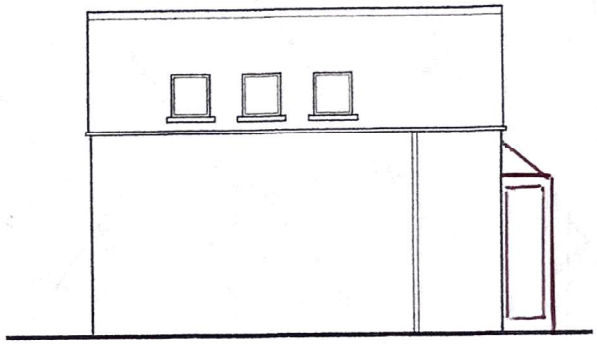


PROPOSED SIDE ELEVATION
SCALE 1:100

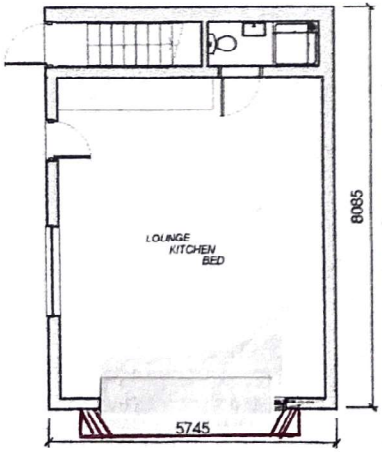

PROPOSED GF PLAN
SCALE 1:100

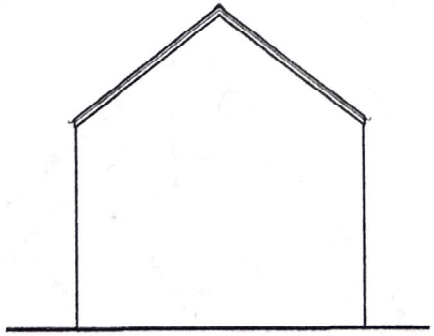

PROPOSED REAR ELEVATION
SCALE 1:100

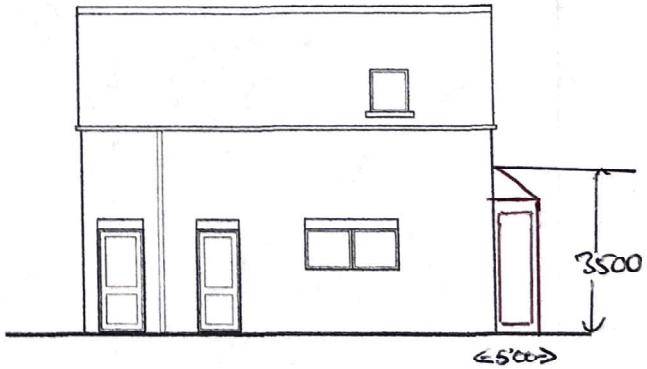

PROPOSED SIDE ELEVATION
SCALE 1:100