




NORTH ELEVATION

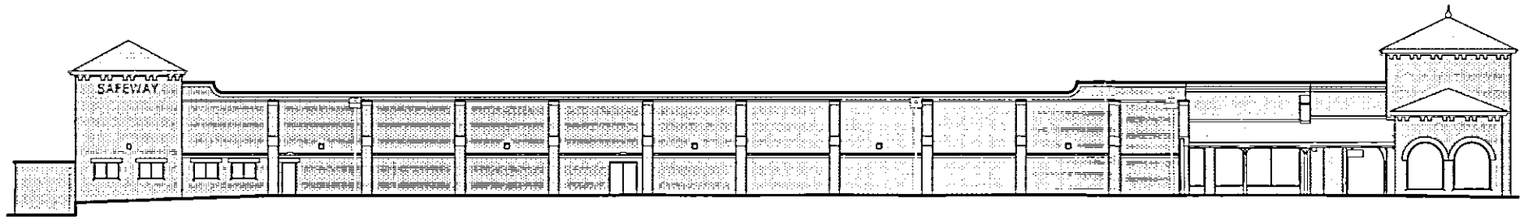

EAST ELEVATION

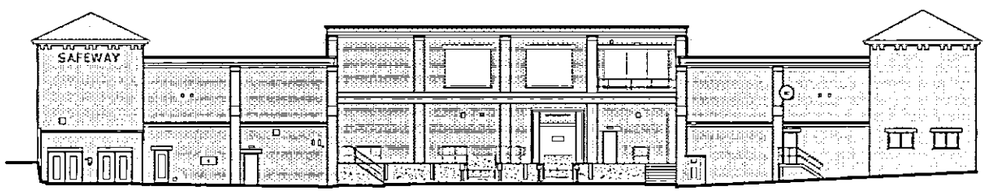


SOUTH ELEVATION

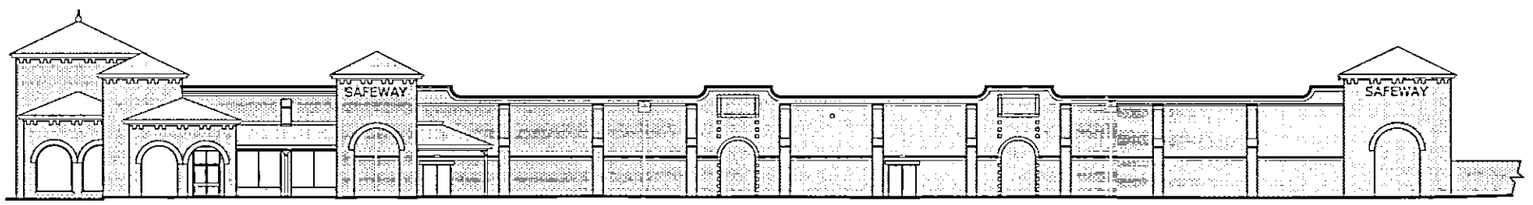

WEST ELEVATION

Ordnance Survey® information.
© Crown copyright. All rights reserved.
Licence number AR100007392

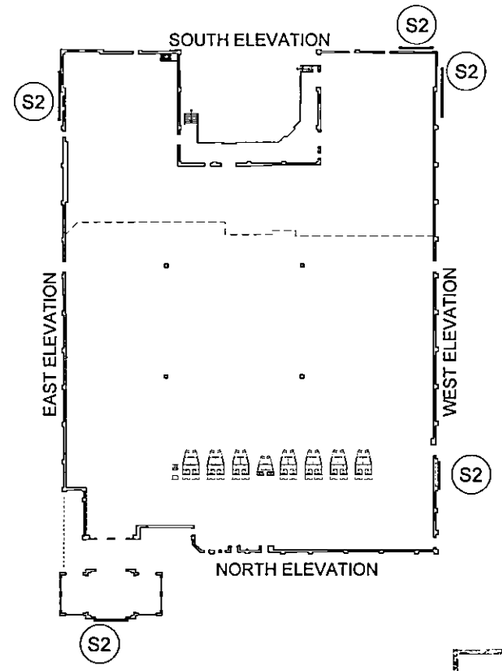

GENERAL NOTES

This scheme is subject to Town Planning and all other necessary consents.
Dimensions, areas and levels where given are only approximate and subject to site survey.
All dimensions are to be checked on site, do not scale.
This drawing is to be read in conjunction with all relevant consultants' and/or specialists' drawings/documents and any discrepancies or variations are to be notified to the architects before the affected work commences.
All queries relating to design of foundations, floor slabs and any structural elements are to be referred to the structural engineering consultant for resolution.
All feasibility studies are subject to full site survey.
The workmanship of all relevant trades and building operations shall comply with the recommendations of British Standard (BS) 8000:1989 parts 1-15 inclusive.

All design and construction is to be in accordance with the Construction, Design and Management Regulations 1994

SHDC
Planning & Development
10 AUG 2004
Ref: 1076/04

DETERMINED
PLAN

REV

CLIENT
SAINSBURY'S
SUPERMARKETS LTD

PROJECT
WINFREY AVENUE
SPALDING
LINCOLSHIRE PE11 1DA

DRAWING
EXISTING ELEVATIONS

CHQ
PARTNERSHIP
ARCHITECTS & BUILDING SURVEYORS
CHQ Partnership Ltd.
Tanney House, 23 High Street
Baldock, Hertfordshire SG7 6BE
Telephone: (01462) 895110
Facsimile: (01462) 895099
Email: design@chq-architects.co.uk
www.chq-architects.co.uk

DATE JULY 2004	DRAWN EJI
SCALE 1:400	CHECKED

CHQ.04.5941-11

5941-11