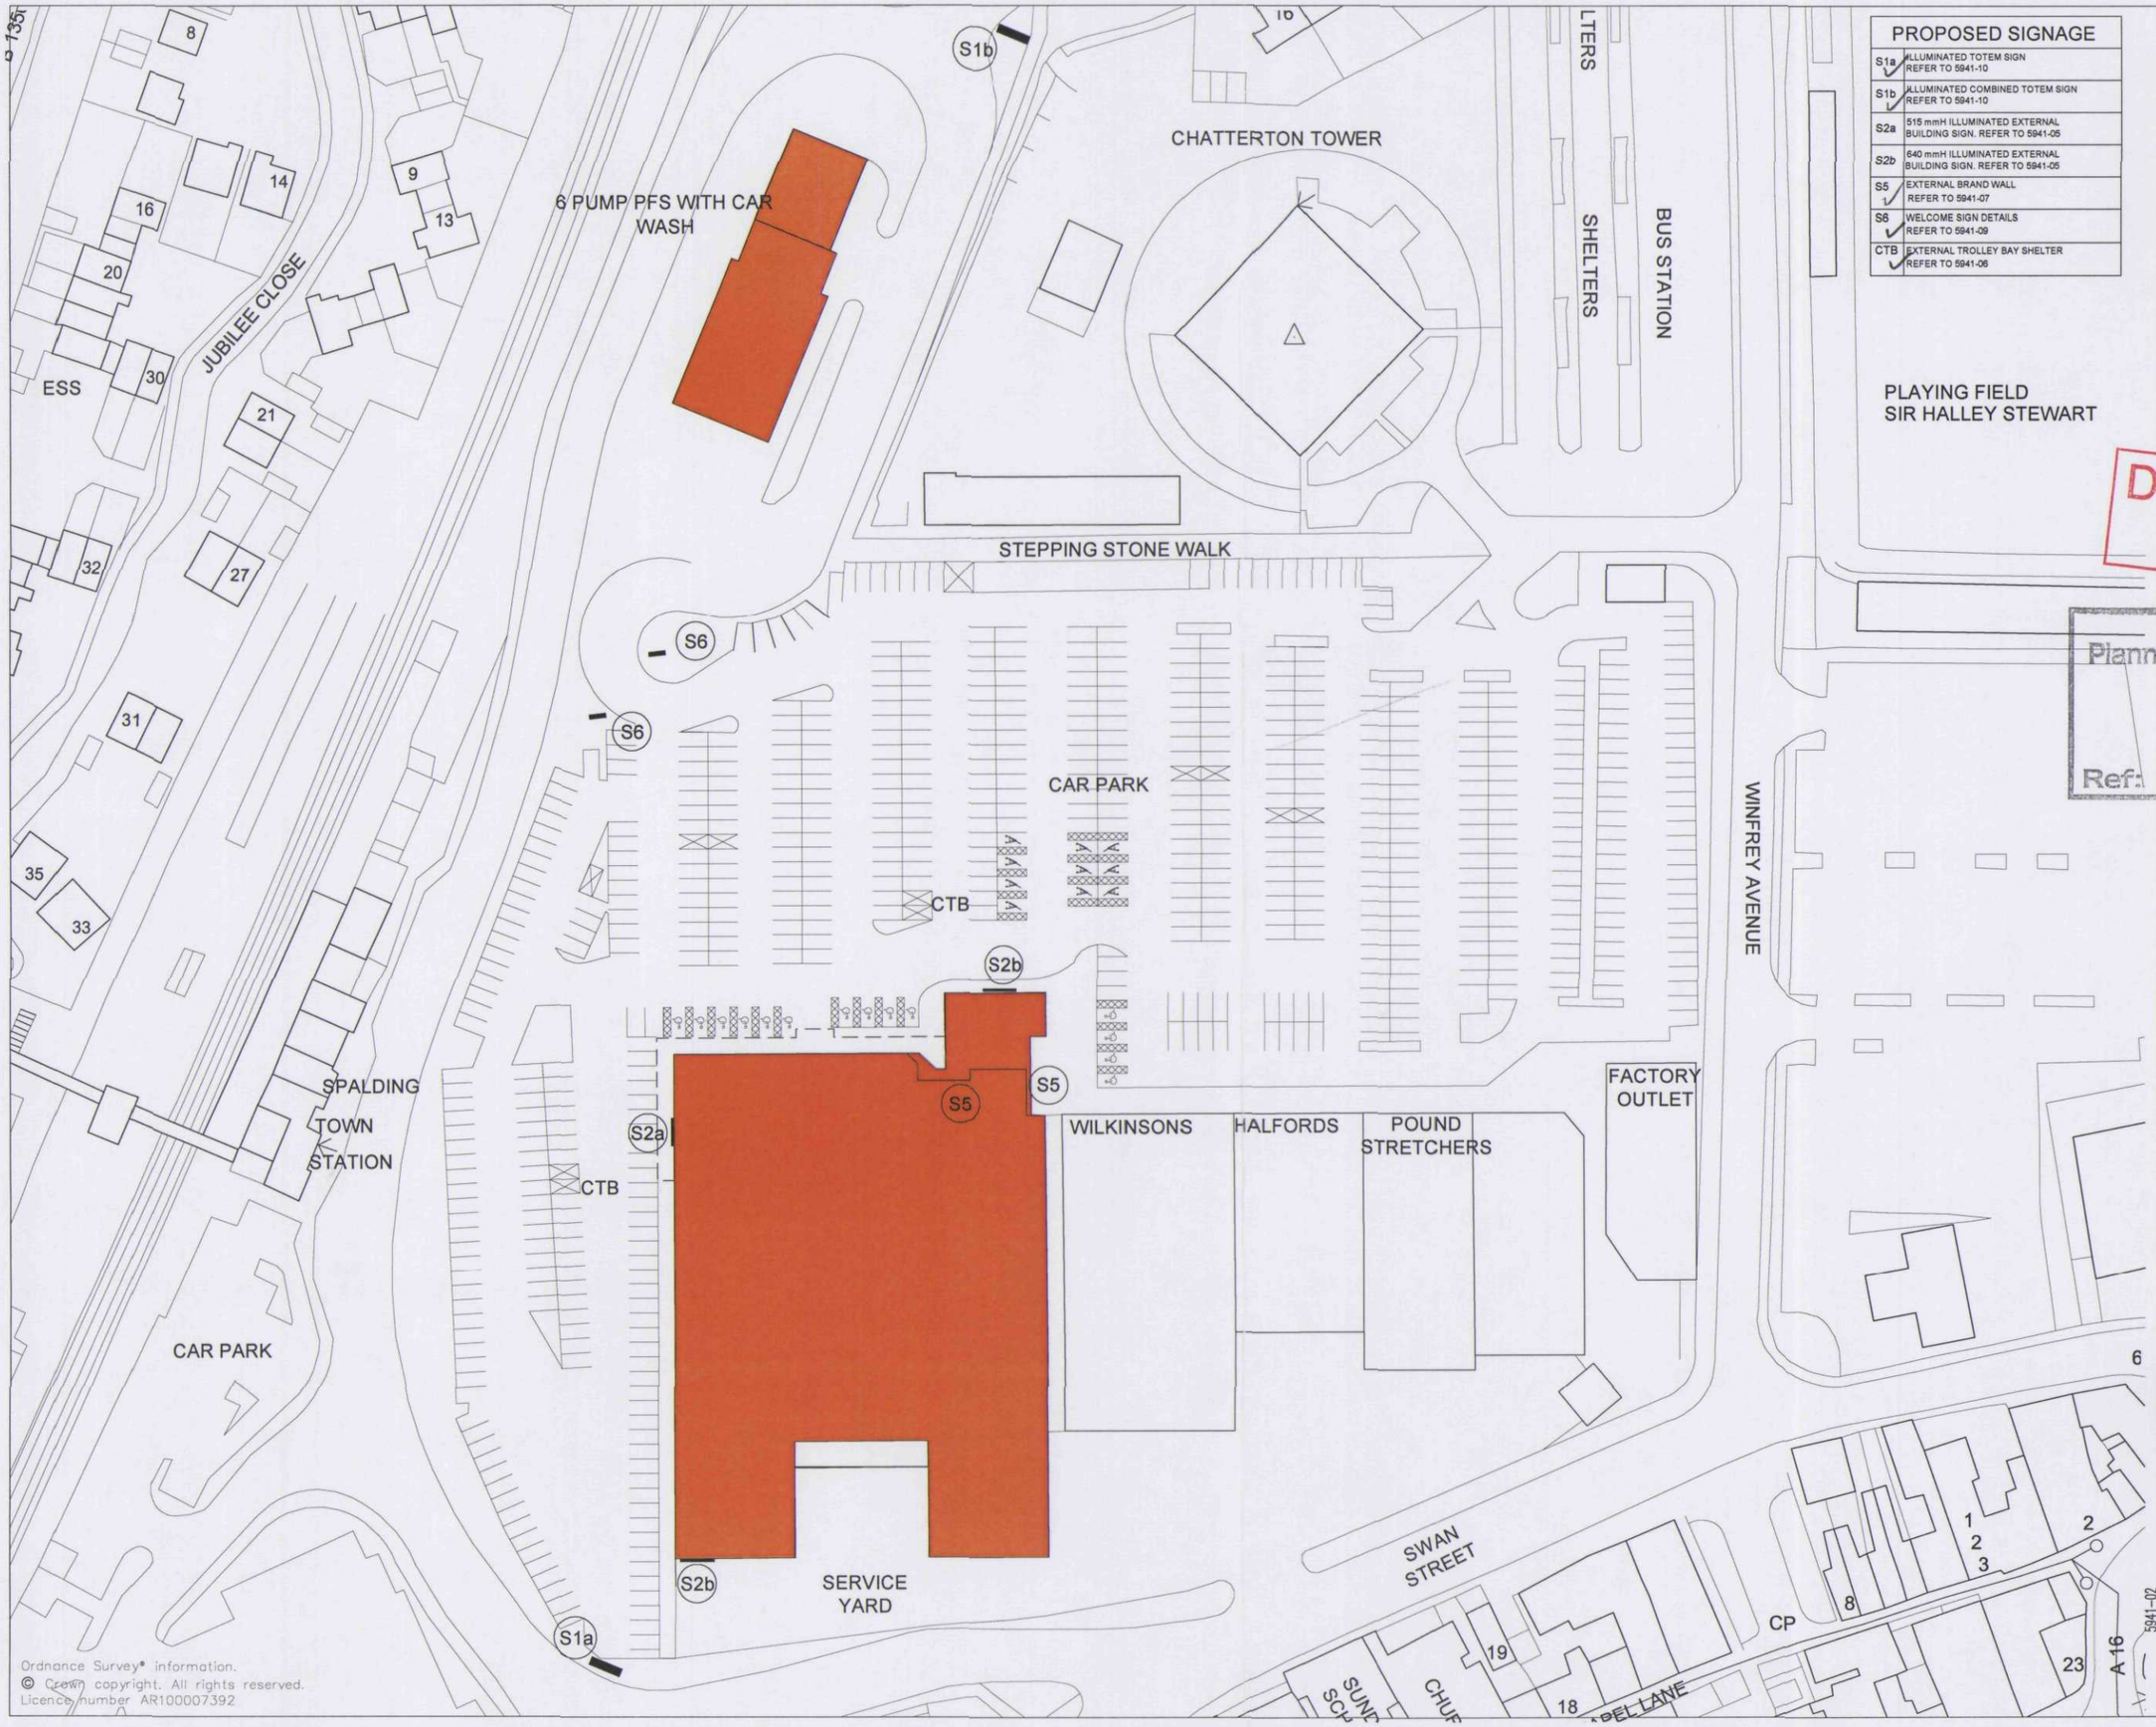


PROPOSED SIGNAGE

S1a ✓	ILLUMINATED TOTEM SIGN REFER TO 5941-10
S1b ✓	ILLUMINATED COMBINED TOTEM SIGN REFER TO 5941-10
S2a	515 mmH ILLUMINATED EXTERNAL BUILDING SIGN. REFER TO 5941-05
S2b	640 mmH ILLUMINATED EXTERNAL BUILDING SIGN. REFER TO 5941-05
S5 ✓	EXTERNAL BRAND WALL REFER TO 5941-07
S6 ✓	WELCOME SIGN DETAILS REFER TO 5941-09
CTB ✓	EXTERNAL TROLLEY BAY SHELTER REFER TO 5941-06

GENERAL NOTES

This scheme is subject to Town Planning and all other necessary consents.
Dimensions, areas and levels where given are only approximate and subject to site survey.
All dimensions are to be checked on site, do not scale.
This drawing is to be read in conjunction with all relevant consultants' and/or specialists' drawings/documents and any discrepancies or variations are to be notified to the architects before the affected work commences.
All queries relating to design of foundations, floor slabs and any structural elements are to be referred to the structural engineering consultant for resolution.
All feasibility studies are subject to full site survey.
The workmanship of all relevant trades and building operations shall comply with the recommendations of British Standard (BS) 8000:1989 parts 1-15 inclusive.

All design and construction is to be in accordance with the Construction, Design and Management Regulations 1994

DETERMINED PLAN

SHDC
Planning & Development
10 AUG 2004
Ref: 1076/04

A – BANNERS REMOVED, WELCOME SIGNS RELOCATED AND REMOVED, COMBINED TOTEM ADDED AND REAR AND SIDE BUILDING SIGNAGE RELOCATED – 21.07.2004

REV

CLIENT
SAINSBURY'S SUPERMARKETS LTD

PROJECT
WINFREY AVENUE
SPALDING
LINCOLNSHIRE PE11 1DA

DRAWING
PROPOSED SITE PLAN

CHQ PARTNERSHIP
ARCHITECTS & BUILDING SURVEYORS
CHQ Partnership Ltd.
Tannery House, 23 High Street
Baldock, Hertfordshire SG7 6BE
Telephone: (01462) 895110
Facsimile: (01462) 895099
Email: design@chq-architects.co.uk
www.chq-architects.co.uk

DATE APRIL 2004	DRAWN JW
SCALE 1:1000	CHECKED

5941-02

CHQ.04.5941-02 A