


This drawing may not be reproduced, made use of or issued to a third party without permission of : Gleeds Building Surveying Ltd. DO NOT SCALE - The contractor is responsible for checking all details and dimensions on site and using these in his tender submission and all subsequent work on site. THIS IS A CAD DRAWING - DO NOT ALTER

0 0.5 1 1.5 2 2.5

1:50 Scale (Metres)

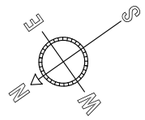

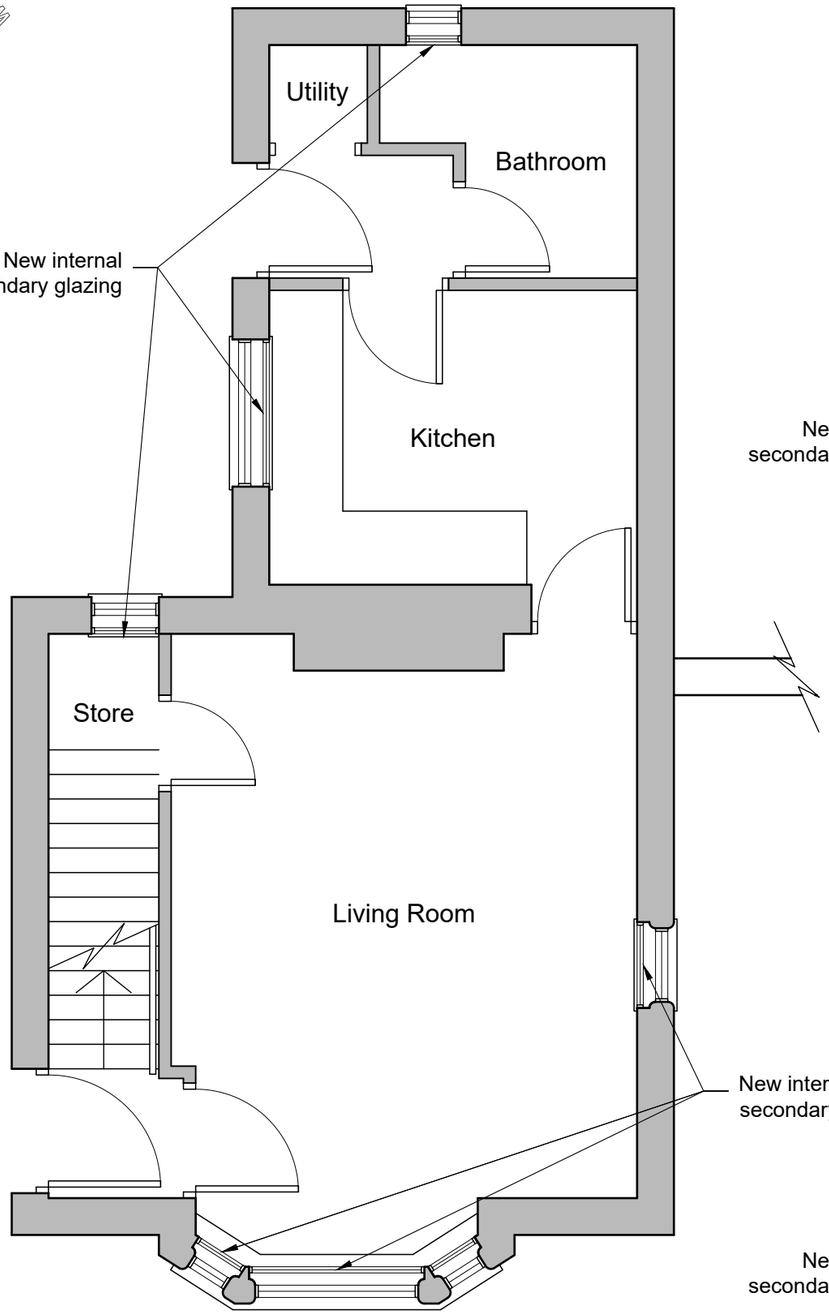

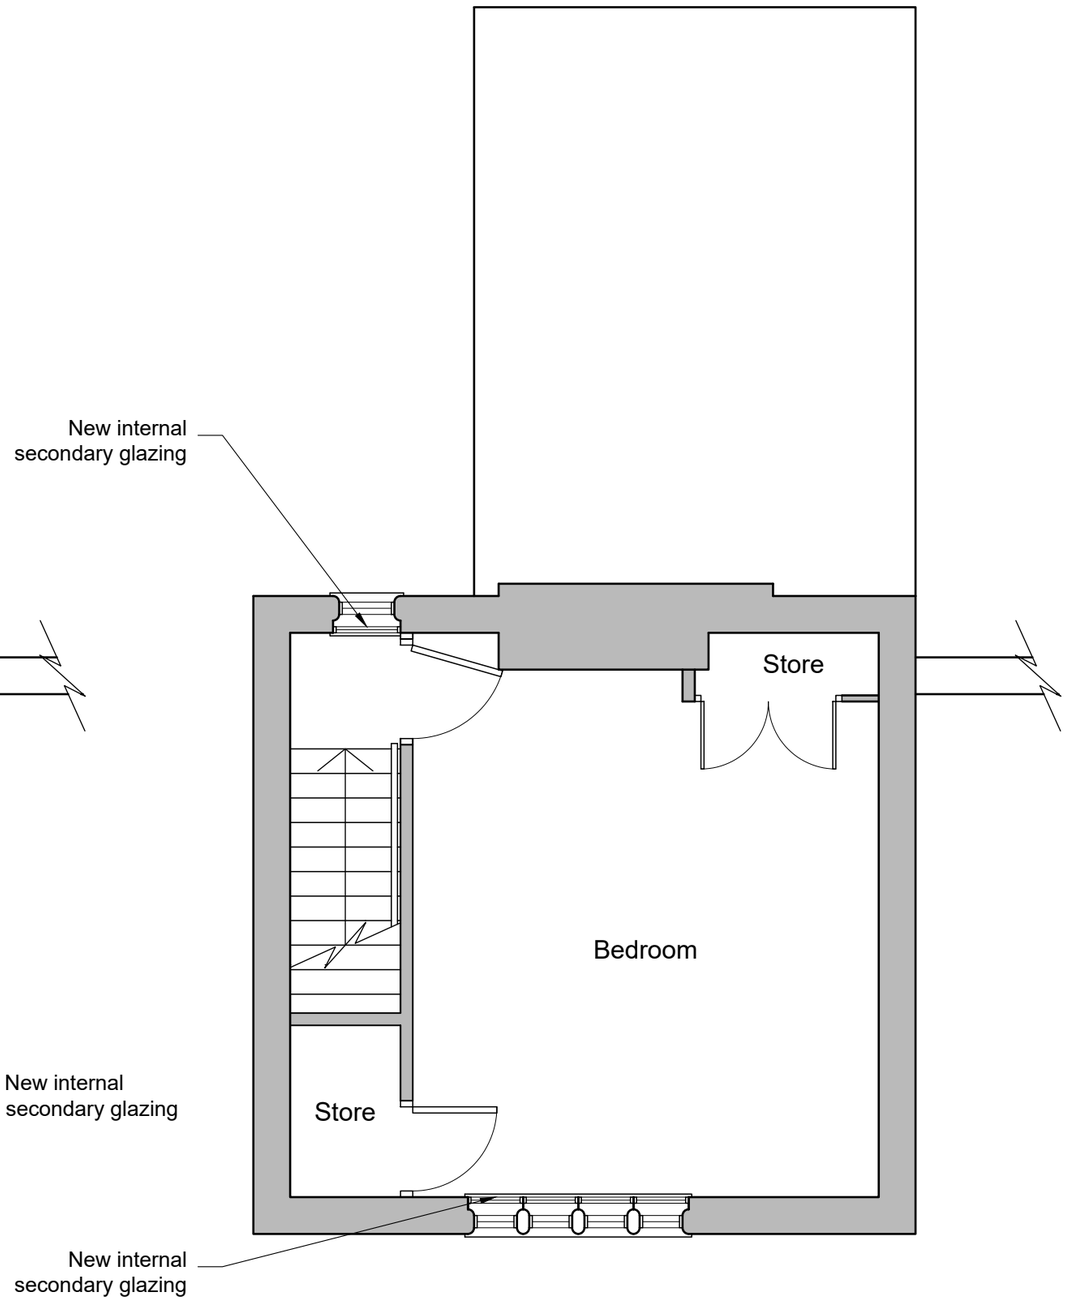

Proposed Ground Floor Plan

Scale 1:50 @ A3

Proposed First Floor Plan

Scale 1:50 @ A3

Rev.	Description	By	Date

Client

East Lindsey District Council

Project

Listed Building
Planning Application

Drawing Title

Proposed Floor Plans
3 South Parade
Lincolnshire, PE11 2YJ

Drawing No. BLBS0815-PR-100

Scale 1:50

Original Sheet Size A3

gleeds

Drawing Status: Planning

Drawn	Checked
PJP	OSP

Date	Rev.
Nov.2022	

Gleeds Building Surveying | T: +44 (0)117 317 3200 | gleeds.com