

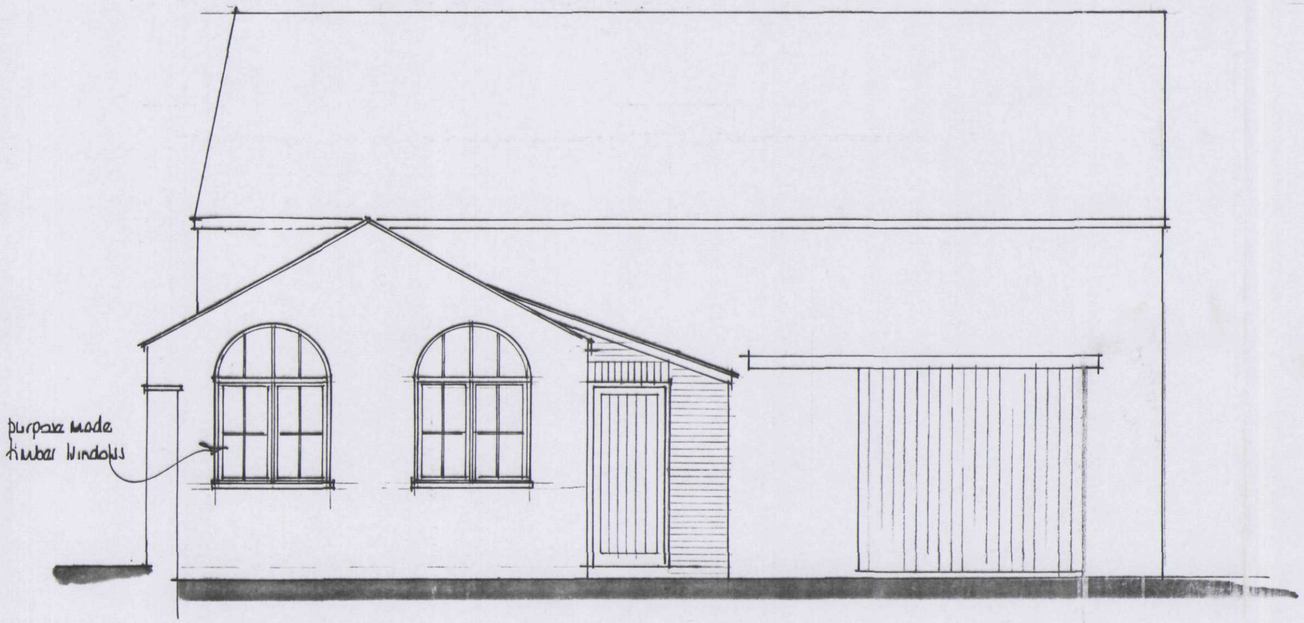


n east

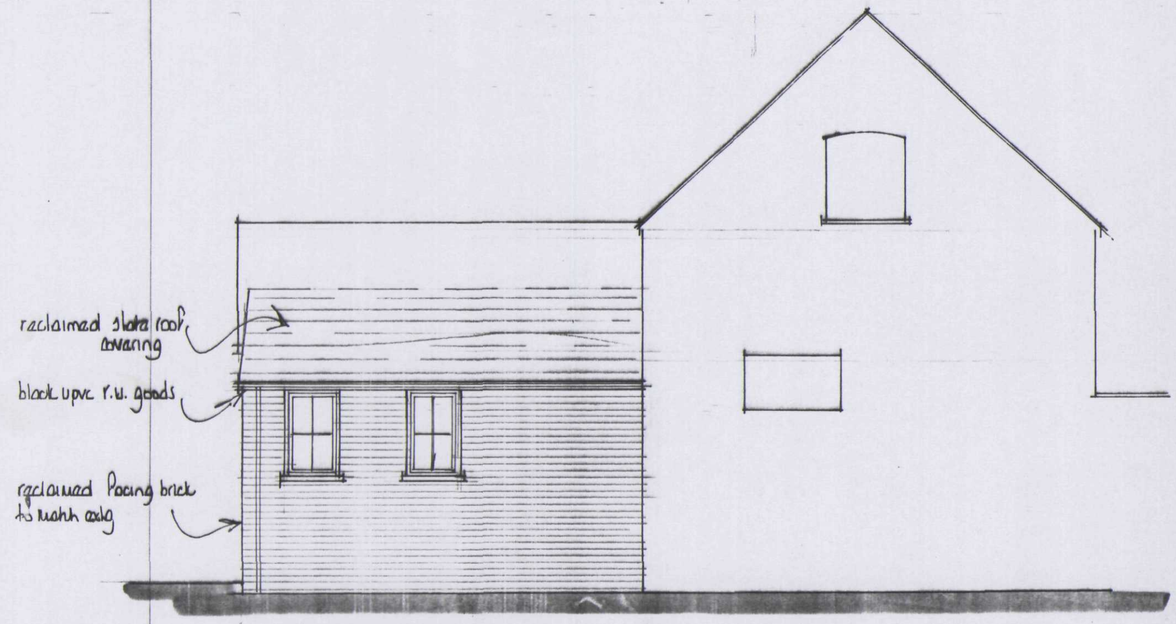

n west

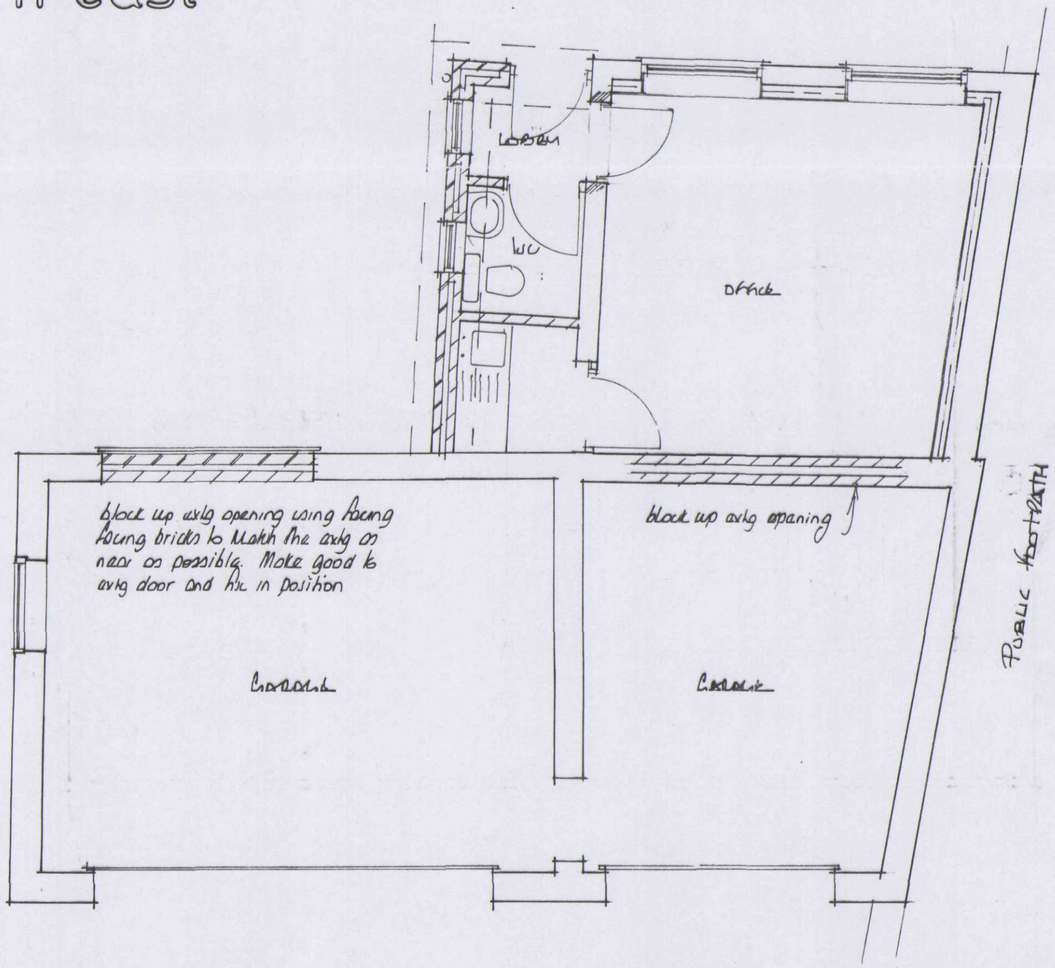

ground floor plan



block plan

EAST MIDLANDS DESIGN ASSOC.

Architectural Consultants

Willow Lodge
Horseshoe Road
Spalding
Lincs
PE11 3JA

Tel/fax :- 01775 767968
E-mail :- willowlodge@zoom.co.uk
Mobile 'phone :-07710 815044

Client
Spalding Rotary Club

Project.
Extension to and change of use of part of exig Coach House to form Parish office at the Coach House, Holland Gate Spalding

Drawing
Plan ; Elevations

DETERMINED PLAN

SHDC
Planning & Development
10 AUG 2004
Ref: 1077/04

Scale 1:50 . 1:200
Date June '04 Drawn

Dwg No: 03/42/05 Rev.