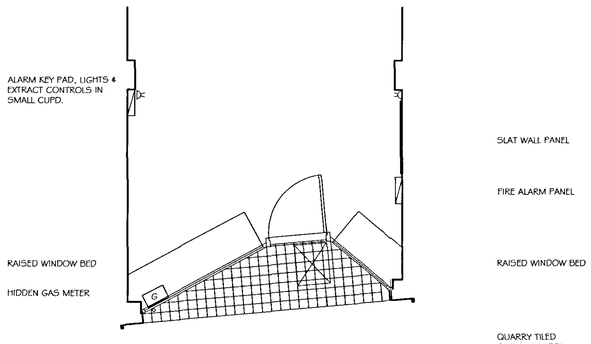
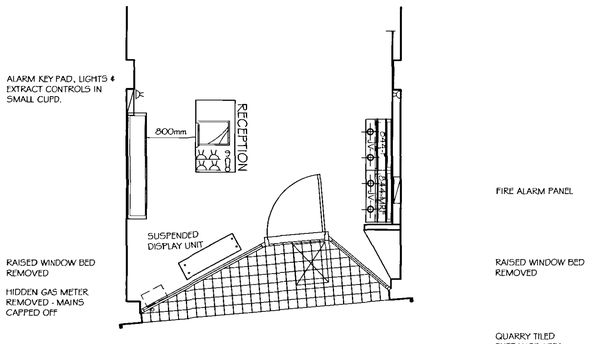
This drawing is copyright & the property of EC Harris & must not be copied in whole or in part without their written permission. Copyright is reserved. ©
This drawing must not be scaled. The Contractor is to report all dimensional discrepancies & errors to the Contract Administrator prior to construction commencing.
It is essential that this drawing is read in conjunction with all specifications/schedule of works & that all works are included for.



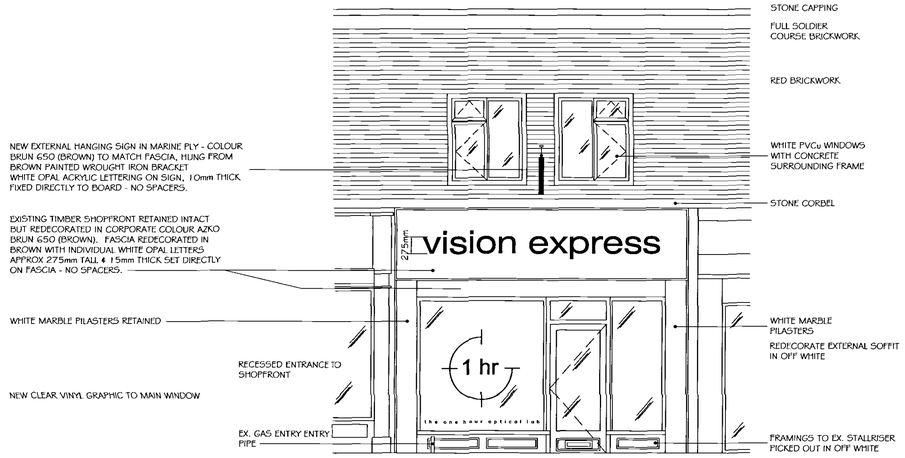

EXISTING GROUND FLOOR PLAN (Part)



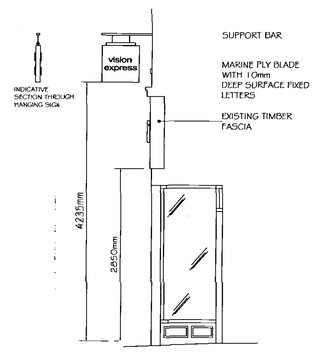

PROPOSED GROUND FLOOR PLAN (Part)




EXISTING FRONT ELEVATION




PROPOSED FRONT ELEVATION




SIDE ELEVATION PROPOSED

SHDC
Planning & Development
13 OCT 2008
Ref: 1079/08

| Rev A | Proposed elevation added | 25/09/2008 SW |
|---|---|---|
| Revisions | Comments | Dates |
| Client: VISION_EXPRESS | | Date: 27/08/2008 |
| | | Drawn: SW |
| Project title: VISION_EXPRESS_SPALDING, 9 HALL PLACE,SPALDING,LINCS. PE11 1SA | | Approved |
| | | Scale: 1:50@A1 1:100@A3 |
| Drawing title: FRONT_ELEVATION EXISTING & PROPOSED_ELEVATIONS | | Job No. 207/3262 |
| | | Dwg. No. SPAL/03 |

EC HARRIS
EC Harris LLP
European Operations Centre (EOC) - Milton Keynes
The Pavillion, Sunrise Parkway,
Linford Wood, Milton Keynes, MK14 6LS
Tel: 01908 397366 Fax: 01908 397399
email: information@echarris.com
www.echarris.com
Delivering better value results for clients

PATH