


All site dimensions to be checked before work commences.

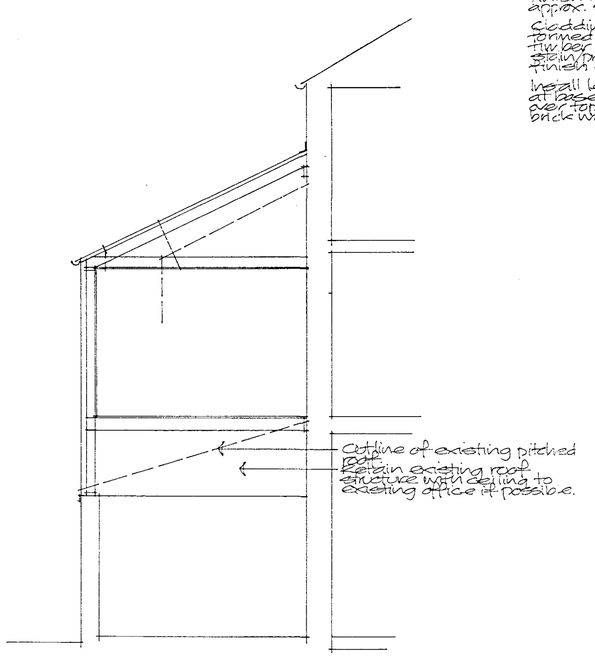


SECTION

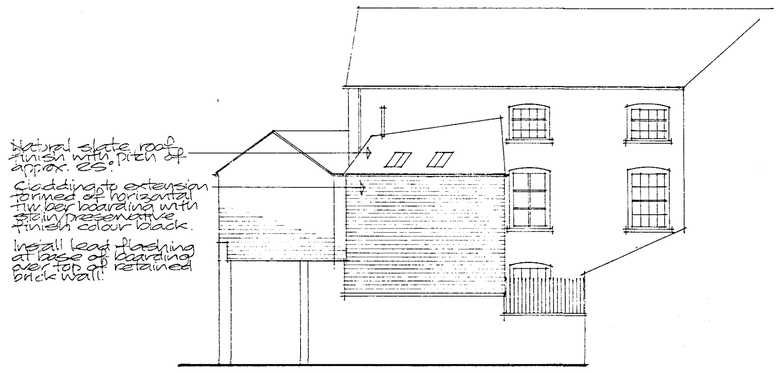


WEST ELEVATION

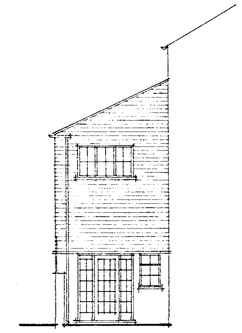


SOUTH ELEVATION

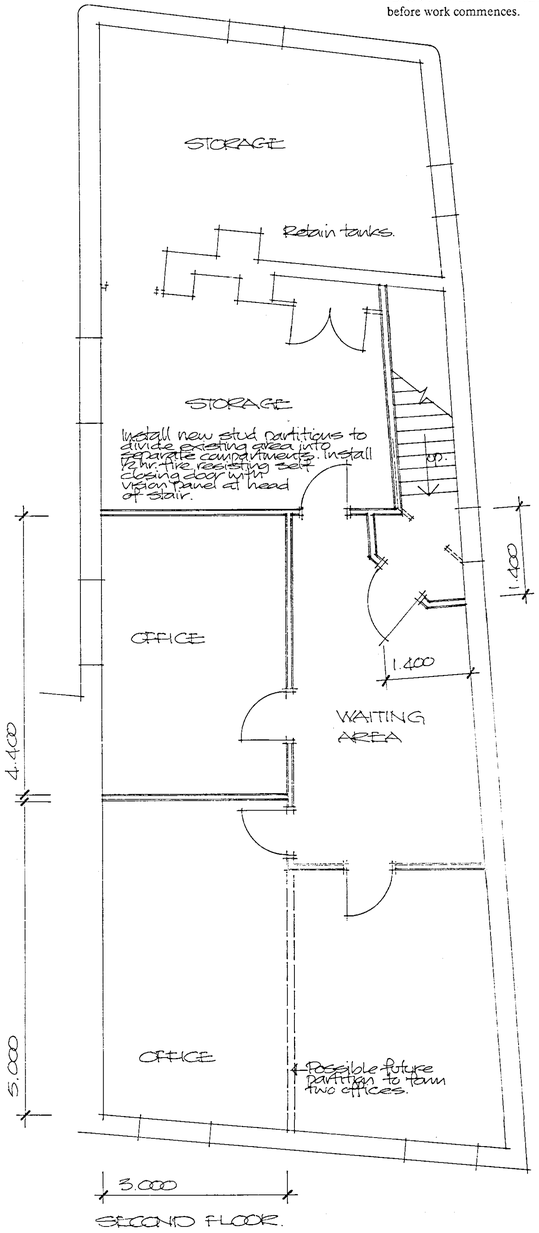

SECOND FLOOR.

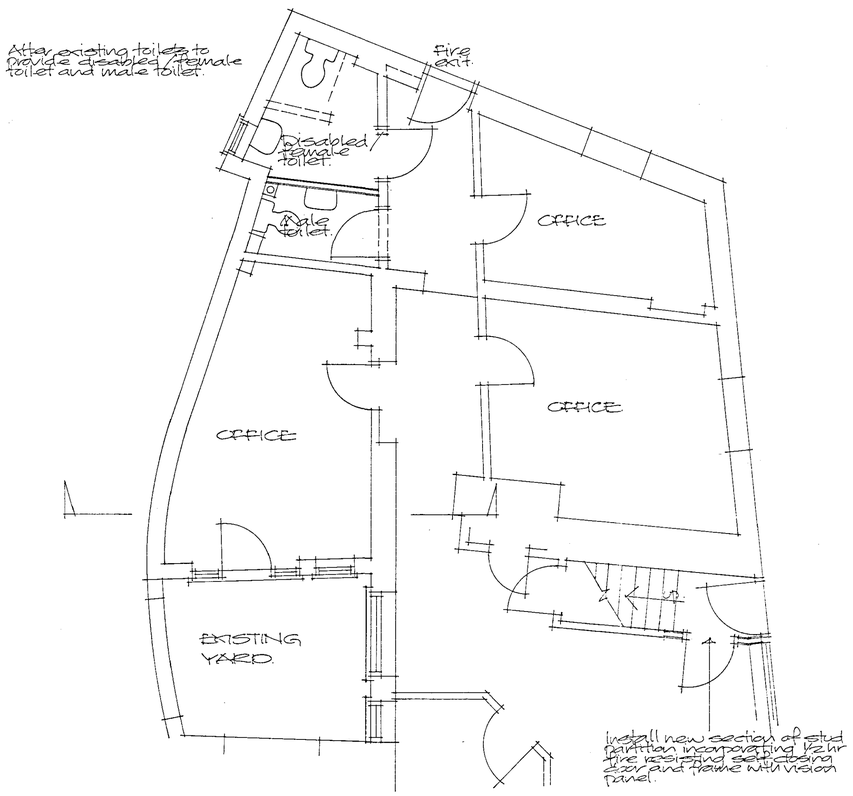

GROUND FLOOR.

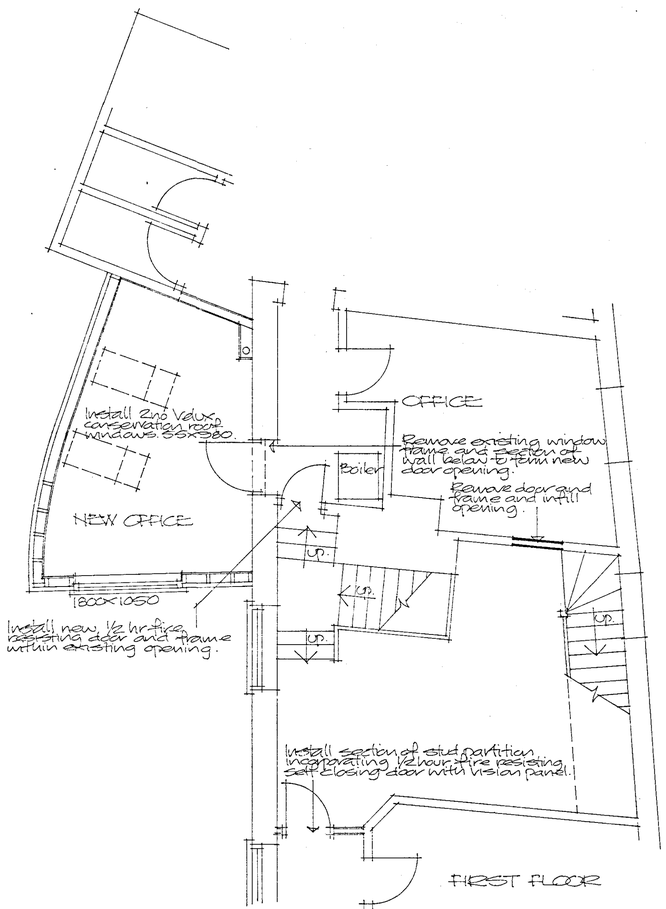

FIRST FLOOR

Amendment :
'A' 28.9.05 External cladding changed to horizontal.

SHDC
Planning & Development
2 9 SEP 2005
Ref: 1080/05

AMENDED PLAN
Ref. A1

DETERMINED PLAN

Project
PROPOSED ALTERATIONS AND EXTENSION TO OFFICES 5 NEW ROAD, SPALDING.

ALAN HORNSBY
ARCHITECTURAL SERVICES
'Little Acre'
Peak Hill, Cowbit,
Spalding, Lincs. PE12 6AW
Tel. Holbeach (01406) 380591

Client
R. LONGSTAFF & CO.

Scale 1:50/1:100
Date August 05

Drg. no.
05/43/01A

Summit DS(UK) 0096