

Do not scale off this drawing.


All site dimensions to be checked before work commences.

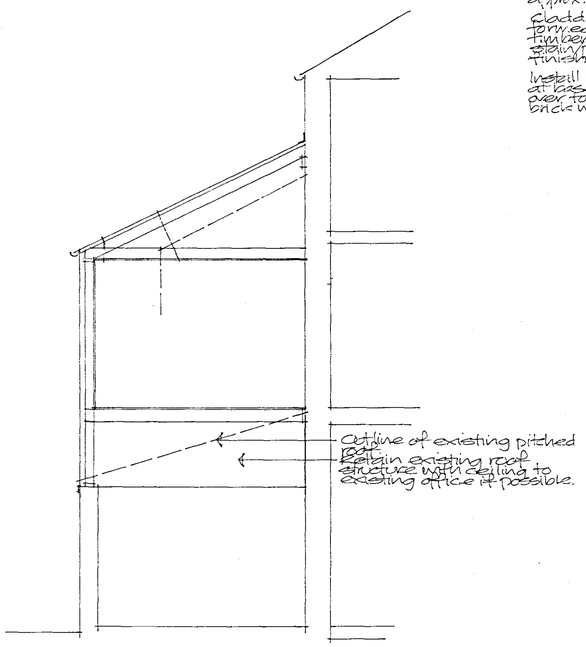


SECTION

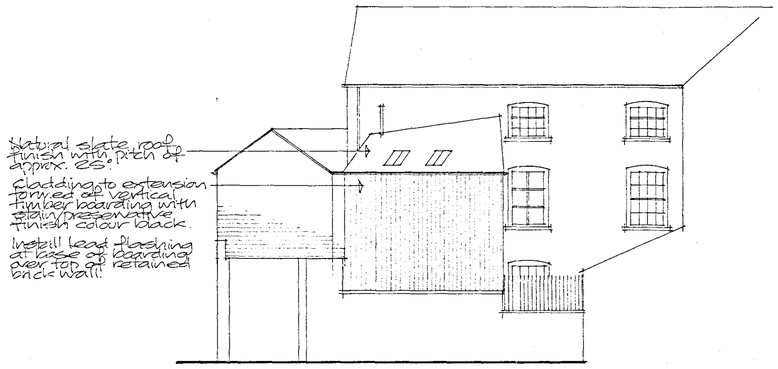


WEST ELEVATION

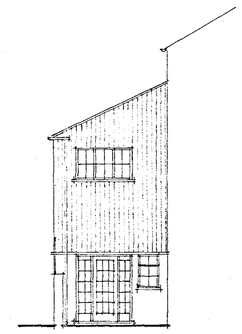


SOUTH ELEVATION

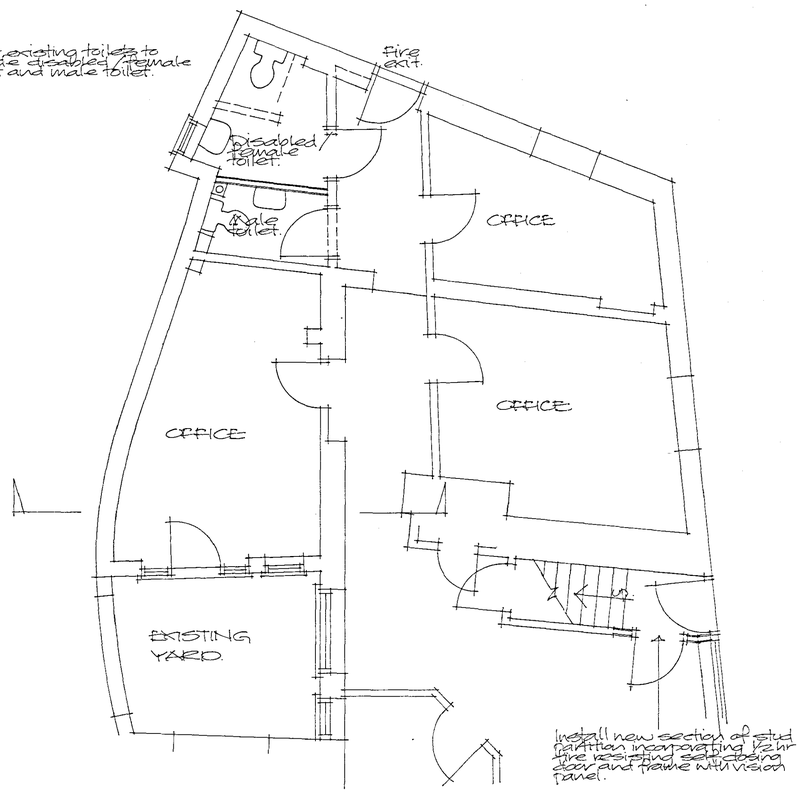

GROUND FLOOR.

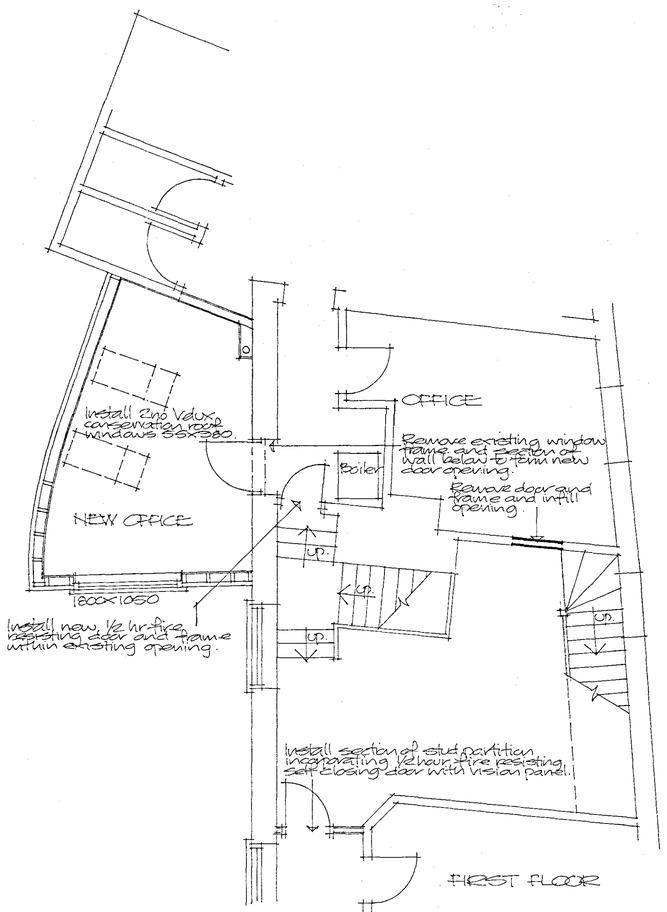

FIRST FLOOR

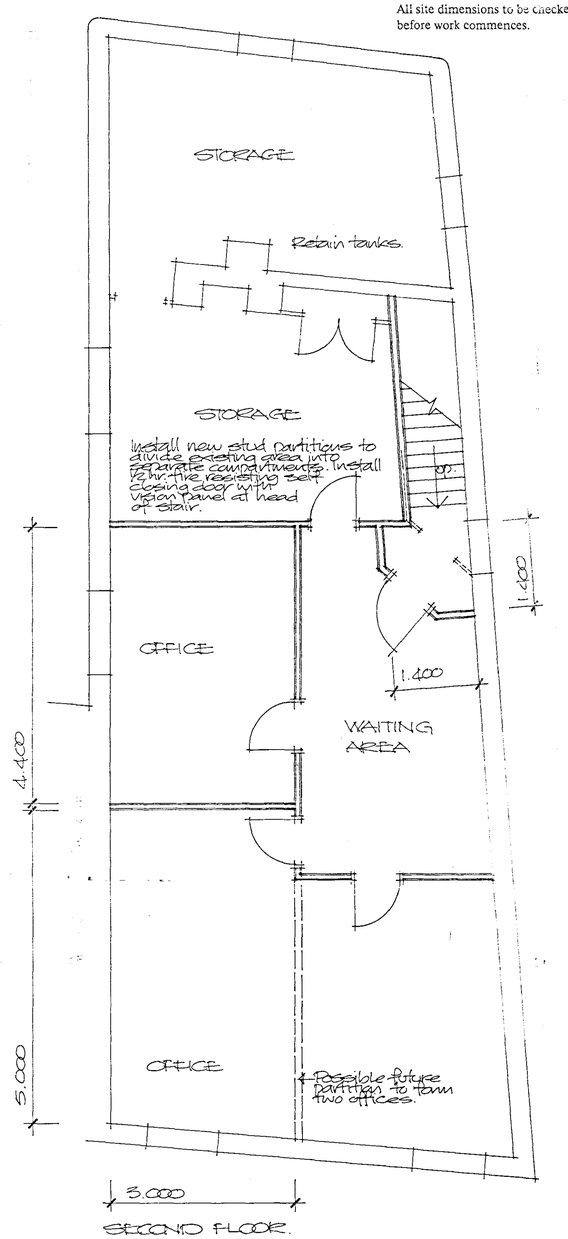

GROUND FLOOR.

10/10/05

SUPERSEDED

Project
PROPOSED ALTERATIONS AND EXTENSION TO OFFICES
5 NEW ROAD, SPALDING.

ALAN HORNSBY
ARCHITECTURAL SERVICES
'Little Acre'
Peak Hill, Cowbit,
Spalding, Lincs. PE12 6AW
Tel. Holbeach (01406) 380591

Client
R. LONGSTAFF & CO.

Scale 1:50/1:100

Drg. no. 05/43/01

Date August 05

Summit DS(UK) 0096