



Approved Scheme as site to work
12
11
10
17
16
19
13.
9
14.
8
15
B B.

8-10	Standard				
10-12	Selected standard				
10-12	Selected standard				
180-240	C.g. 10L pot				
30-40	5L pot c.g				
8-10	Standard				
180-210	Feathered				
6-8	Light standard				
8-10	Standard				
10-12	Selected standard				
8-10	Standard				
6-8	Light standard				
6-8	Light standard				
6-8	Light standard				
8-10	Standard				
8-10	Standard				
6-8	Light Standard				
8-10	Standard				
		bg	4	Buddleia x weyeriana 'Golden Globe'	60-80
		q	4	Chaenomeles japonica 'Umbilicata'	45-60
		ck	5	Cornus kousa	45-60
		cr	15	Cotinus coggygria 'Royal Purple'	45-60
		cc	12	Cotoneaster 'Cornubia'	90-12
		el	5	Elaeagnus x ebbingei 'Limelight'	45-60
		hp	15	Hydrangea preziosa	60-80
		l		Lavatera thuringiaca 'Rosea'	60-80
		mc	18	Mahonia x media 'Charity'	45-60
		ph	5	Phormium tenax	45-60
		p	6	Prunus lusitanica	45-60
		sb	17	Syringa 'Belle de Nancy'	60-80
		pm	6	Pyracantha 'Mohave'	60-80


Copy of original for Plot 46 (66) from H16/284/93

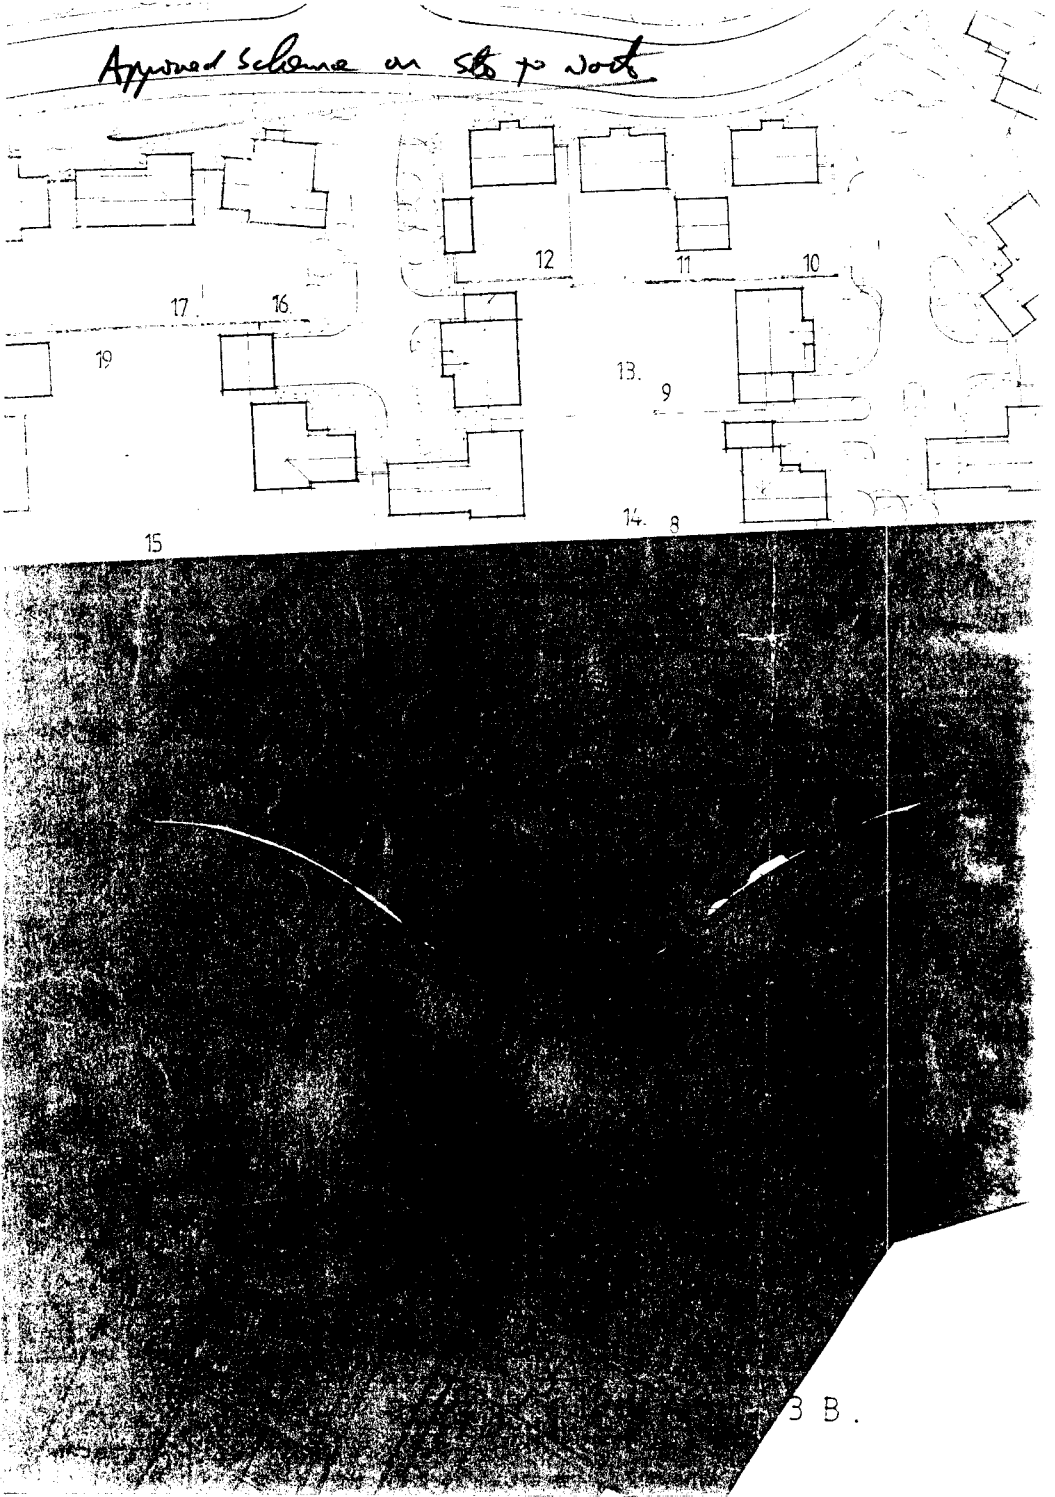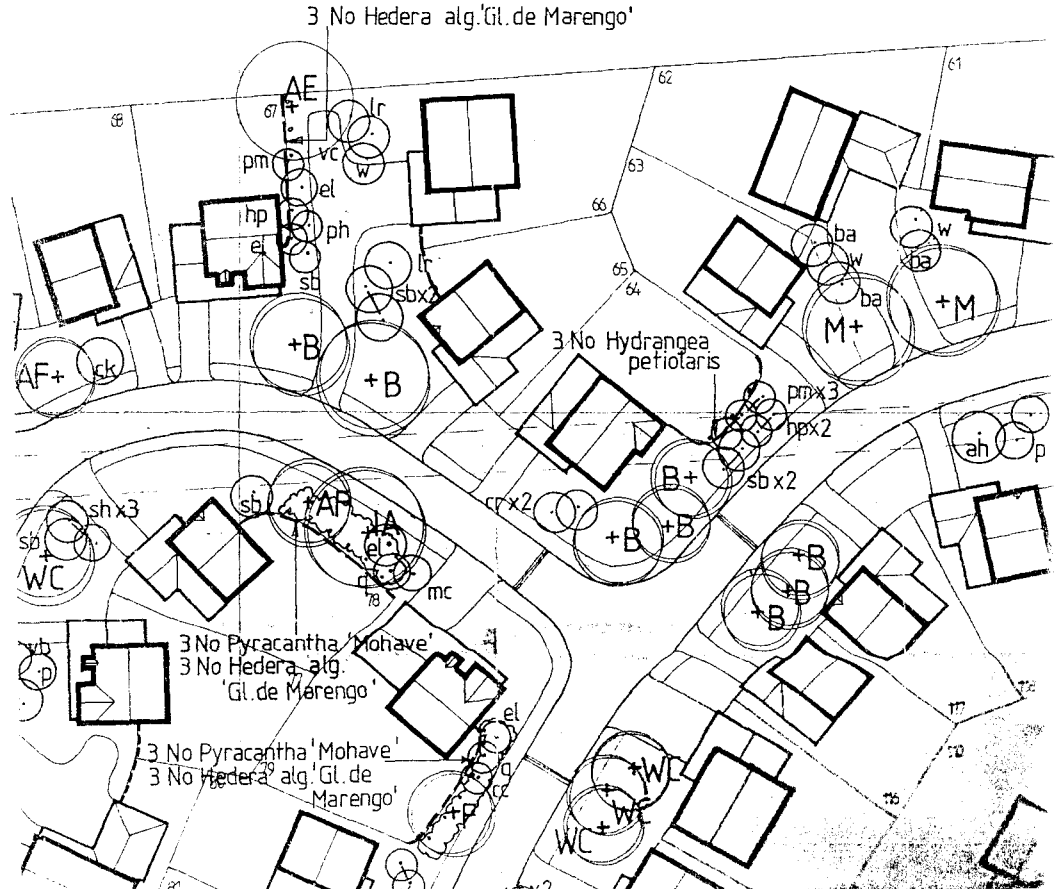


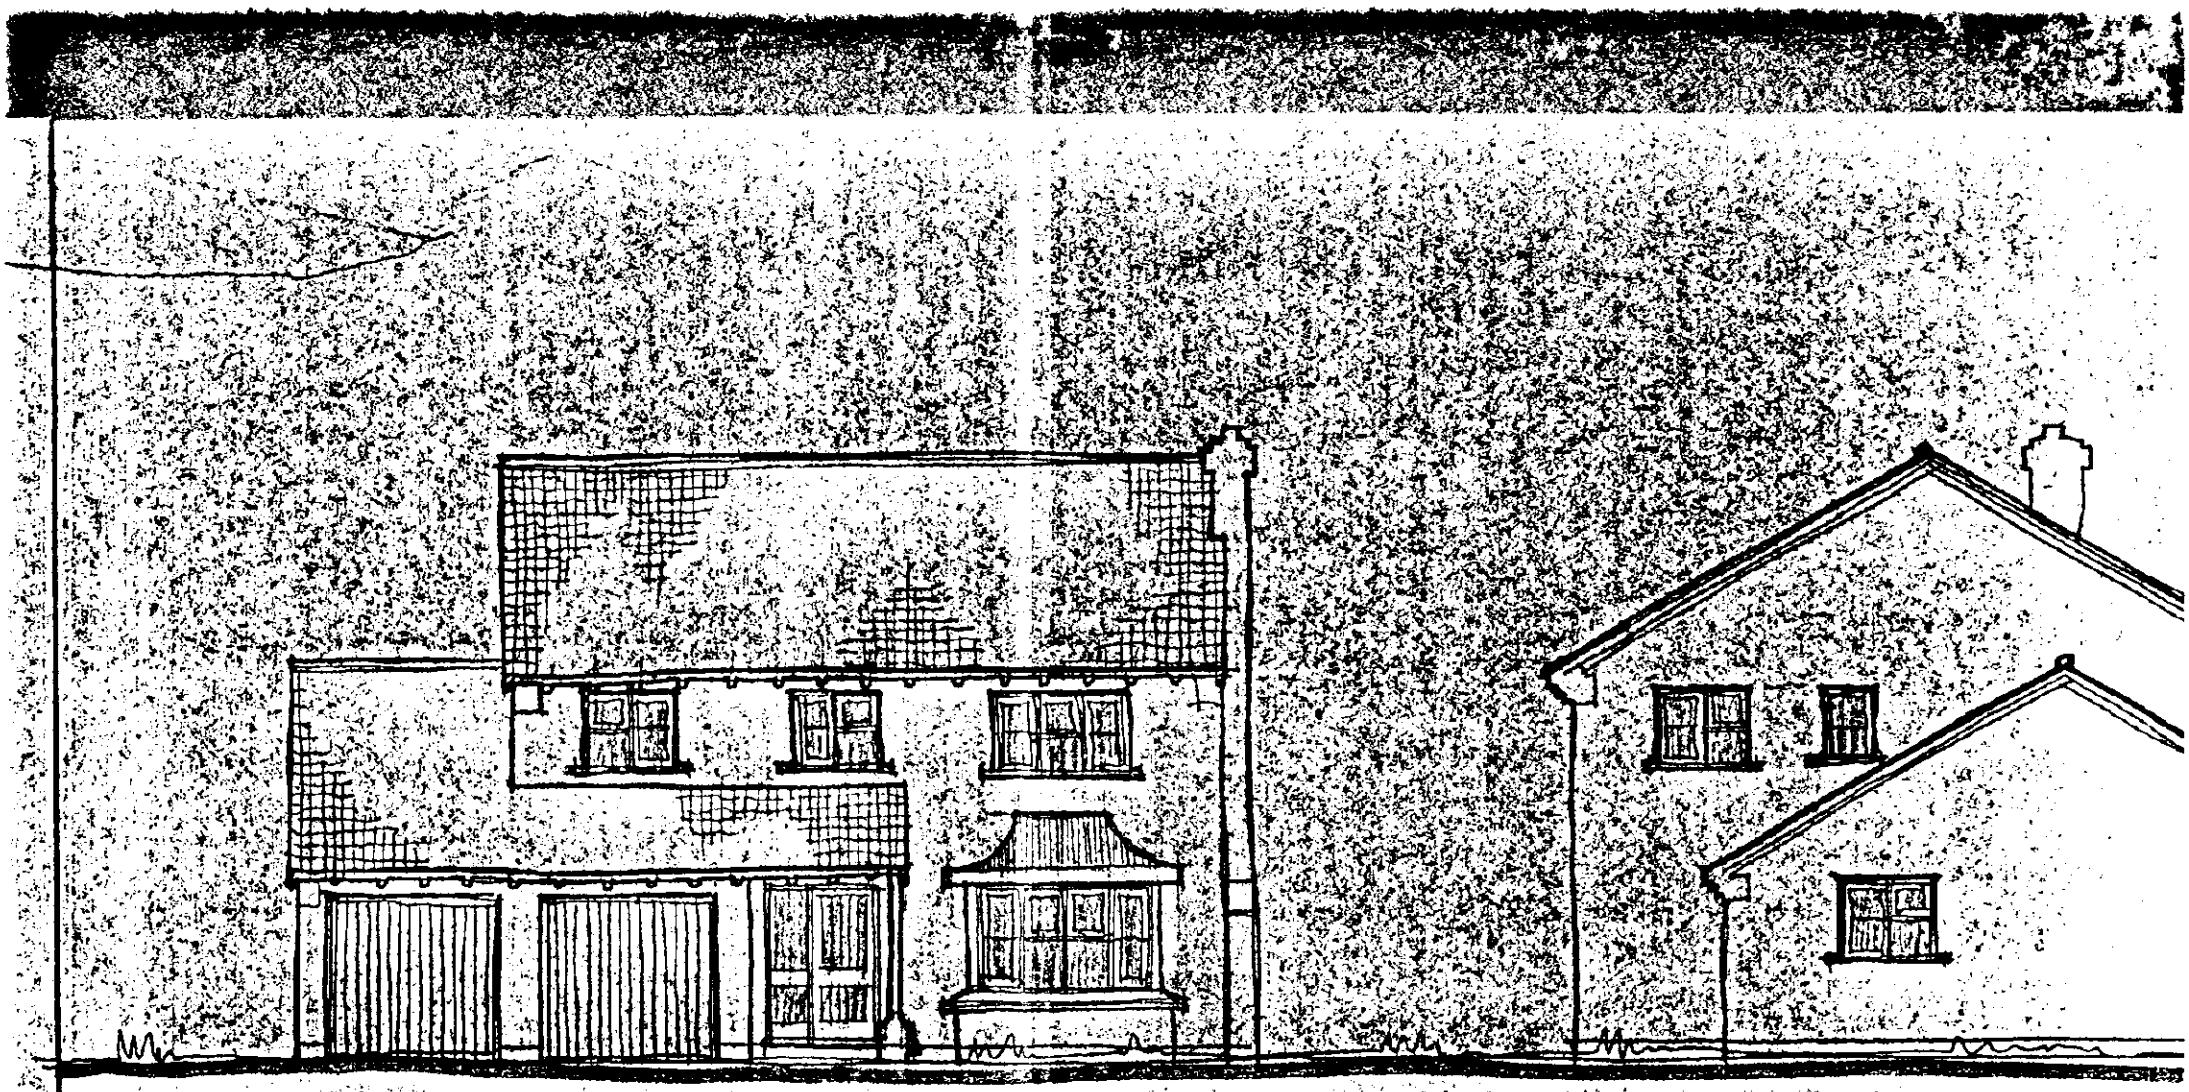

front elevation


side elevation

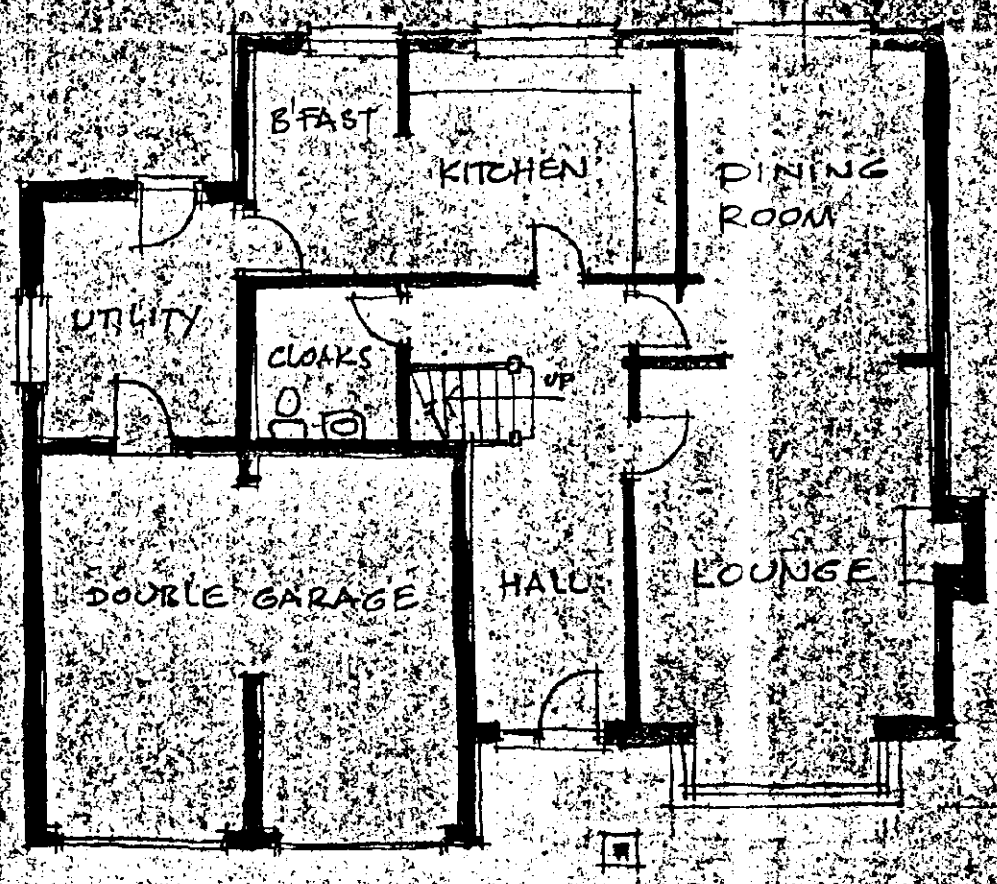

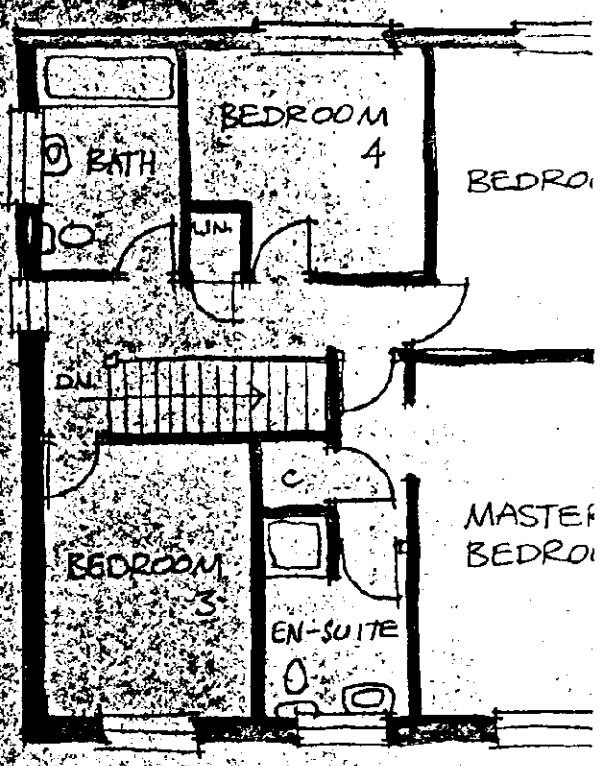


ground floor plan


first floor plan

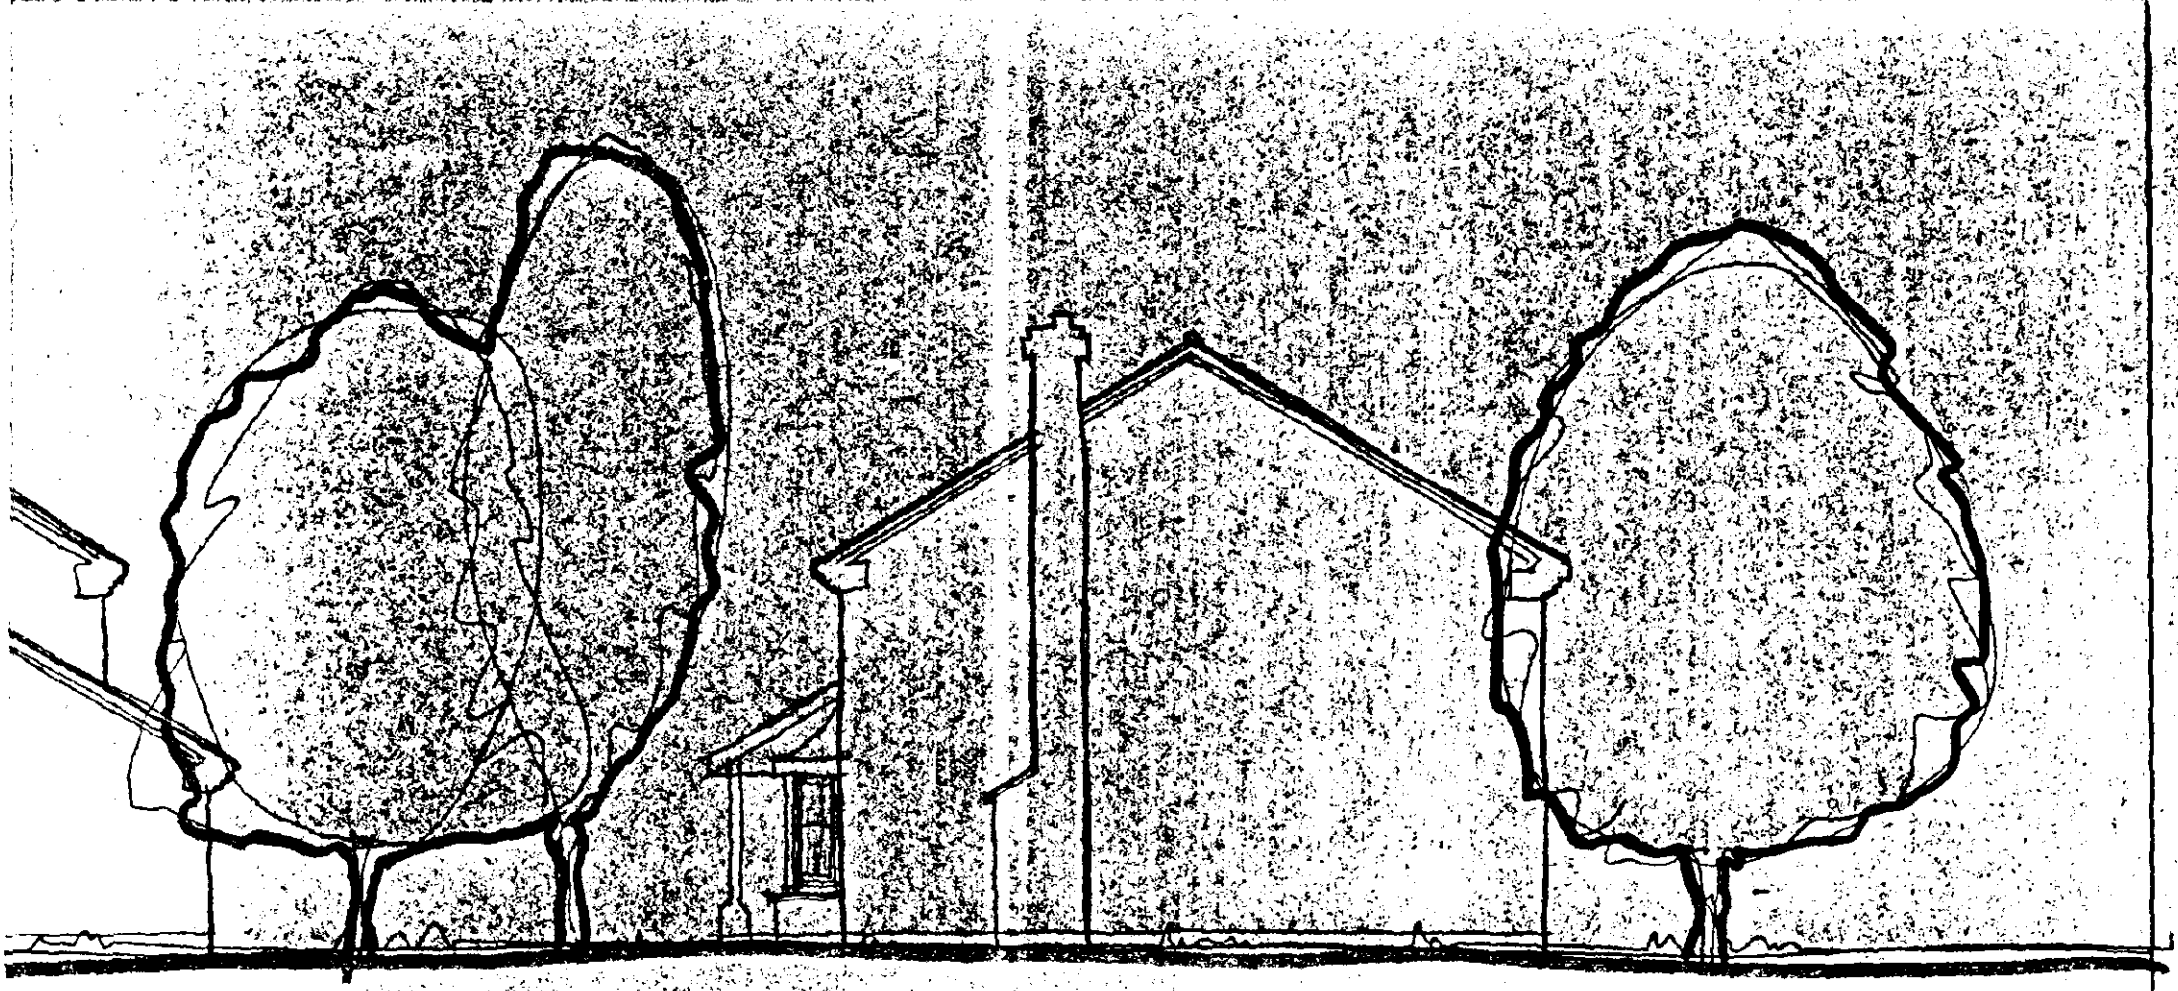

side elevation

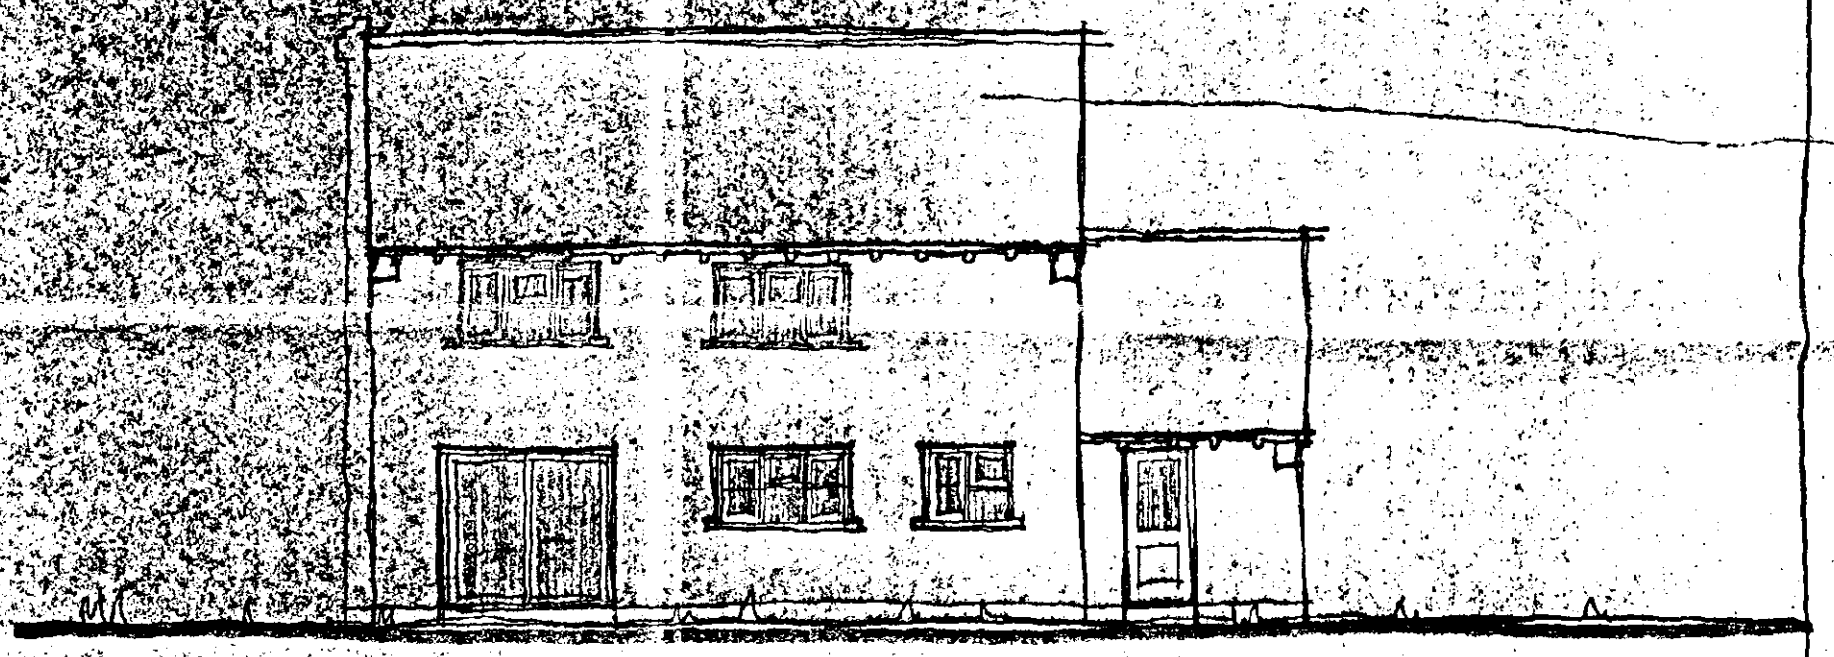

rear elevation

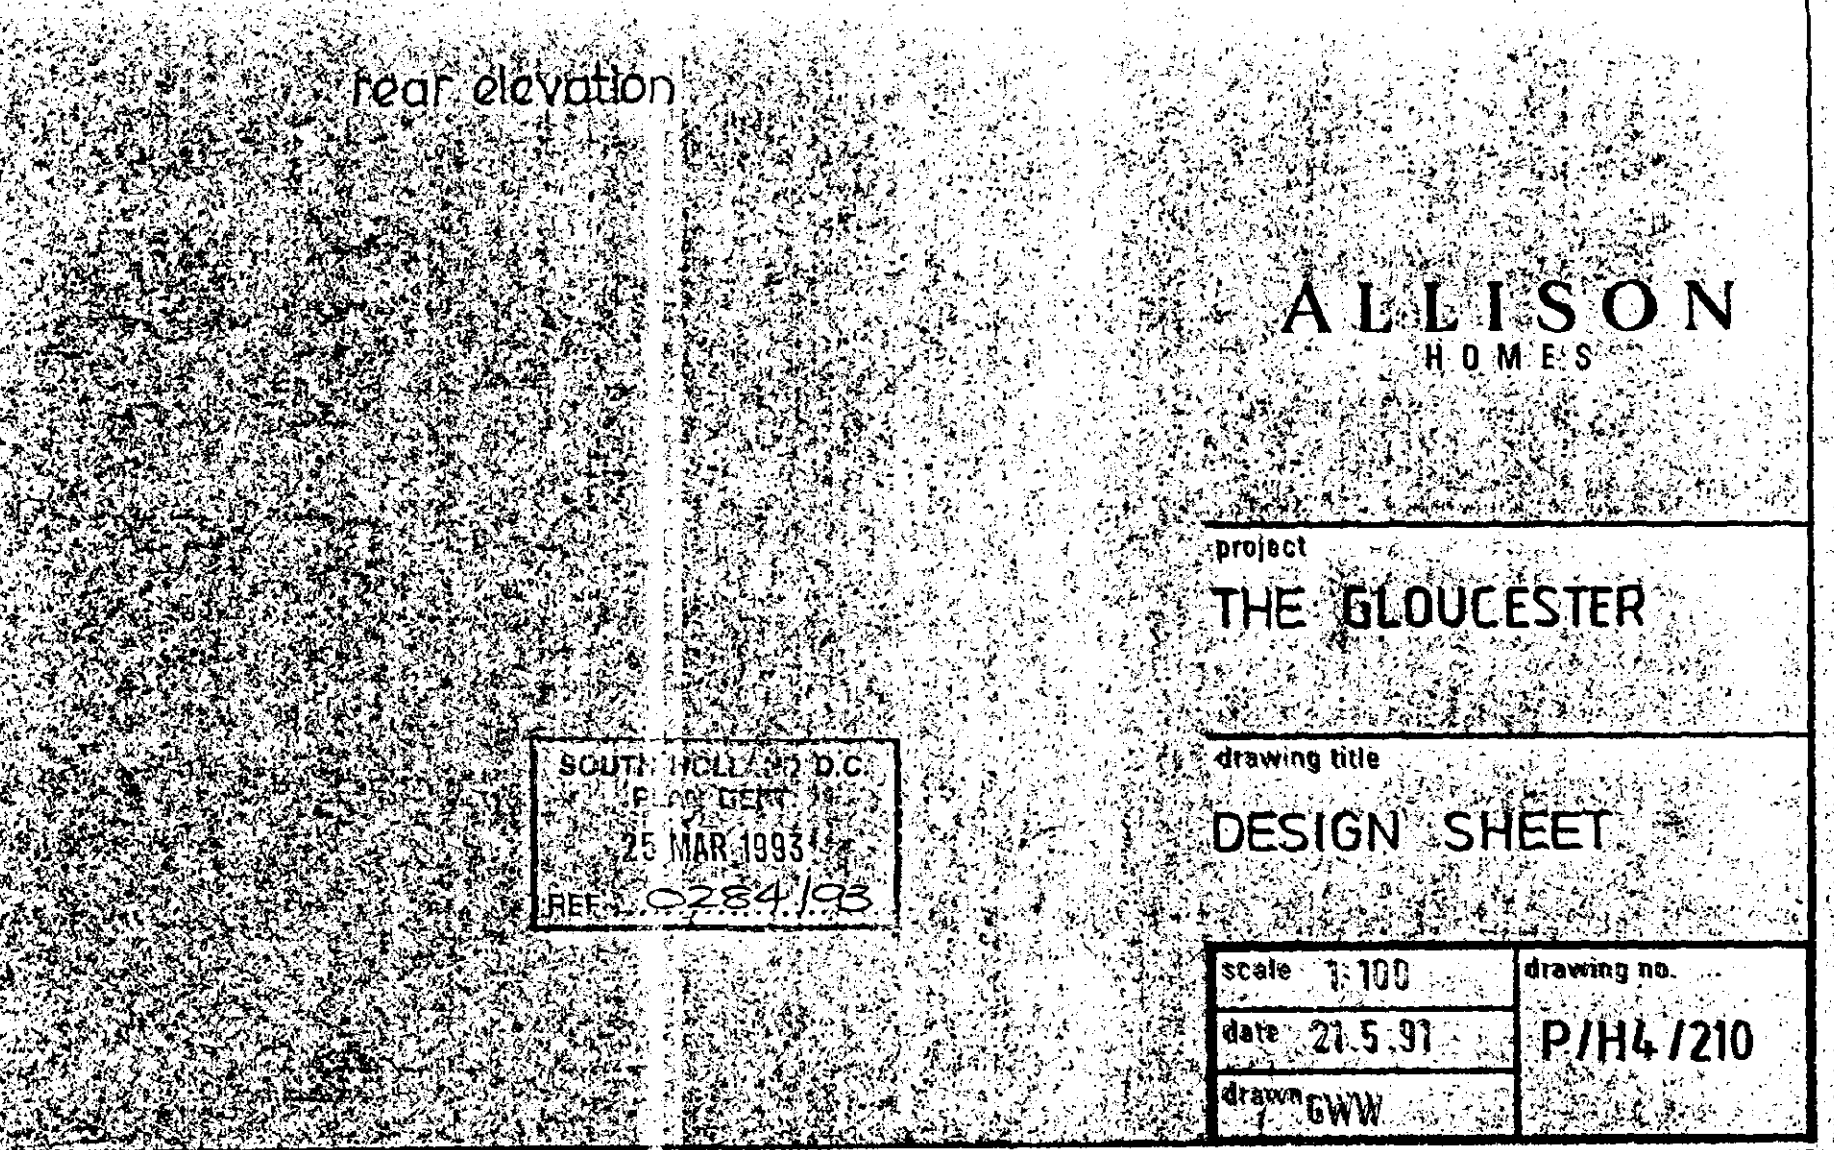

SOUTH HOLLAND D.C.
PLANNING DEPT.
25 MAR 1993
REF. 0284/93

ALLISON
HOMES

project
THE GLOUCESTER

drawing title
DESIGN SHEET

scale 1:100	drawing no.
date 21.5.91	P/H4/210
drawn GWW	

© -McLINTOCK-

The material contained in this plot has been reproduced from Ordnance Survey digital map data with the permission of the Controller of Her Majesty's Stationery Office.

©Crown copyright.

OS License no : LA079413

SOUTH HOLLAND DISTRICT COUNCIL

HOUSING AND PLANNING SERVICES DEPARTMENT


Council Offices,
Priory Road,
Spalding,
Lincolnshire,
PE11 2XE

Telephone: (01775) 761161
Fax: (01775) 710772






FRONT ELEVATION.

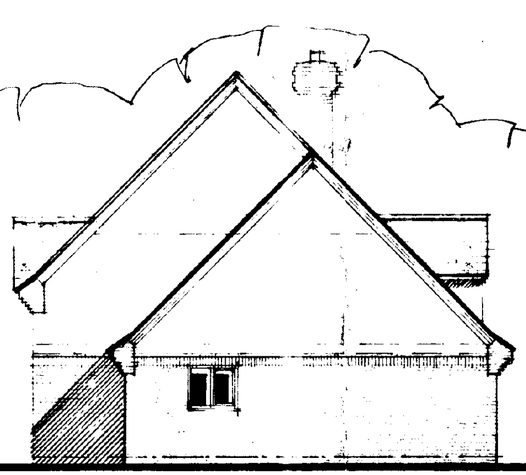

SIDE ELEVATION.




REAR ELEVATION

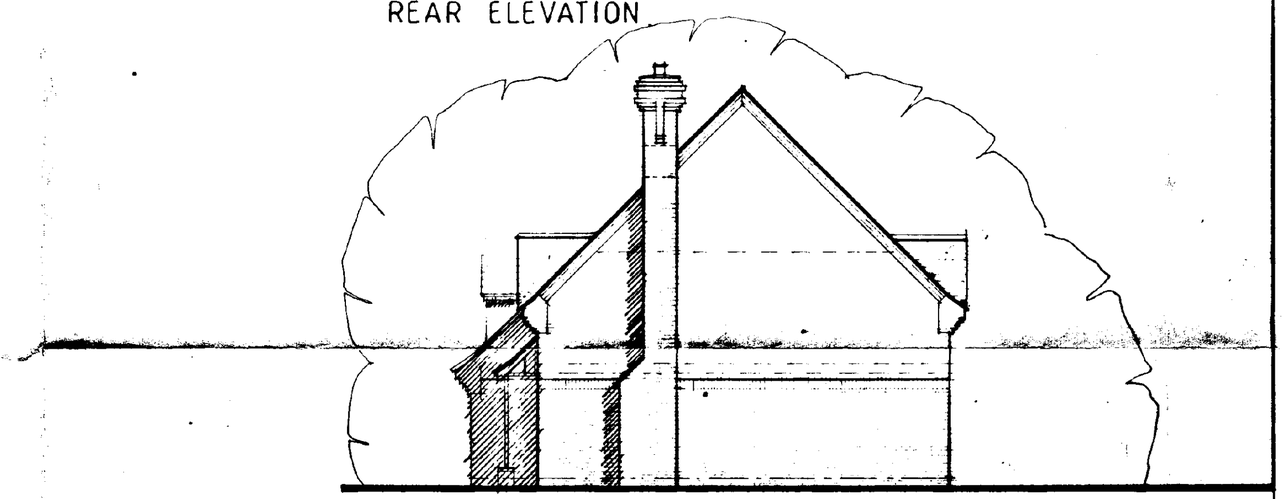


SIDE ELEVATION

Dwelling 1
Marked
in blue

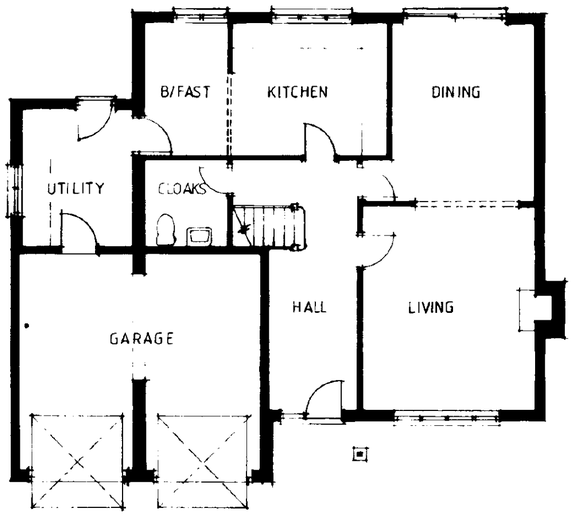

GROUND FLOOR PLAN.

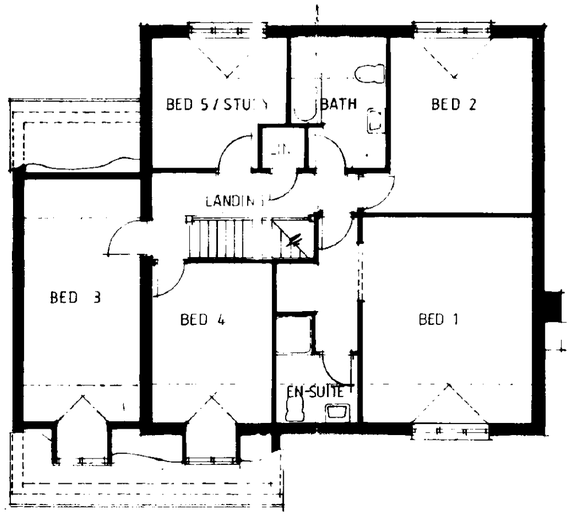

FIRST FLOOR PLAN.


SC
09 NOV 1995
1080/95

ALLISON HOMES
West Elloe Avenue, Spalding, Lincolnshire PE11 2BS
Telephone: (0775) 4701 Fax: 62153 Telex: 32649

project
PLOT 46 Phase 3b,
Wygate Park

drawing title
THE SHAFTSBURY. V1
PLANNING G.A.

scale 1:100	drawing no.
date 12/3/92	PH4 / 220
drawn NJF	

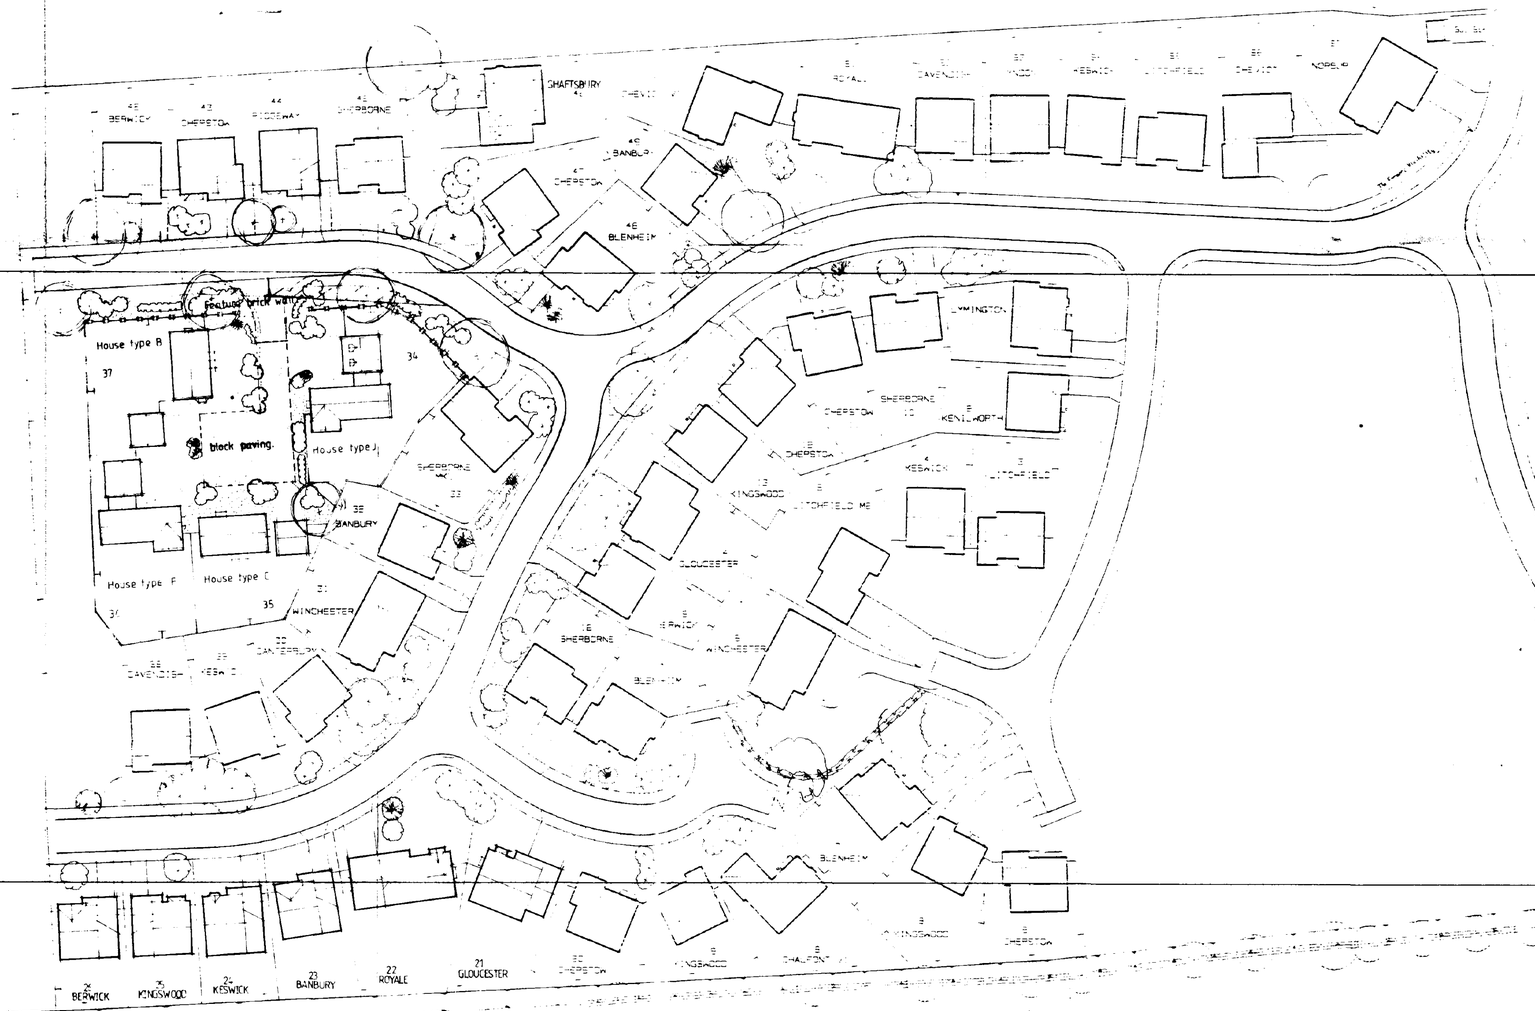

DETERMINED PLAN

09 Nov 1995

1080/95

Date:	Description:
22.2.95	

REVISIONS

ALLISON HOMES


Swallow House, Banbury Close, West Elloe Avenue
Spalding, Lincs. PE11 2RS
Telephone (0775) 724781 Fax (0775) 762153
ALLISON HOMES is a trading name of SWALLOW HOMES LTD

Project:
Proposed Development at Woolram Wygate - Phase 3b

Drawing Title:
Amended Proposed Site Layout.

Reference No: WW	Scales: 1 : 500
Drawing No: WW/S/03/SL/01	Date: Jan 95
Revision: A	Drawn:

Do not scale directly from this drawing. All discrepancies to be brought to the attention of the above office.

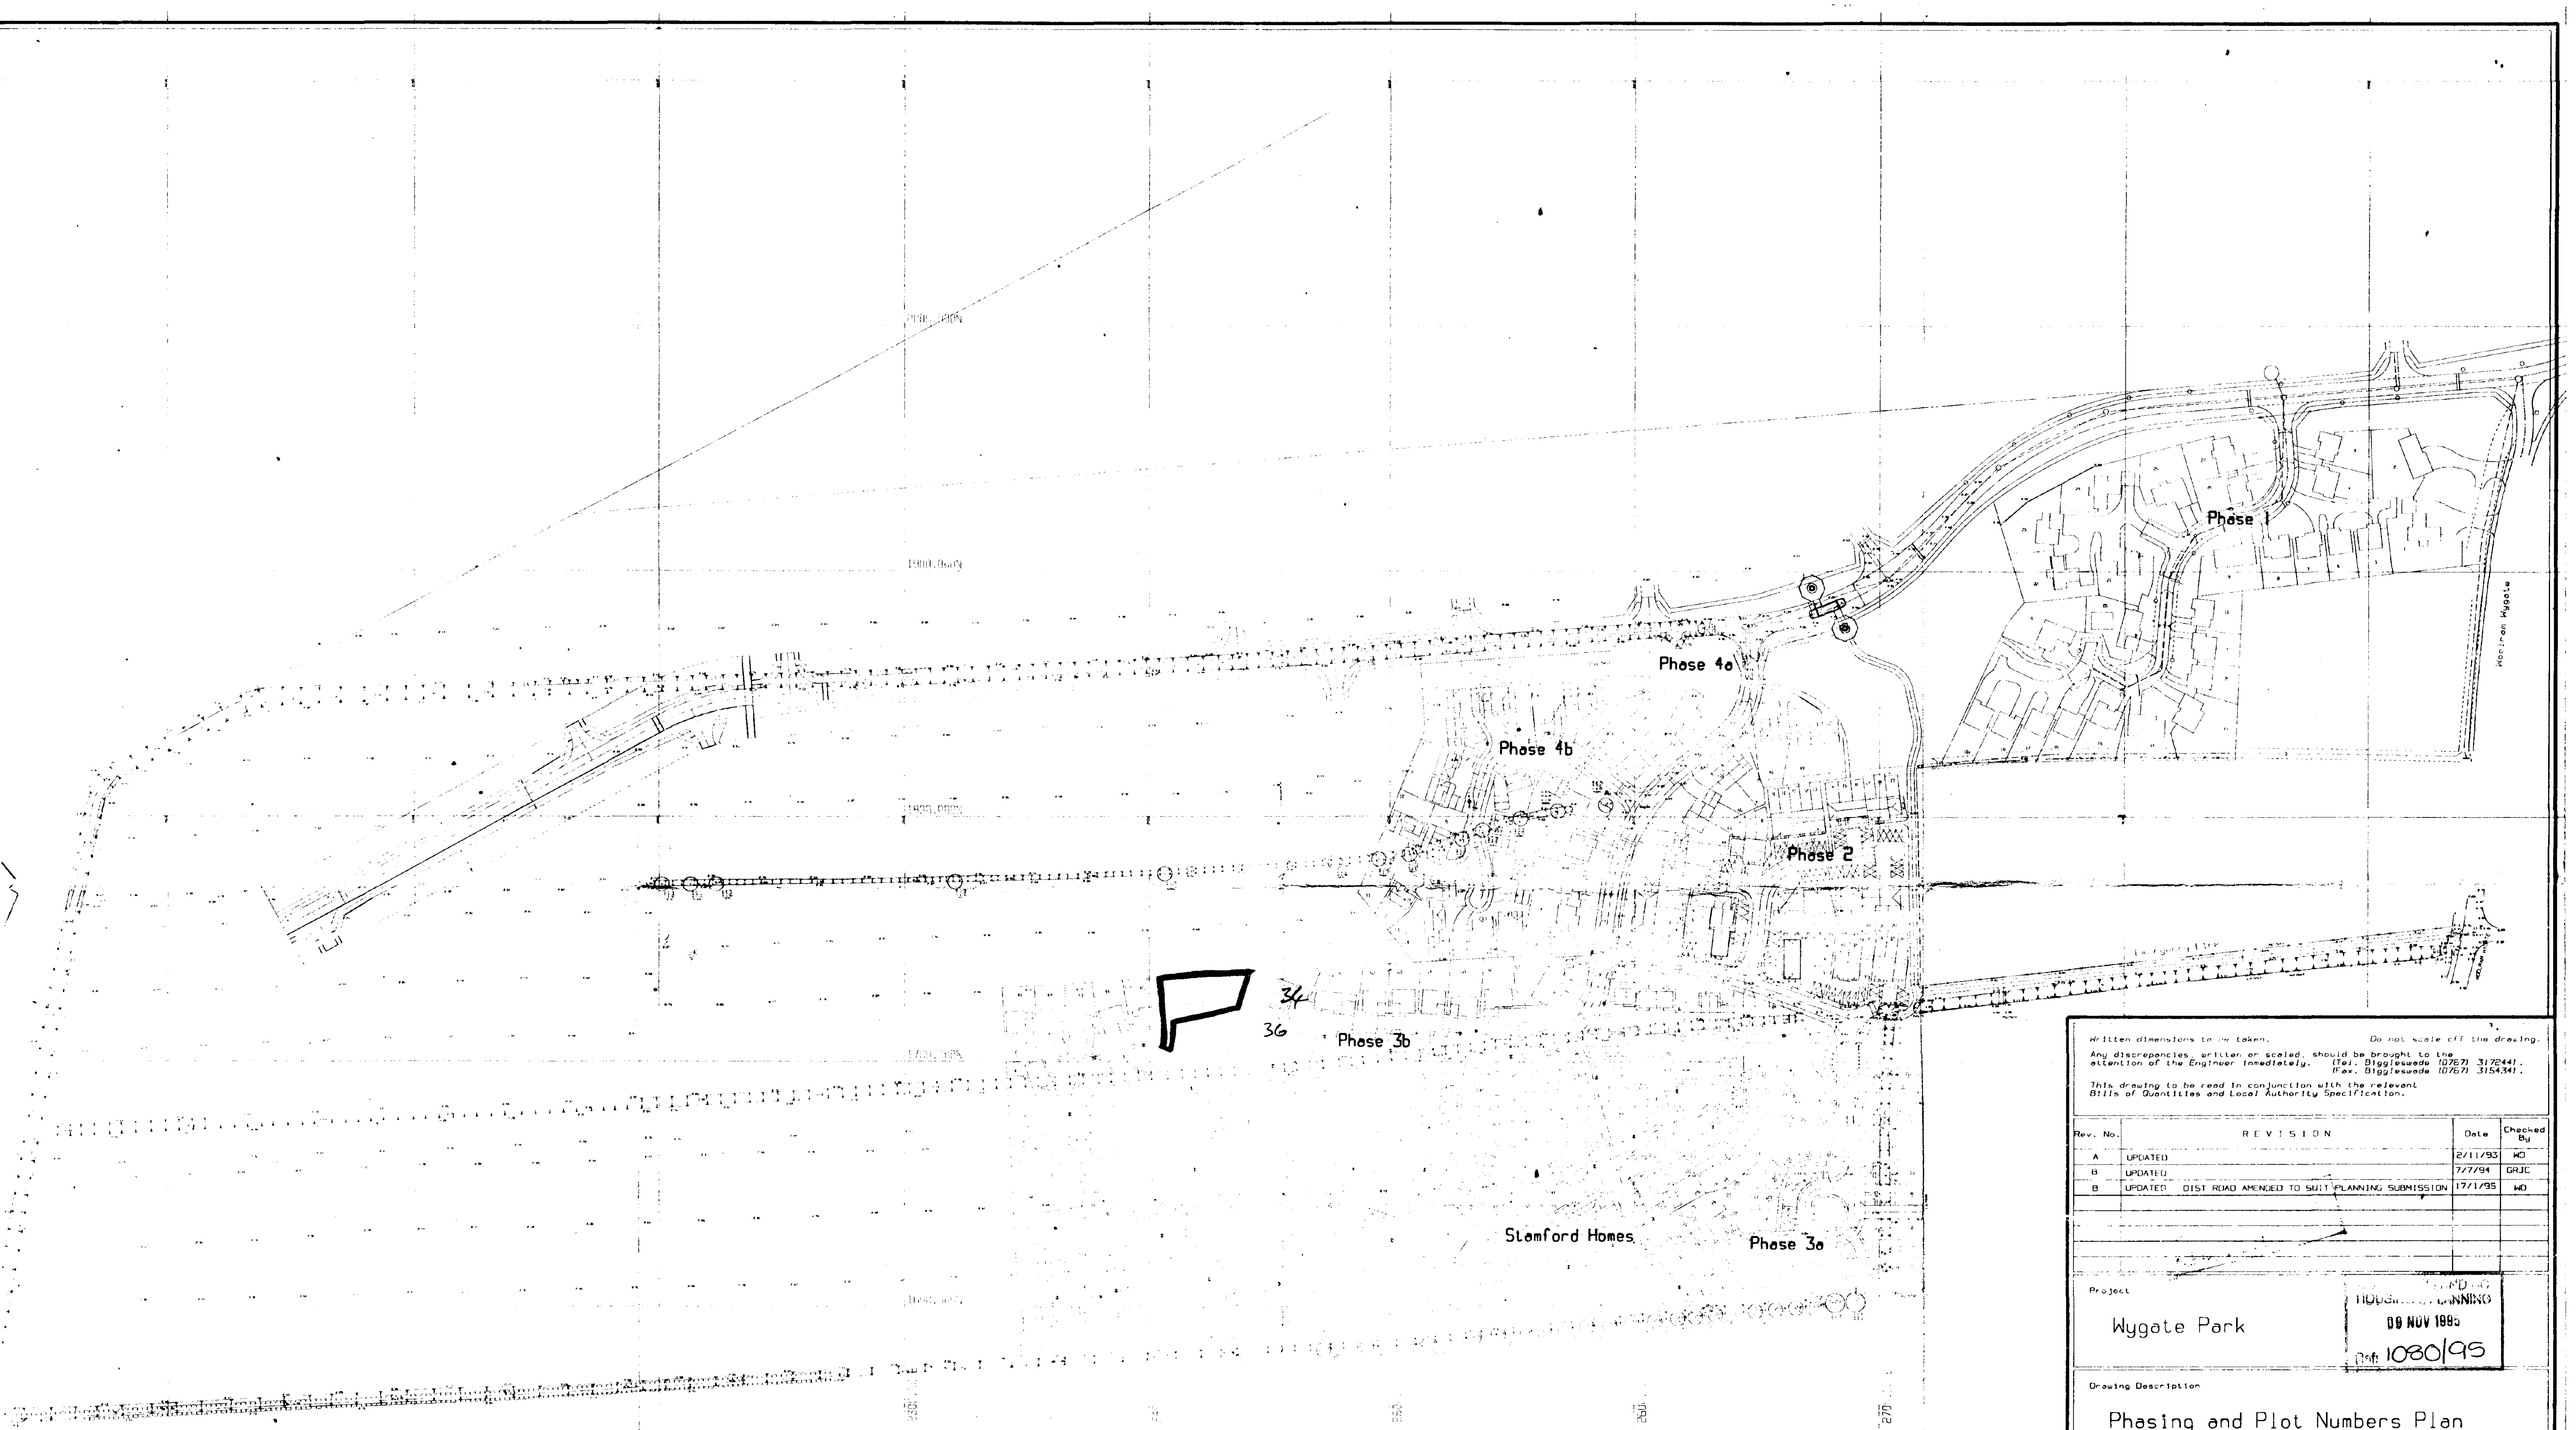

Written dimensions to be taken. Do not scale off the drawing.

Any discrepancies, written or scaled, should be brought to the attention of the Engineer immediately. (Tel. Biggleswade (0767) 317244). (Fax. Biggleswade (0767) 315434).

This drawing to be read in conjunction with the relevant Bills of Quantities and Local Authority Specification.

Rev. No.	REVISION	Date	Checked By
A	UPDATED	2/11/93	WD
B	UPDATED	7/7/94	GRJC
B	UPDATED DIST ROAD AMENDED TO SUIT PLANNING SUBMISSION	17/1/95	WD

Project

Wygate Park

RECEIVED
09 NOV 1995
Ref: 1080/95

Drawing Description

Phasing and Plot Numbers Plan

WORMALD, BURROWS PARTNERSHIP

Civil Engineering Consultants
12a & 14a Hitchin Street, Biggleswade. 317244
Fax. (0767)315434

Architect

Date 7.7.93
Drawn by W.D
Scales:
Horizontal 1/1250
Vertical

Client

Drawing Number
363/11/C

Checked By
Date