
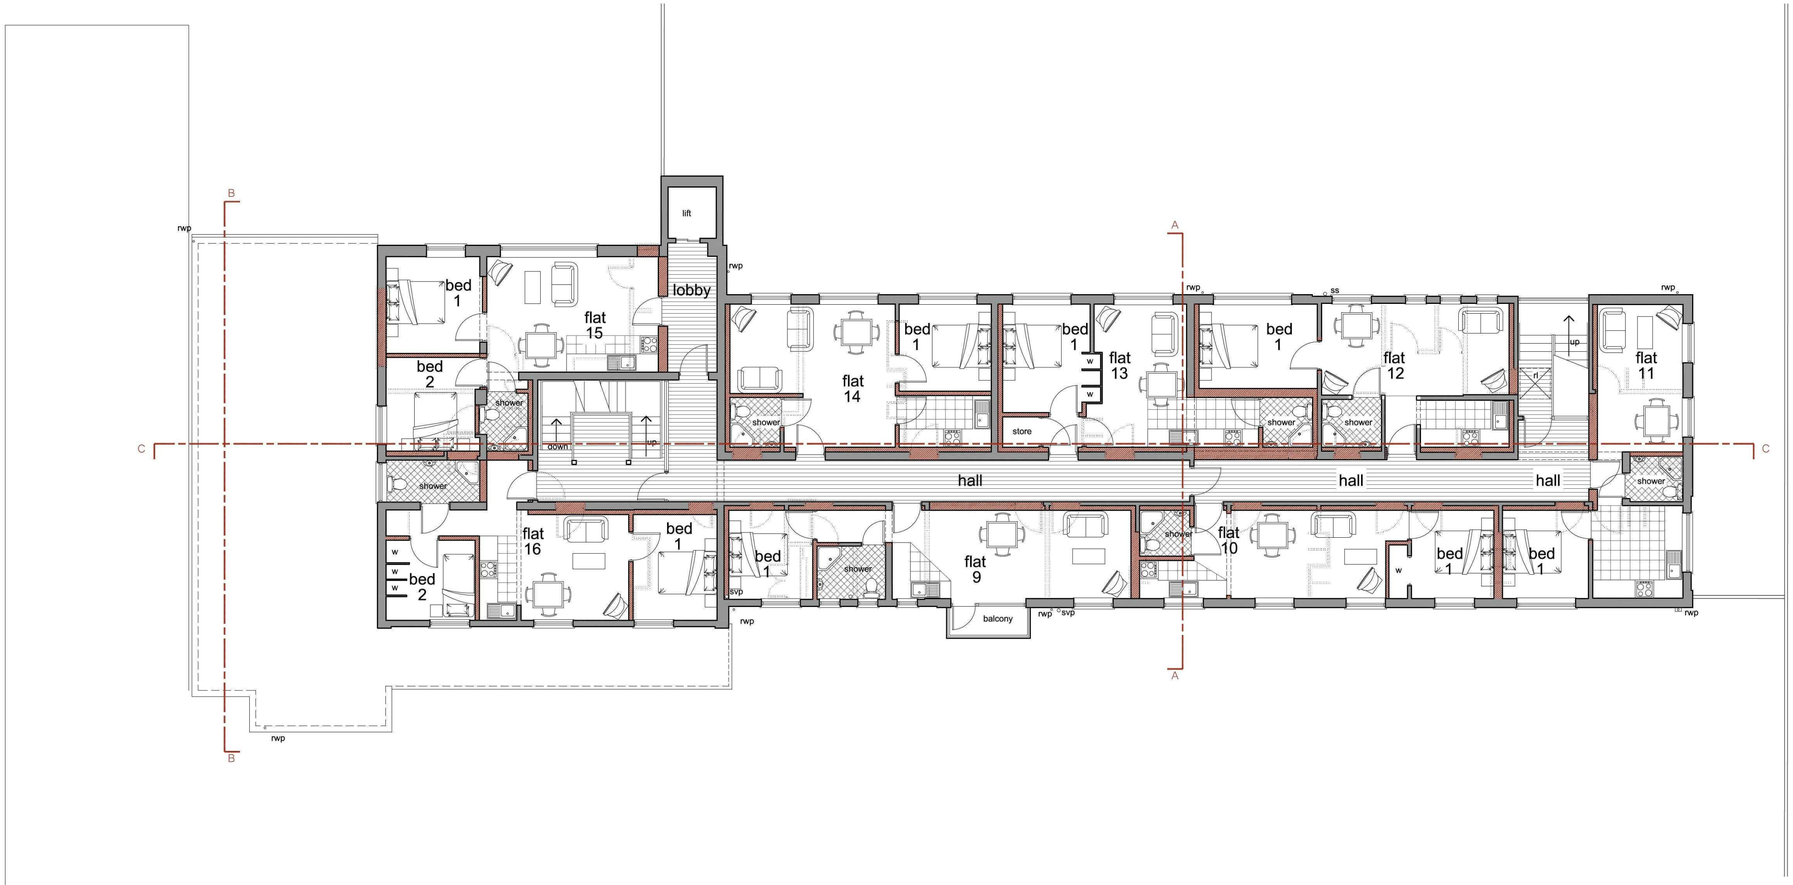


First Floor Plan

Scale: 1:100


0 1 2 3 4 metres

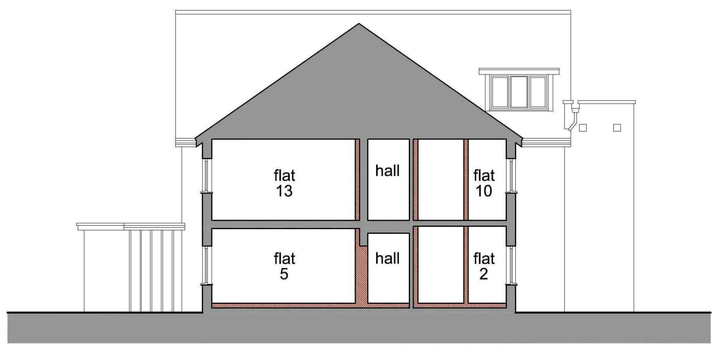

Section A-A

Scale: 1:100

0 1 2 3 4 metres

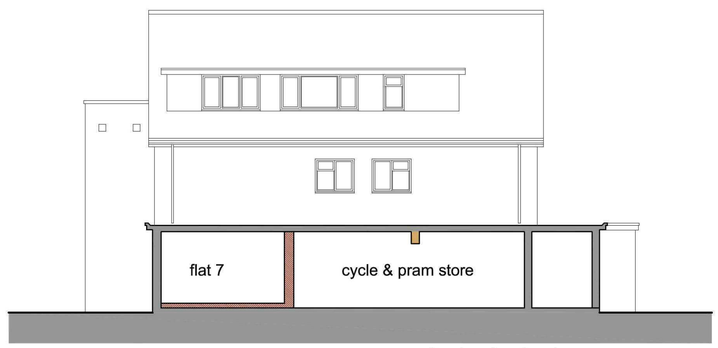

Section B-B

Scale: 1:100

0 1 2 3 4 metres

General Notes

1. This drawing shall not be scaled, figured dimensions only to be used.
2. All dimensions are shown in 'mm' unless otherwise stated.
3. The contractor, sub-contractors and suppliers must verify all dimensions on site prior to the commencement of any work.
4. This drawing is to be read in conjunction with all relevant engineers and specialist sub-contractors drawings and specifications.
5. Any discrepancies are to be brought to the designers attention.

Revisions

A	March 2014	Amended for Flood Risk
B	Nov 2014	Houses removed from application
C	Feb 2015	Flats amended for application

SWANN EDWARDS ARCHITECTURE

Swann Edwards Architecture Limited, Elveden House, Gull Road, Guyhirn, Wisbech, Cambs. PE13 4ER

t 01945 450694 e info@swannedwards.co.uk w www.swannedwards.co.uk

Job Title: Proposed Conversion of Care Home to Flats to Halmer Grange, Grange Drive, Spalding, for Market Homes Ltd.

Date: Nov 2013

Scale: 1:100

Sheet Size: A1

Drawing Title: Planning Drawing First Floor Plans and Sections

Job No.: SE-185

Dwg No.: 21

Drawn by: G.E.

Revision: C

Swann Edwards Architecture Limited ©