FLOOR PLAN KEY


Hatch indicates Gravel Drive

Hatch indicates Grass

Hatch indicates existing walls

Hatch indicates demolished structures


Hatch indicates new low level planting

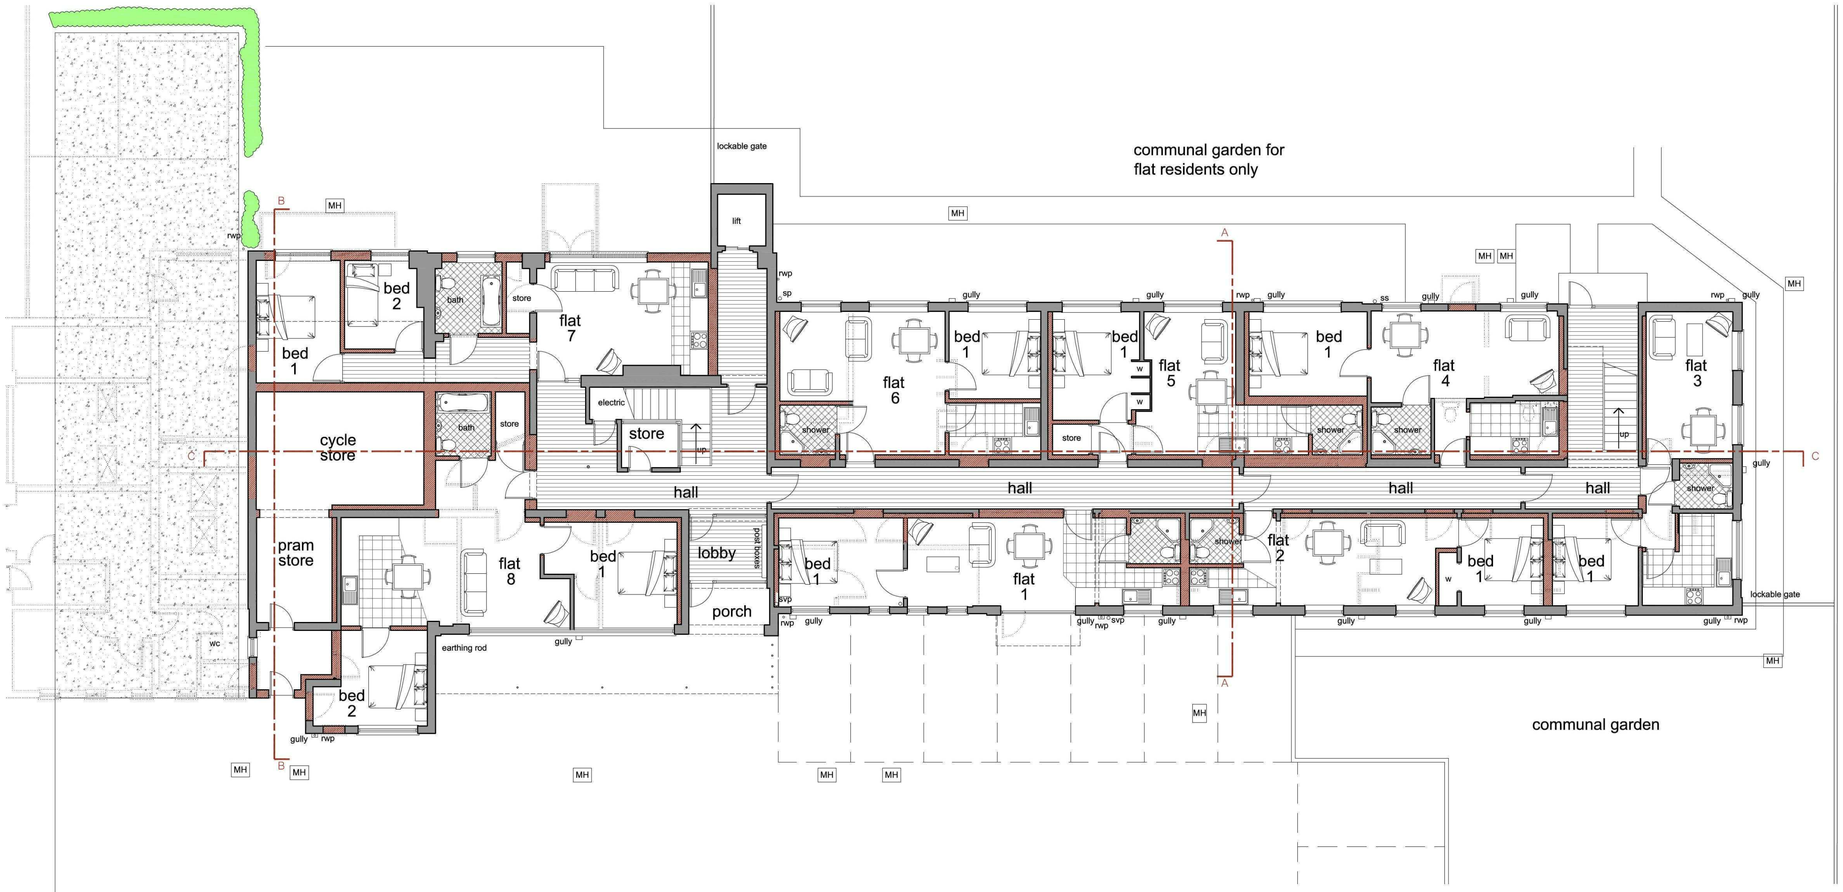

Ground Floor Plan

Scale: 1:100

0 1 2 3 4 metres

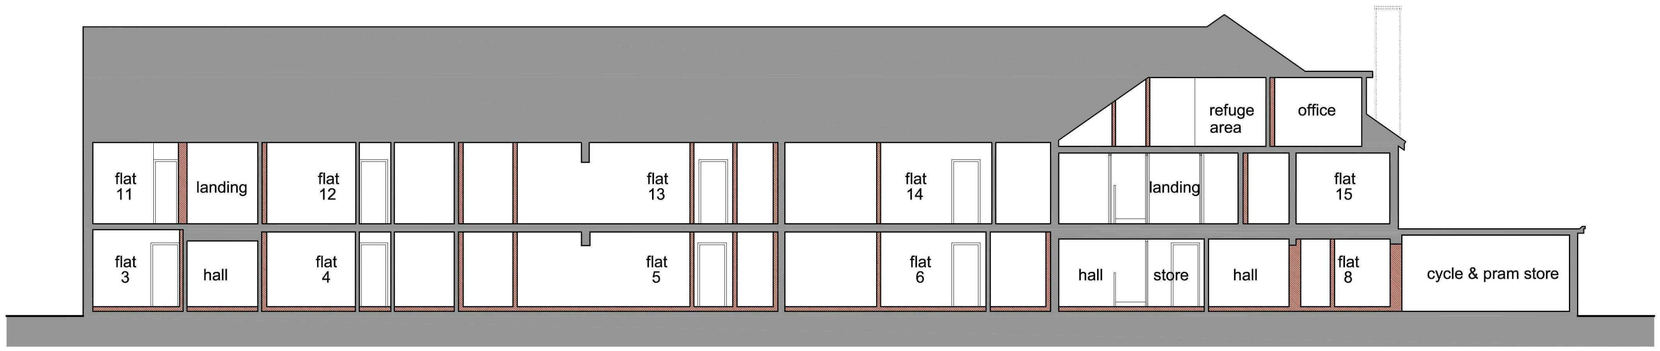

Section C-C

Scale: 1:100

0 1 2 3 4 metres

General Notes

1. This drawing shall not be scaled, figured dimensions only to be used.
2. All dimensions are shown in 'mm' unless otherwise stated.
3. The contractor, sub-contractors and suppliers must verify all dimensions on site prior to the commencement of any work.
4. This drawing is to be read in conjunction with all relevant engineers and specialist sub-contractors drawings and specifications.
5. Any discrepancies are to be brought to the designers attention.

Revisions

A	March 2014	Amended for Flood Risk
B	Nov 2014	Houses removed from application
C	Feb 2015	Flats amended for application

SWANN EDWARDS ARCHITECTURE

Swann Edwards Architecture Limited, Elveden House, Gull Road, Guyhirn, Wisbech, Cambs. PE13 4ER

t 01945 450694 e info@swannedwards.co.uk w www.swannedwards.co.uk

Job Title: Proposed Conversion of Care Home to Flats to Halmer Grange, Grange Drive, Spalding, for Market Homes Ltd.

Drawing Title: Planning Drawing Ground Floor Plans and Section

Date	Nov 2013
Scale	1:100
Sheet Size	A1
Job No.	SE-185
Dwg No.	20
Drawn by	G.E.
Revision	C

Swann Edwards Architecture Limited ©