

This drawing is copyright & the property of EC Harris & must not be copied in whole or in part without their written permission. Copyright is reserved. ©
This drawing must not be scaled. The Contractor is to report all dimensional discrepances & errors to the Contract Administrator prior to construction commencing.
It is essential that this drawing is read in conjunction with all specifications/schedule of works & that all works are included for.

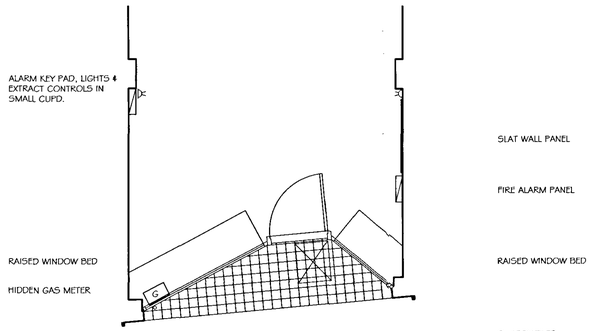


EXISTING GROUND FLOOR PLAN (Part)

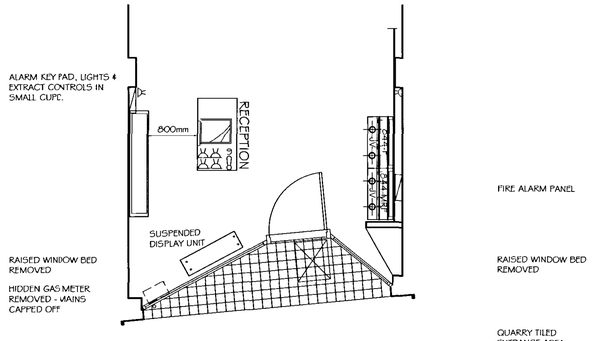


PROPOSED GROUND FLOOR PLAN (Part)



EXISTING FRONT ELEVATION

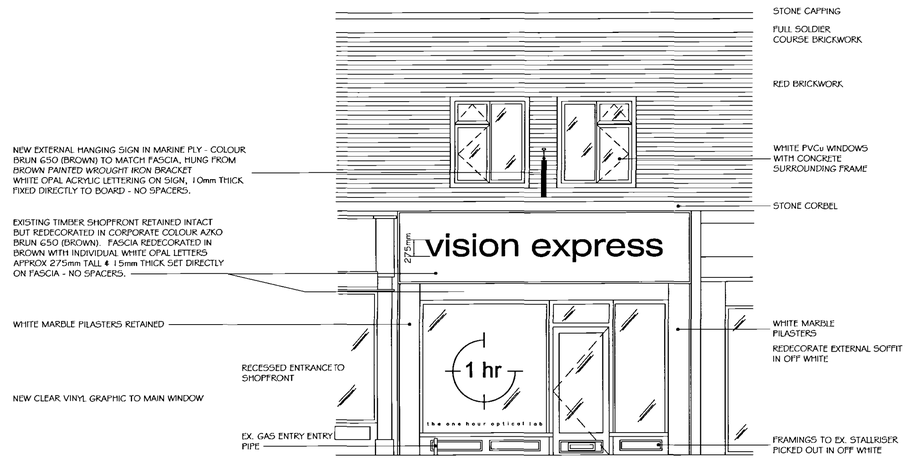

PROPOSED FRONT ELEVATION

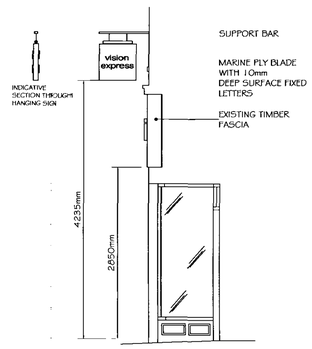

SIDE ELEVATION
PROPOSED

16 OCT 08
Ref. 1090/08

Rev A	Proposed elevation added	25/09/2008 SW
Revisions	Comments	Dates
Client: VISION_EXPRESS		Date: 27/08/2008
		Drawn: SW
Project title: VISION_EXPRESS_SPALDING, 9 HALL PLACE,SPALDING,LINCS. PE11 1SA		Approved
		Scale: 1:50@A1 1:100@A3
Drawing title: FRONT_ELEVATION EXISTING & PROPOSED ELEVATIONS		Job No. 207/3262
		Dwg. No. SPAL/03

EC HARRIS
EC Harris LLP
European Operations Centre (EOC) - Milton Keynes
The Pavillion, Sunrise Parkway,
Linford Wood, Milton Keynes, MK14 6LS
Tel: 01908 397366 Fax: 01908 397399
email: information@echarris.com
www.echarris.com
Delivering better value results for clients

PATH