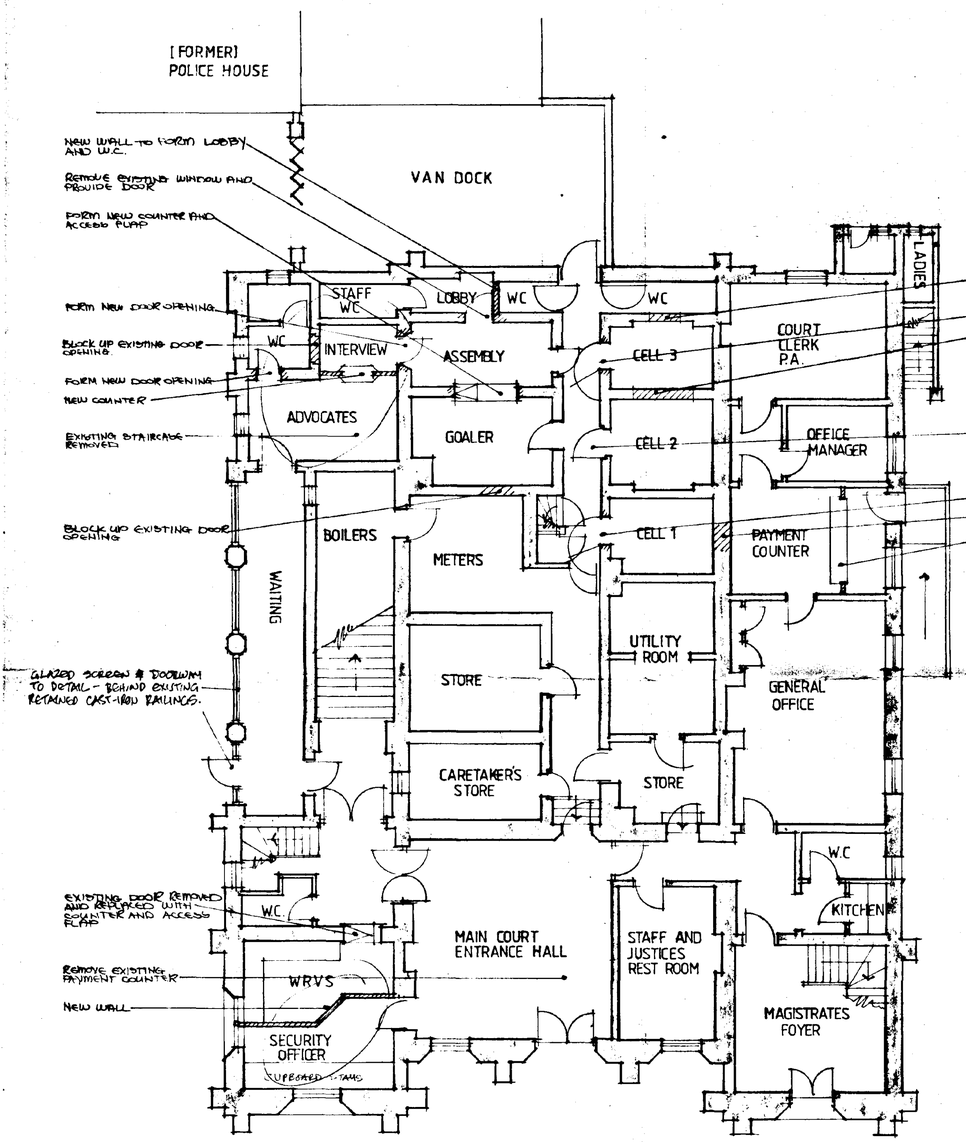


GROUND

BLOCK UP EXISTING WINDOW

FORM NEW DOOR OPENING

BLOCK UP EXISTING OPENING


NEW MALE PUBLIC TOILET ON NEW FLOOR INSERTED IN STAIRWELL.

EXISTING CELL DOOR RE-USED BUT STRAIGHTENED & WITH NEW LOCK.

FORM NEW DOOR OPENING. NEW CELL DOOR. BLOCK UP EXISTING DOOR OPENING. (DOOR RECENTLY BLOCKED UP) PROVIDE NEW PAYMENT COUNTER

NEW FLUE FOR EXISTING BOILERS COMPLETE WITH BRICK SURROUND.

MODERN FLOOR REMOVED FROM DOOR TO ALLOW SPIRAL STAIRCASE TO BE USED.

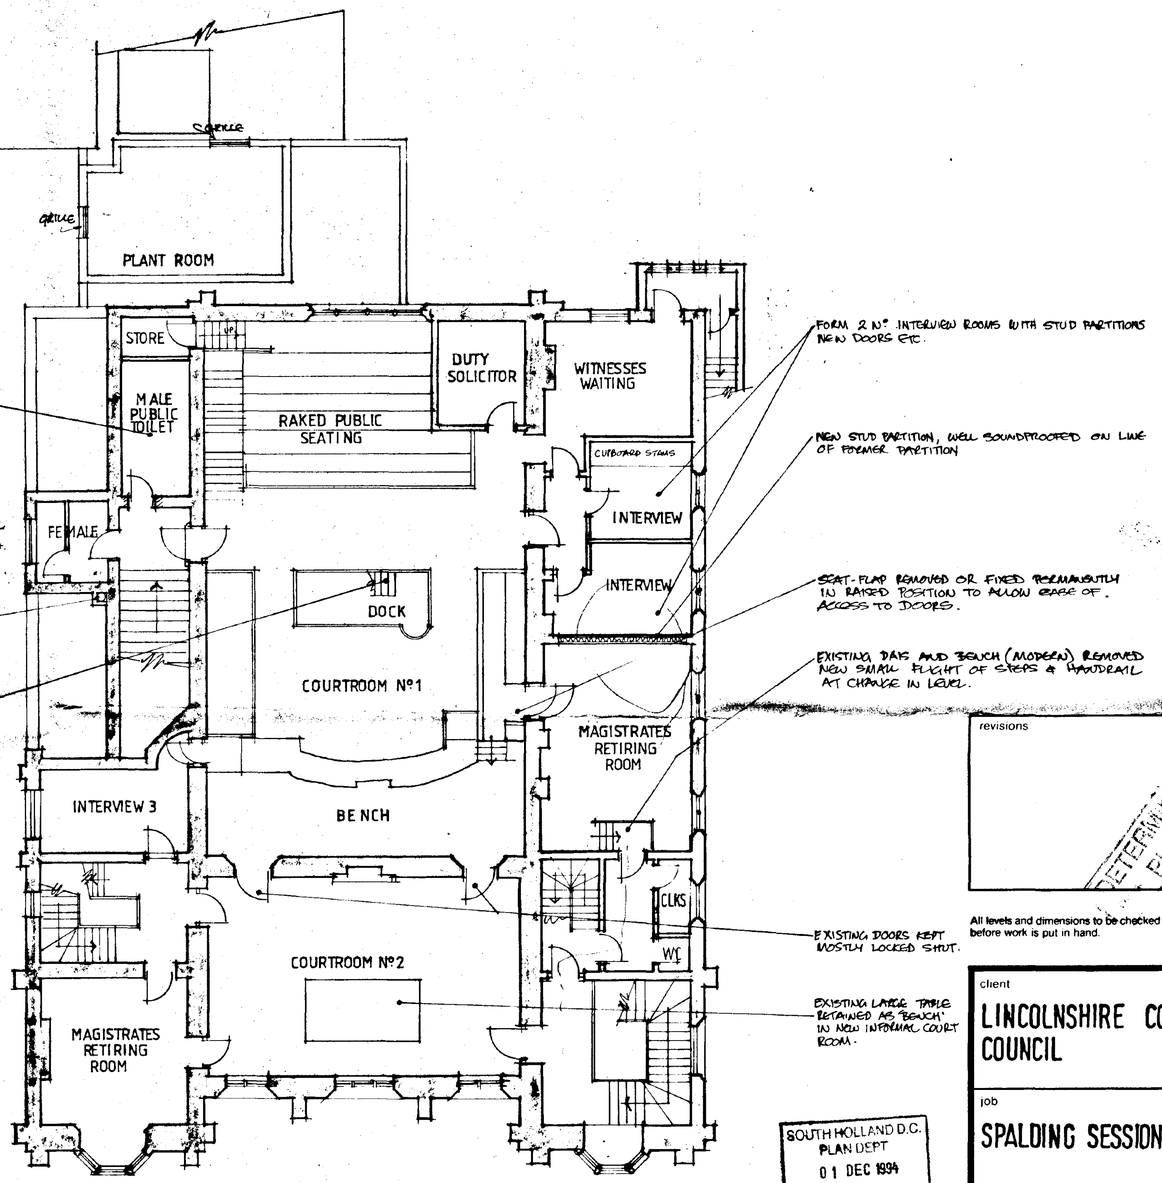

FIRST

FORM 2 Nº INTERVIEW ROOMS WITH STUD PARTITIONS NEW DOORS ETC.

NEW STUD PARTITION, WELL SOUNDPROOFED ON LINE OF FORMER PARTITION

SEAT-FLAP REMOVED OR FIXED PERMANENTLY IN RAISED POSITION TO ALLOW EASE OF ACCESS TO DOORS.

EXISTING DAIS AND BENCH (MODERN) REMOVED NEW SMALL FLIGHT OF STEPS & HANDRAIL AT CHANGE IN LEVEL.

EXISTING DOORS KEPT MOSTLY LOCKED SHUT.

EXISTING LARGE TABLE RETAINED AS 'BENCH' IN NEW INFORMAL COURT ROOM.

SOUTH HOLLAND D.C.
PLAN DEPT
01 DEC 1994
REF 1090/94

L.C.C.
21 OCT 1994
HIGHWAYS & PLANNING DEPARTMENT

revisions

DETERMINED PLAN

All levels and dimensions to be checked on site by general contractor before work is put in hand.

client
LINCOLNSHIRE COUNTY COUNCIL


job
SPALDING SESSIONS HOUSE

drawing
PLANS AS PROPOSED

D.B.LAWRENCE & ASSOCIATES
Architects and Surveyors
Cammack House 30 Handley Street
Sleaford NG34 7TQ. Tel. 302541 Fax. 413960

date	drawn	scale
OCT 94	BR	1:100

drawing no.
L 118 · 18

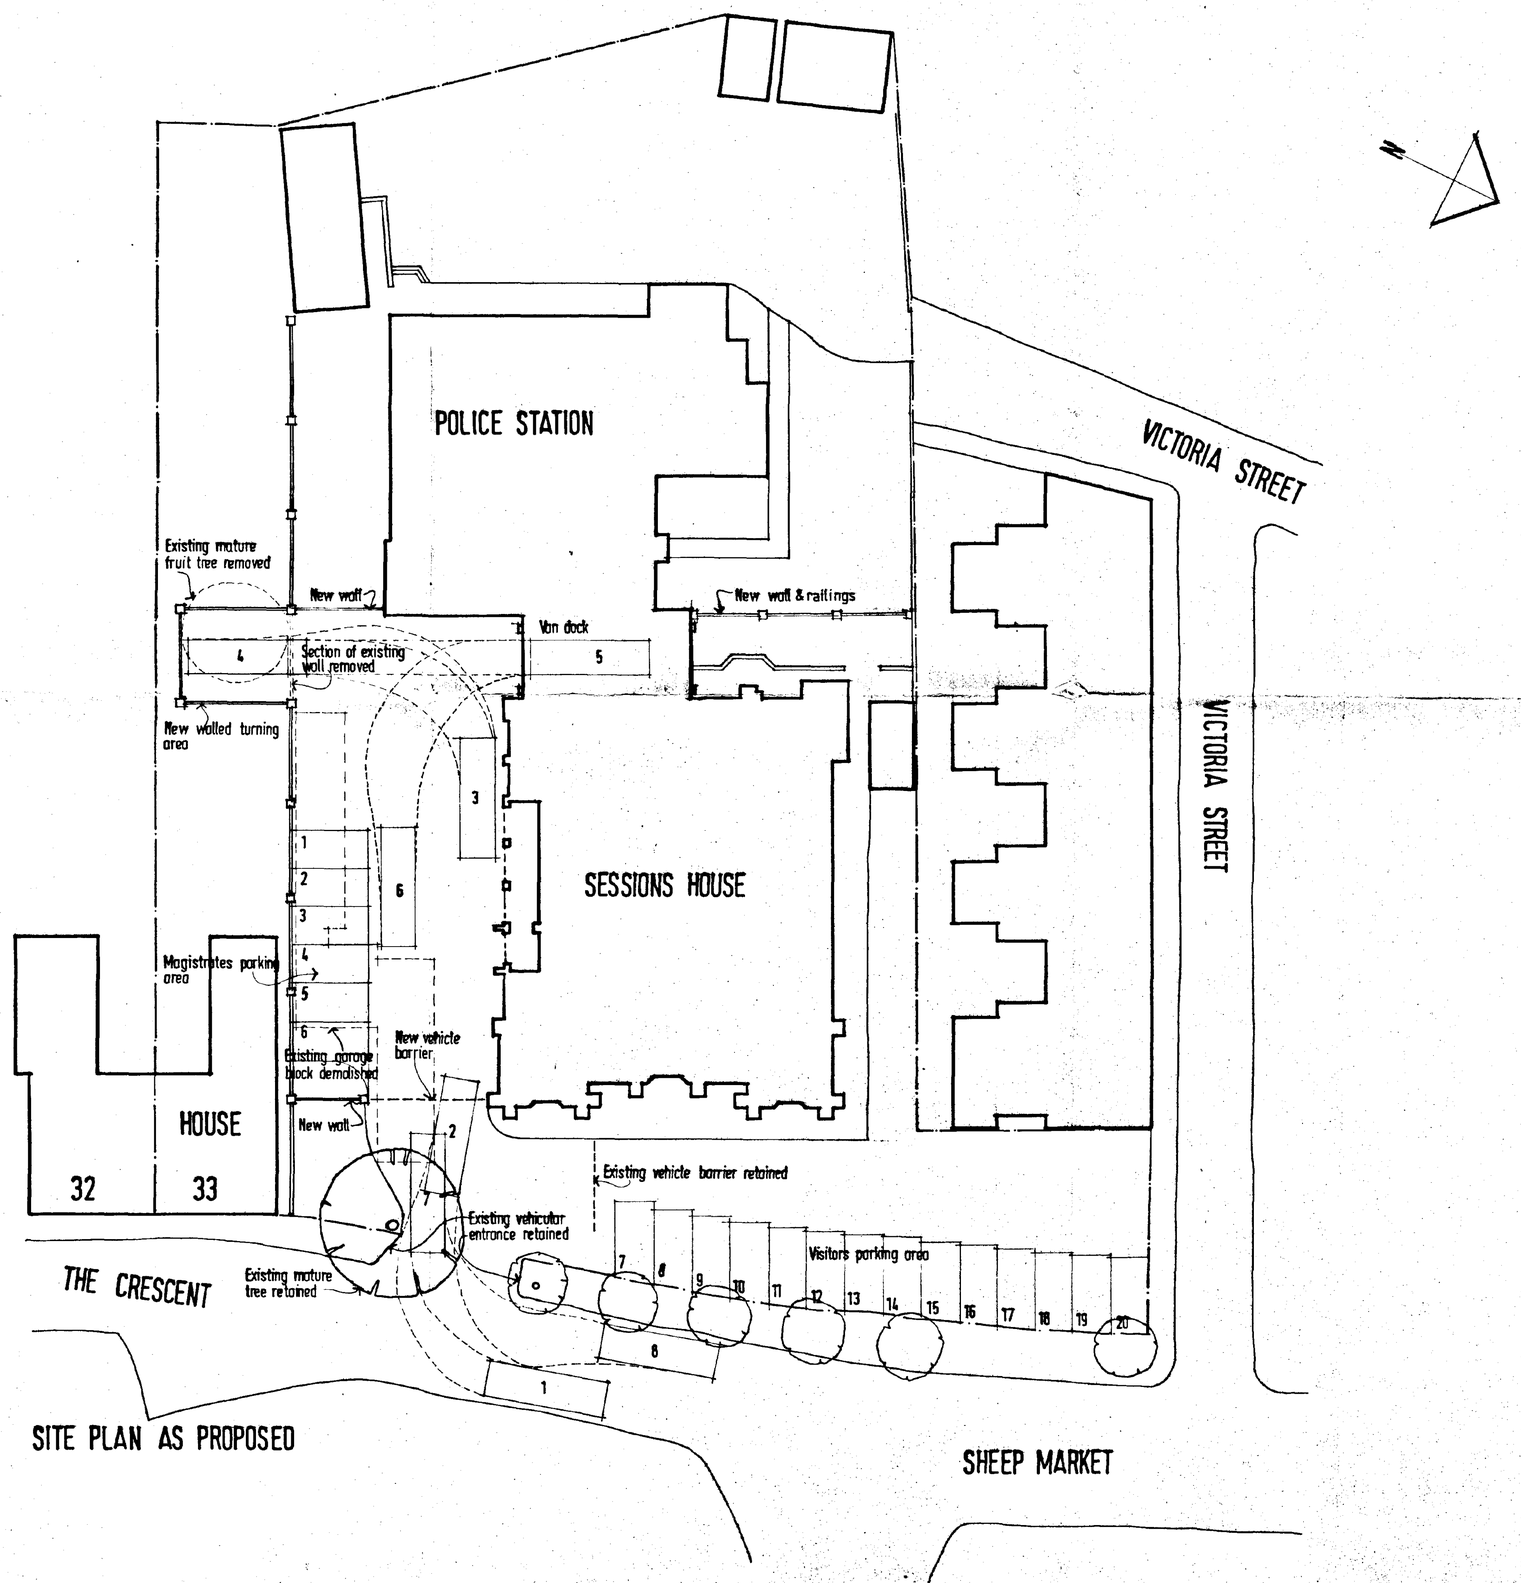

SITE PLAN AS PROPOSED

revisions

LETTER PLAN

All levels and dimensions to be checked on site by general contractor before work is put in hand.

SOUTH HOLLAND D.C.
PLAN DEPT
01 DEC 1994
REF 1090/94

client
LINCOLNSHIRE COUNTY COUNCIL


job
SPALDING MAGISTRATES COURT

drawing
PROPOSED SITE PLAN


D.B.LAWRENCE & ASSOCIATES
Architects and Surveyors
Cammack House 30 Handley Street
Sleaford NG34 7TQ. Tel. 302541 Fax. 413960

date	drawn	scale
OCT 94	BR	1:200

drawing no.
L118•19

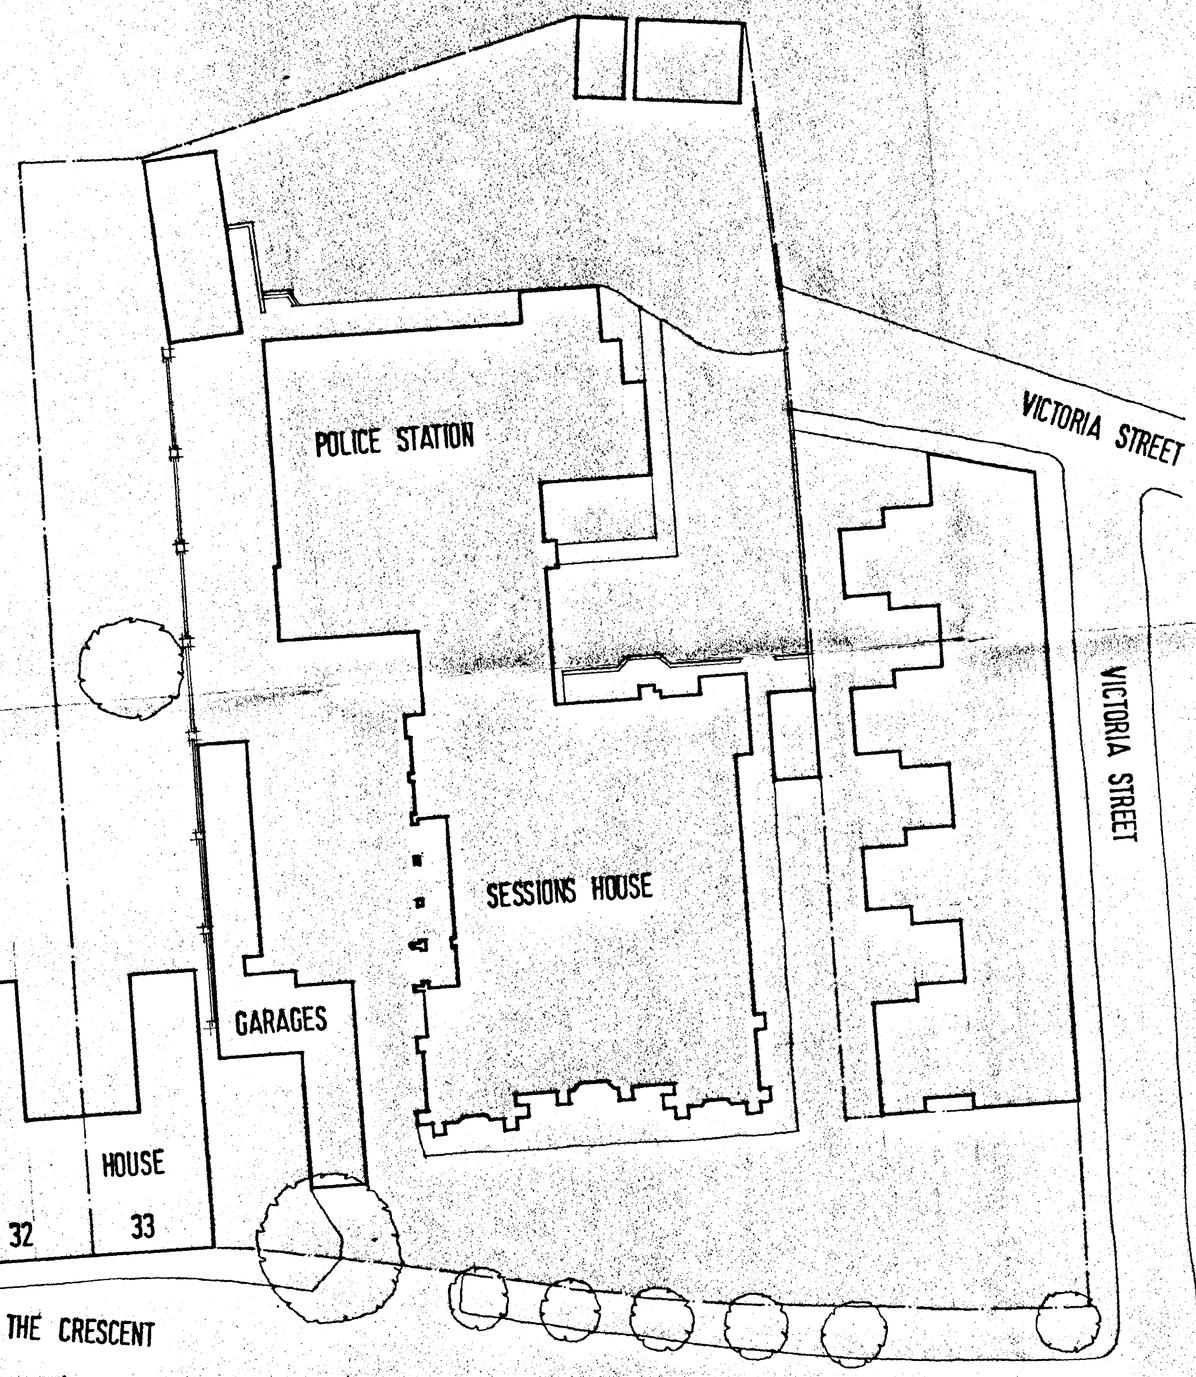

SITE PLAN AS EXISTING

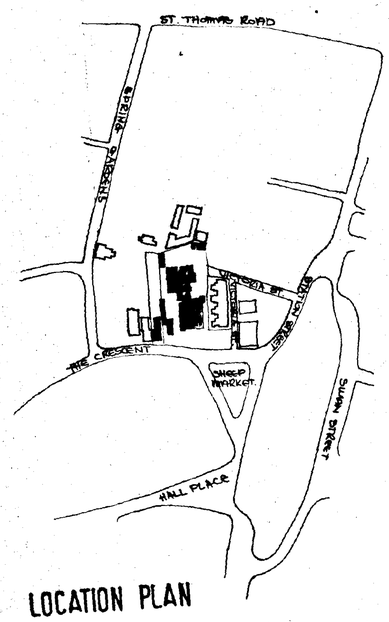

LOCATION PLAN

revisions

DETERMINED PLAN

All levels and dimensions to be checked on site by general contractor before work is put in hand.

SOUTH HOLLAND D.C.
PLAN DEPT
01 DEC 1994
REF 1090/94

client
LINCOLNSHIRE COUNTY COUNCIL


job
SPALDING MAGISTRATES COURT

drawing
EXISTING SITE PLAN
LOCATION PLAN


D.B.LAWRENCE & ASSOCIATES
Architects and Surveyors
Cammack House 30 Handley Street
Sleaford NG34 7TQ. Tel. 302541 Fax. 413960

date	drawn	scale
OCT 94	BR	1:200


drawing no.
L 118 - 20

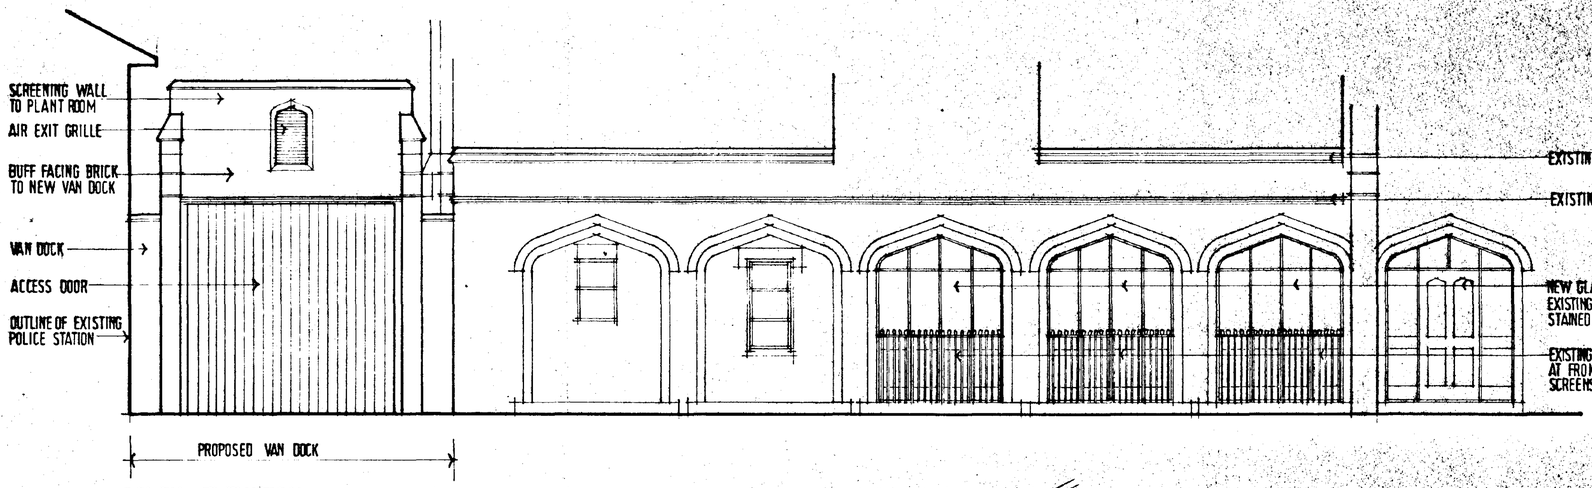


SOUTH ELEVATION

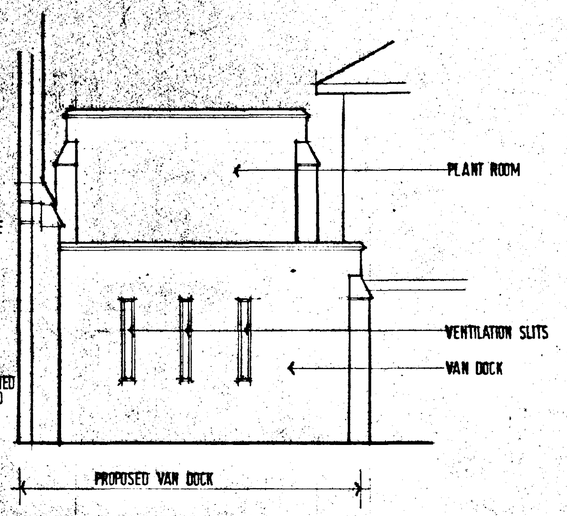


NORTH ELEVATION

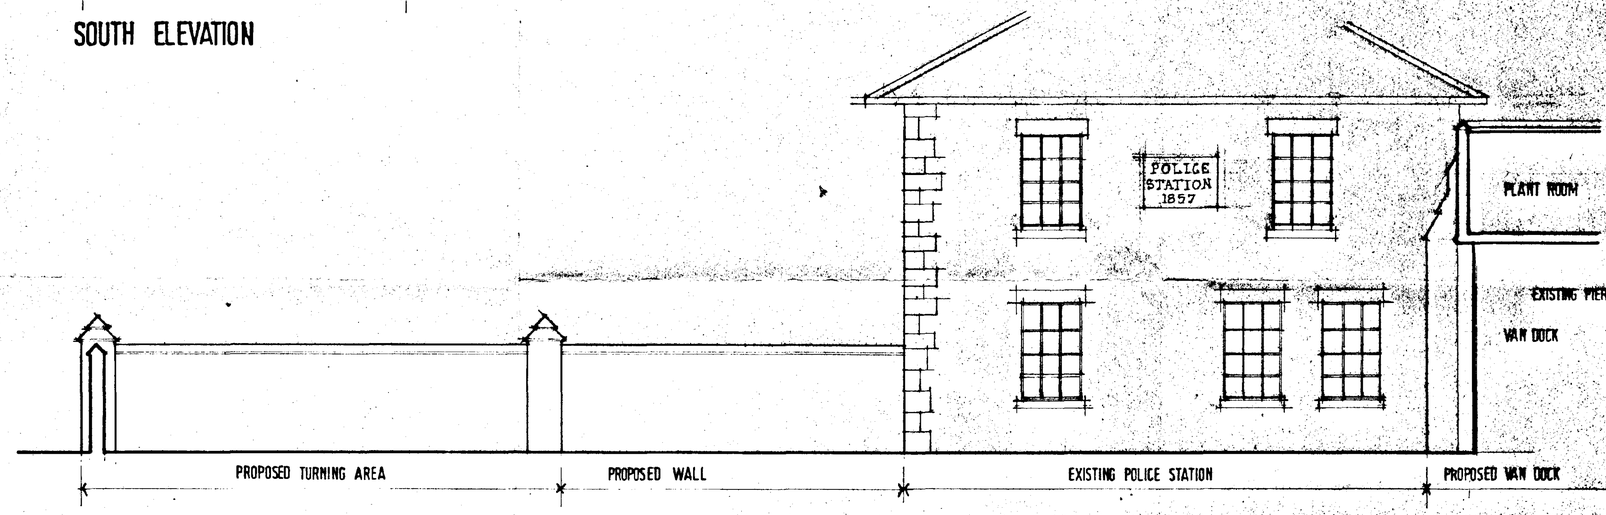

EAST ELEVATION

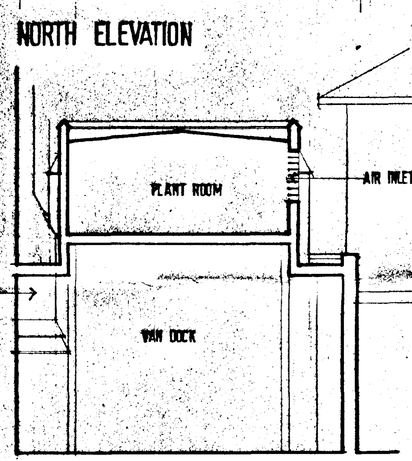

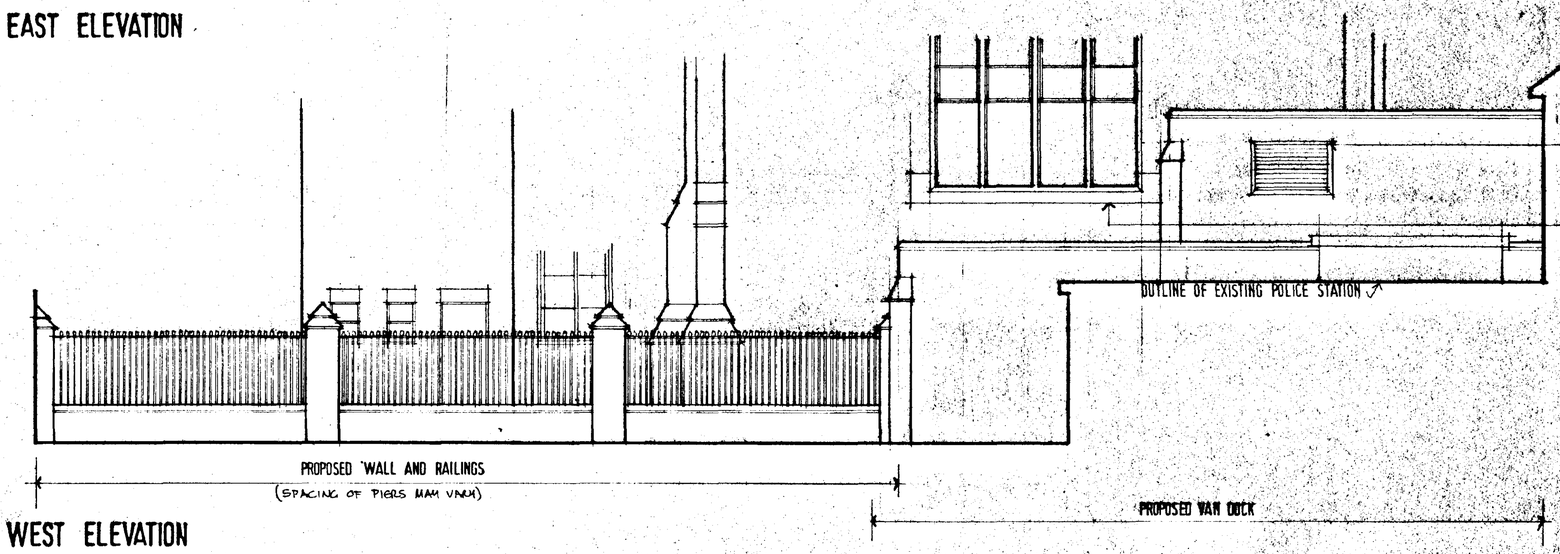

WEST ELEVATION

SOUTH HOLLAND D.C.
PLAN DEPT
01 DEC 1994
REF 1090/94

revisions

DETERMINED PLAN

All levels and dimensions to be checked on site by general contractor before work is put in hand.

client
LINCOLNSHIRE COUNTY COUNCIL

job
SPALDING MAGISTRATES COURT

drawing
ELEVATIONS

D.B.LAWRENCE & ASSOCIATES
Architects and Surveyors
Cammack House 30 Handley Street
Sleaford NG34 7TQ. Tel. 302541 Fax 413969

date OCT 94 draw BR 1:50

drawing no.
L 118 · 22



DETERMINED PLAN

All levels and dimensions to be checked on site by general contractor before work is put in hand

SOUTH HOLLAND D.C.
PLAN DEPT
01 DEC 1994
REF 1090/94

client
SPALDING SESSIONS HOUSE


job
ALTERATIONS

drawing
VIEW FROM SOUTH AS PROPOSED


D. B. LAWRENCE & ASSOCIATES
Architects and Surveyors
Cammack House 30 Handley Street
Sleaford. NG34 7TH. Tel. 302541

date	drawn	scale
OCT '93	J.L.A.	N.T.S.

drawing no.
L118-23

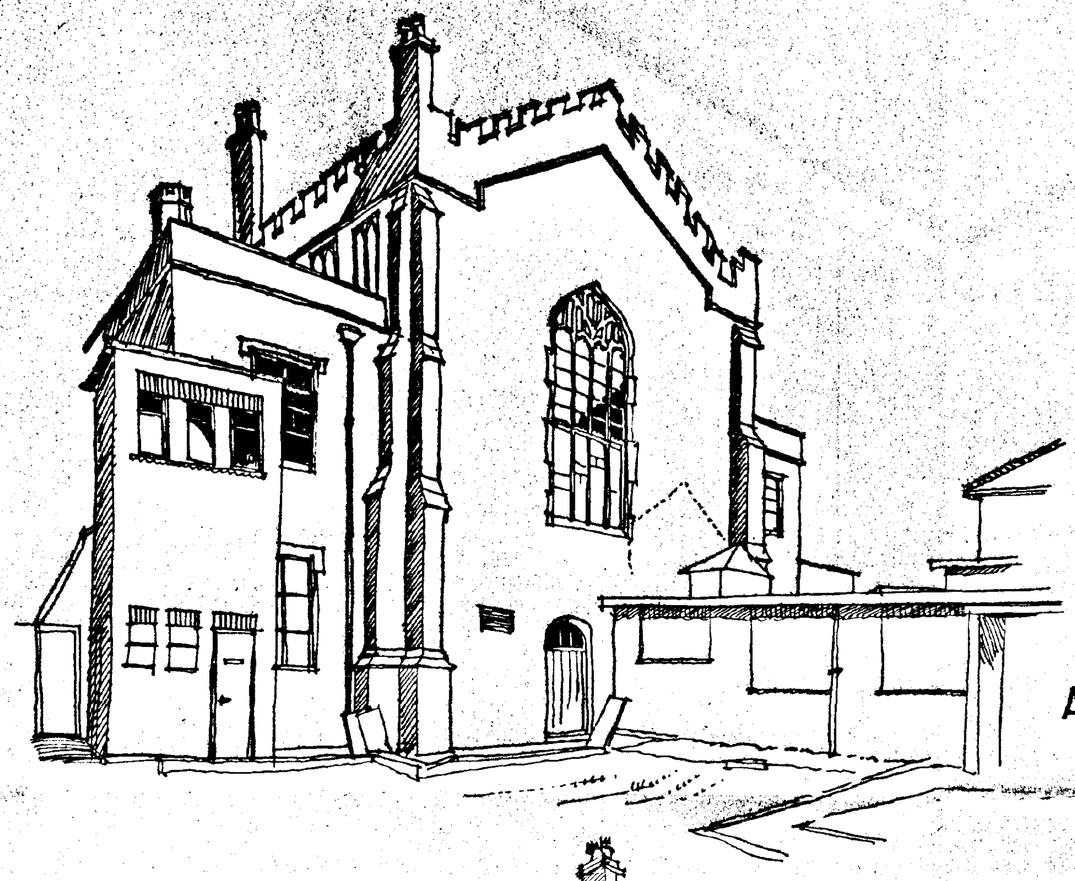

AS EXISTING

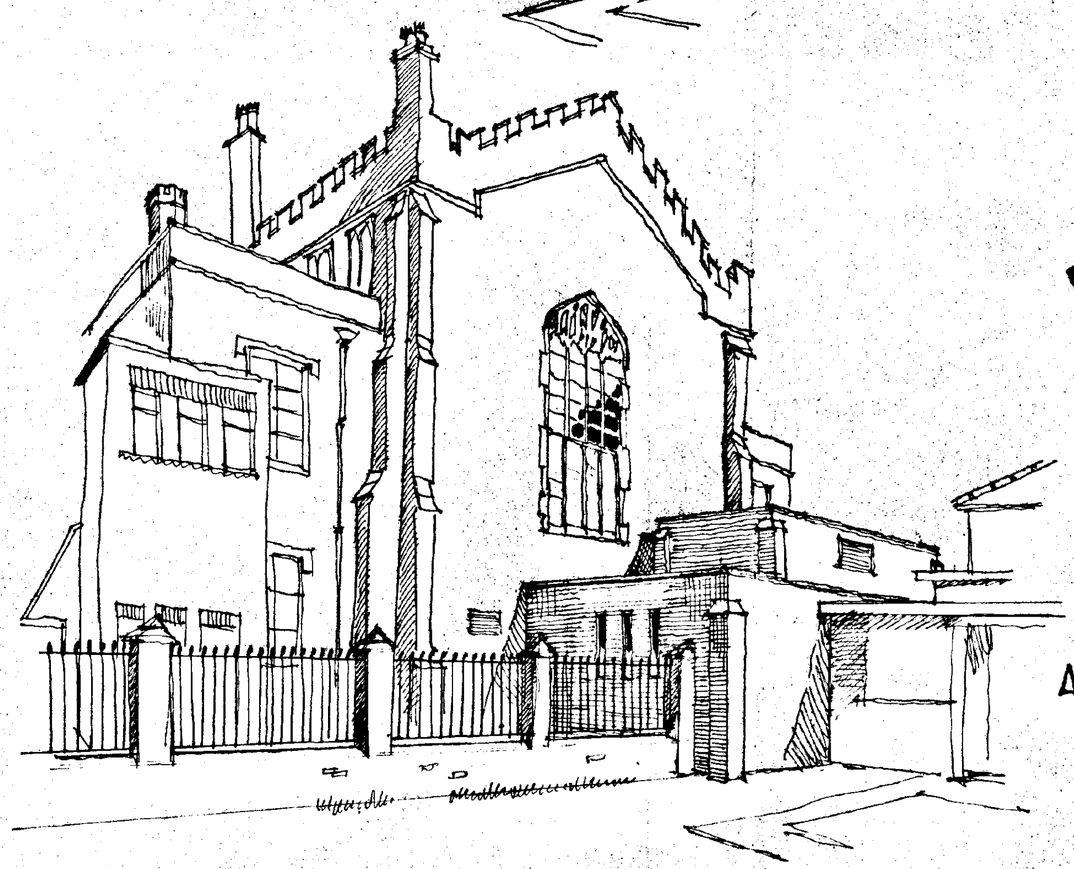

AS PROPOSED

SOUTH HOLLAND D.C.
PLAN DEPT
01 DEC 1994
REF 1090/94

DETERMINED
PLAN

revisions

All levels and dimensions to be checked on site by general contractor before work is put in hand.

client
LINCOLNSHIRE COUNTY COUNCIL

job
SPALDING SESSIONS HOUSE

drawing
VIEW FROM WEST

D.B.LAWRENCE & ASSOCIATES
Architects and Surveyors
Cammack House 30 Handley Street
Sleaford NG34 7TQ. Tel. 302541 Fax. 413960

date	drawn	checked	scale
OCT '94	J.L.A		N.T.S.

drawing no.
L118-24



revisions

All levels and dimensions to be checked on site by general contractor before work is put in hand.

client
LINCOLNSHIRE COUNTY COUNCIL

job
SPALDING SESSIONS HOUSE ALTERATIONS

drawing
VIEW FROM SHEEPMARKET AS PROPOSED


D.B.LAWRENCE & ASSOCIATES
Architects and Surveyors
Cammack House 30 Handley Street
Sleaford NG34 7TQ. Tel. 302541 Fax. 413960

date	drawn	checked	scale
OCT '94	J.L.A.		N.T.S.

drawing no.
L118·021

SOUTH HOLLAND D.C.
PLAN DEPT
01 DEC 1994
REF 1090/94

L.C.C.
21 OCT 1994
HIGHWAYS & PLANNING DEPARTMENT

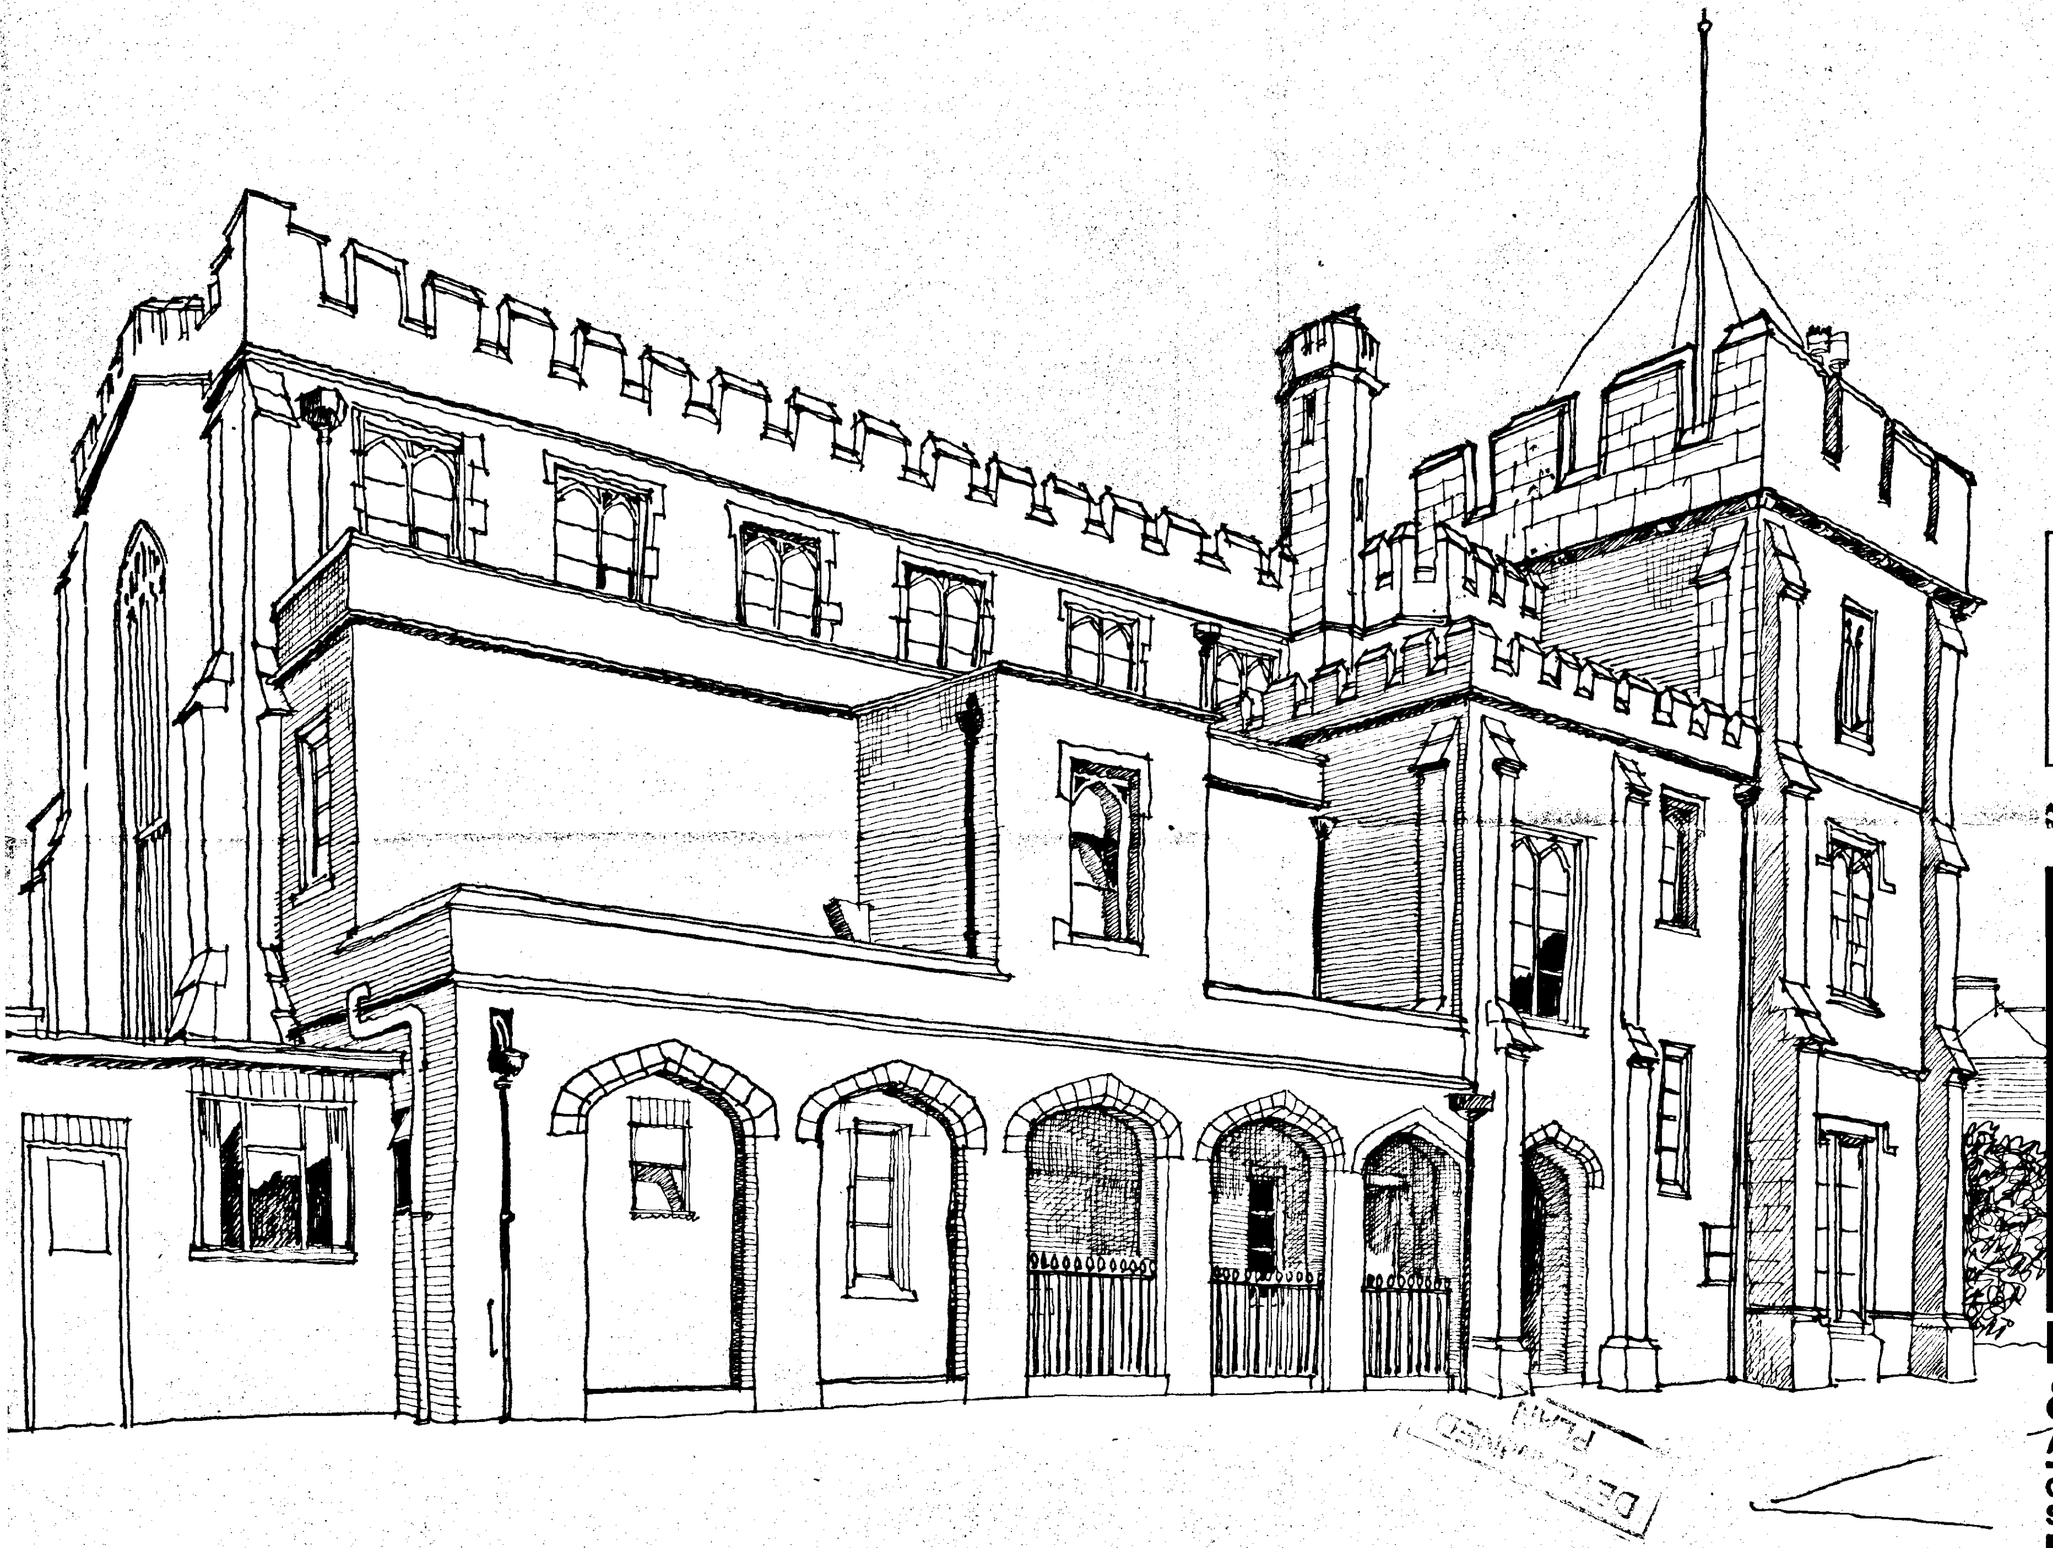

revisions

All levels and dimensions to be checked on site by general contractor before work is put in hand

client
SPALDING SESSIONS HOUSE

job
ALTERATIONS


drawing
VIEW FROM SOUTH AS EXISTING

D. B. LAWRENCE & ASSOCIATES
Architects and Surveyors
Cammack House 30 Handley Street
Sleaford. NG34 7TH. Tel. 302541


date	drawn	scale
OCT '93	J.L.A.	N.T.S.

drawing no.
L118-06

SOUTH HOLLAND D.C.
PLAN DEPT
01 DEC 1994
REF 1090/94

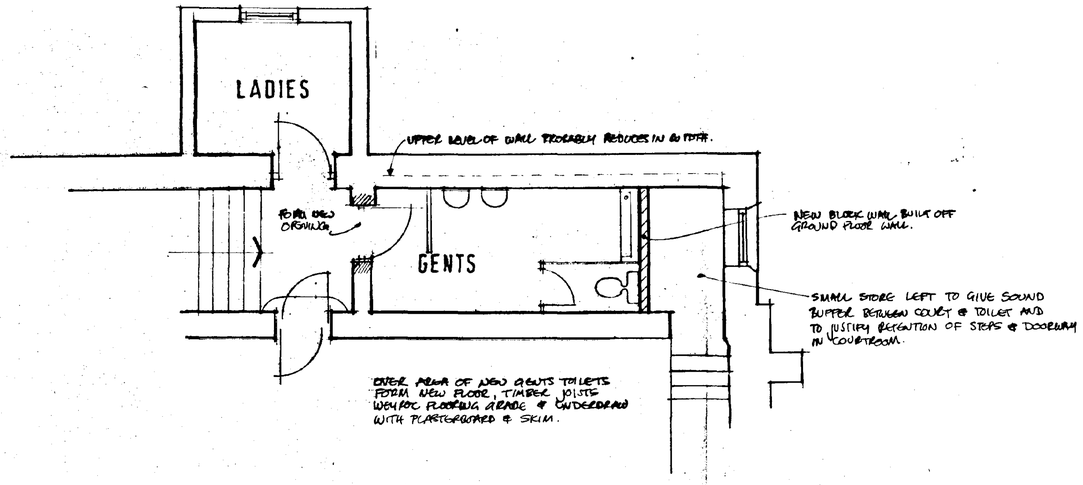

Part - Plan
First floor over advocates + interview

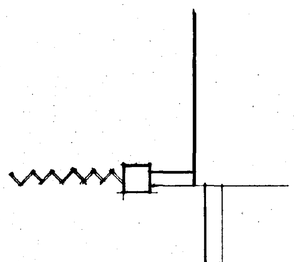

Doors - wooden?
New hardwork not blocks

Ground Floor Layout

revisions
A OCT '93 ARCADE CLOSED OFF. NOTE RE ELECTRICS ADDED TO KITCHEN. CARETAKER CHANGED TO UTILITY. DOOR ADDED TO BOTTOM OF STAIRS. FLUE POSITION ADDED. JLA
B. DEC '93 REDRAWN. ADVOCATES & INTERVIEW AREA REFASHIONED. EXTG STAIRS ADDED. PORCH ADDED. PART-PLAN FIRST FLOOR ADDED. IM.
C. JAN '94 W.R.V.S. KITCHEN & HATCH OMITTED. CARETAKER'S STORE ADDED. NOTE RE INCREASING OPENINGS TO CELL DOORS IN CELLS 2 & 3 OMITTED. IM.
D OCT '94. VAN INTEG. ADDED & RATION OF CHANGE. JLA

All levels and dimensions to be checked on site by general contractor before work is put in hand.

SCUNTHORPE AND D.C. PLAN DEPT 01 DEC 1994 REF 1090/94

L.C.C. 21 OCT 1994 HIGHWAYS & PLANNING DEPARTMENT

client
Lincolnshire County Council
DETERMINATION PLAN


job
Spalding Magistrates Courts

drawing
Scheme Proposals Custody Area


D.B.LAWRENCE & ASSOCIATES
Architects and Surveyors
Cammack House 30 Handley Street
Sleaford NG34 7TQ. Tel. 302541 Fax. 413960

date	drawn	scale
DEC '93	IM.	1:50

drawing no.
L118 · 040

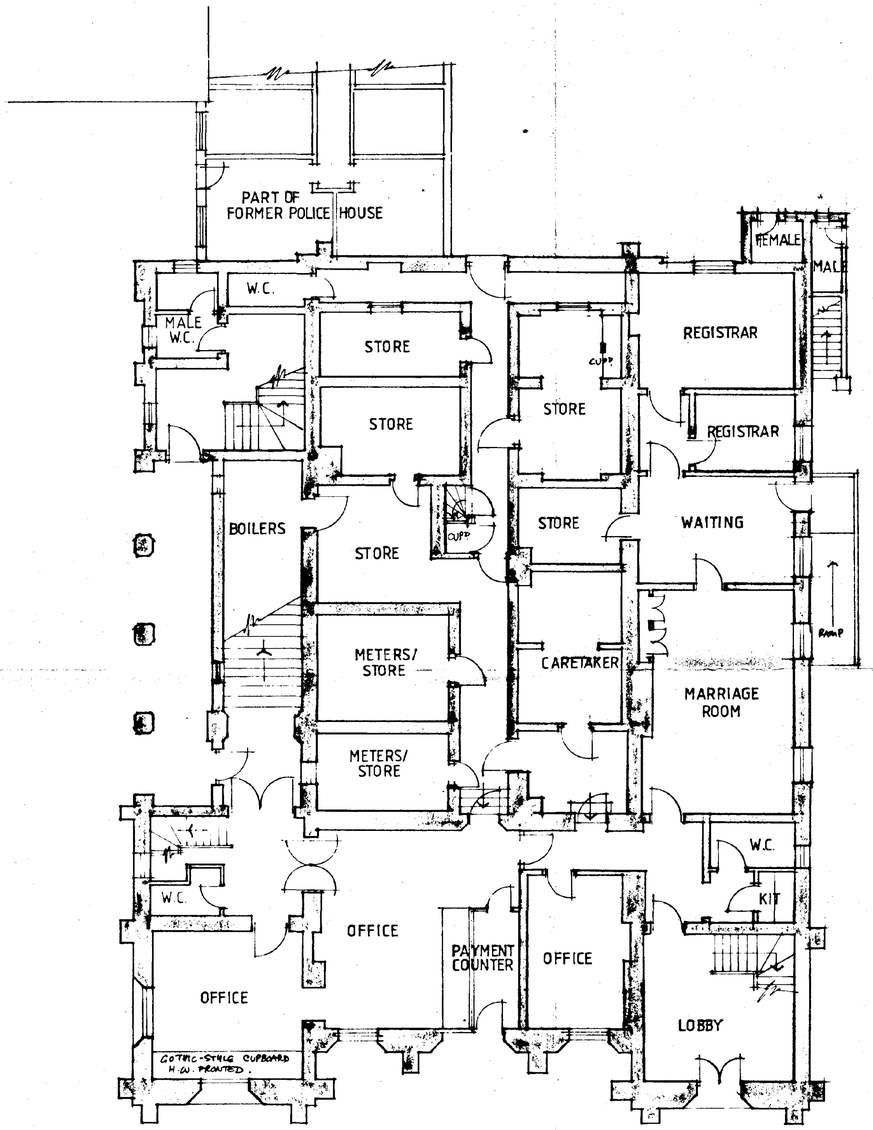

GROUND

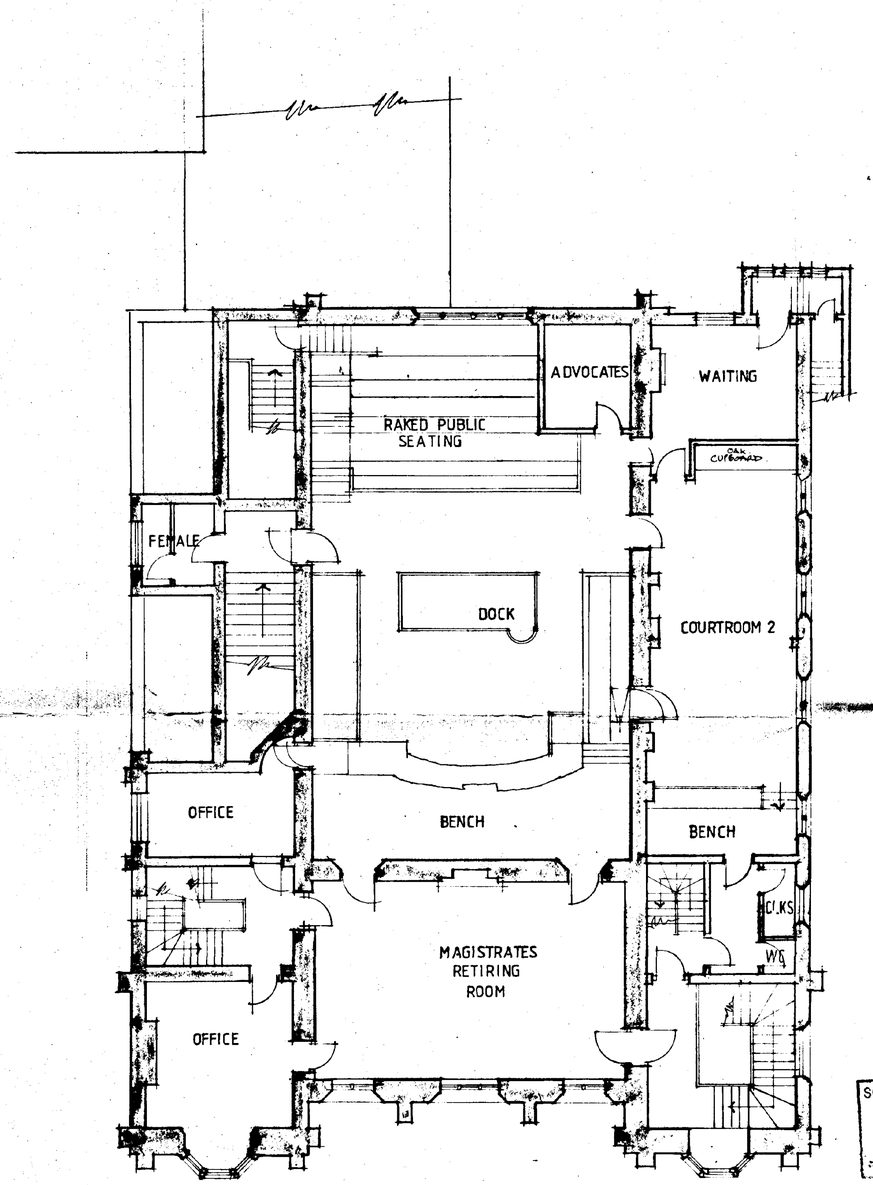

FIRST

SOUTH HOLLAND D.C.
PLAN DEPT
01 DEC 1994
REF 1090/94

L.C.C.
21 OCT 1994
HIGHWAYS & PLANNING DEPARTMENT

revisions

DETERMINED PLAN

All levels and dimensions to be checked on site by general contractor before work is put in hand.

client
LINCOLNSHIRE COUNTY COUNCIL.

job
SPALDING SESSIONS HOUSE

drawing
PLANS AS EXISTING

D.B.LAWRENCE & ASSOCIATES
Architects and Surveyors
Cammack House 30 Handley Street
Sleaford NG34 7TQ. Tel. 302541 Fax. 413960

date	drawn	scale
OCT '94	J.L.A	1:100

drawing no.
L118 • 17