
© McLINTOCK

The material contained in this plot has been reproduced from Ordnance Survey digital map data with the permission of the Controller of Her Majesty's Stationery Office.
©Crown copyright. 1:500
OS License no : LA079413

SOUTH HOLLAND DISTRICT COUNCIL
HOUSING AND PLANNING SERVICES DEPARTMENT
Council Offices,
Priory Road,
Spalding,
Lincolnshire,
PE11 2XE
Telephone: (01775) 761161
Fax: (01775) 710772






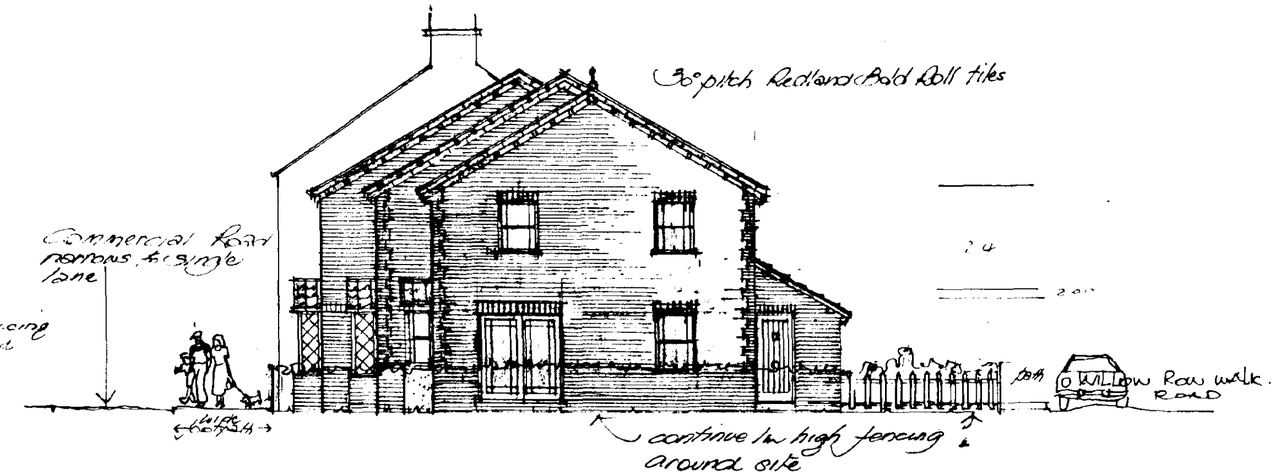

N°1. WILLOW VIEW COTTAGE · N°2. WHITE COTTAGE · N°3. RIVERSIDE COTTAGE ·


FRONT ELEVATION to COMMERCIAL ROAD · north-west

END ELEVATION · south-west

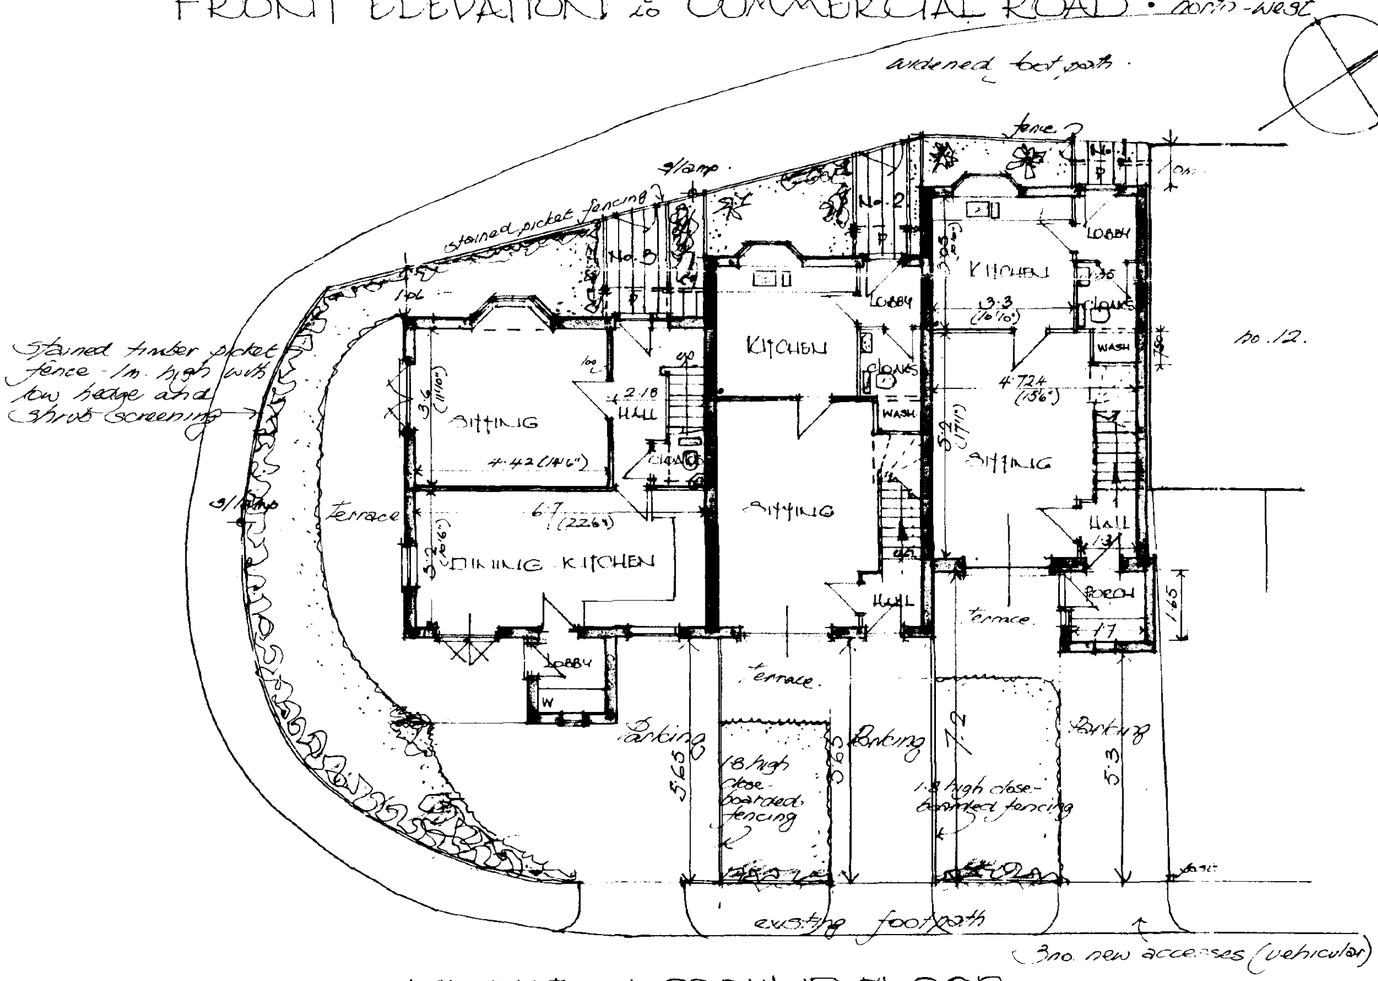

LAYOUT of GROUND FLOOR

Willow Row

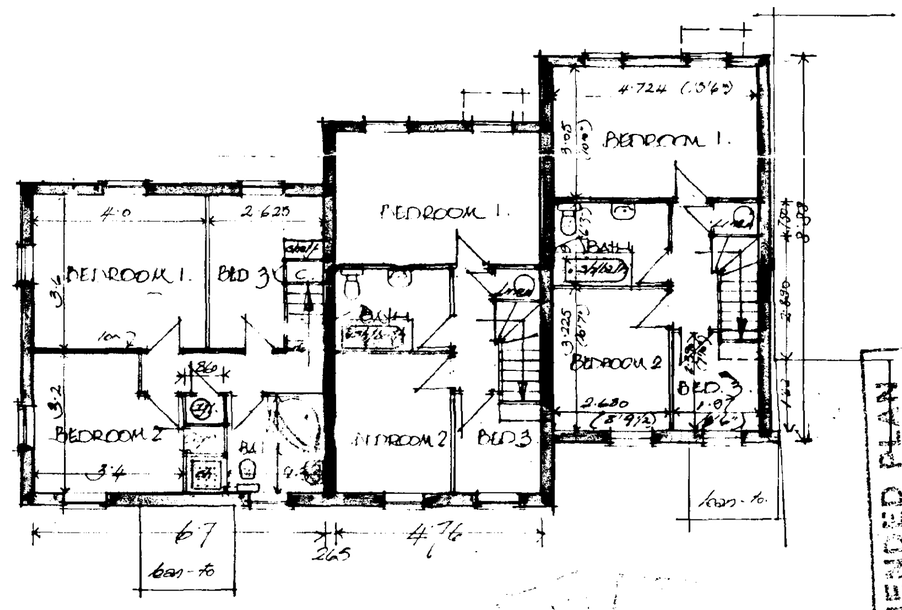

FIRST FLOOR

DEVELOPMENT of derelict land COMMERCIAL RD. SPALDING for COLEMAN BUILDERS


Drawing no: 3/131/4A

Scale 1:50

Mary E. Cresswell M.B.I.A.T
Horseshoe Bridge
Spalding
Lincolnshire PE11 3YA
Telephone (01775) 72 36 56



REAR ELEVATION to WILLOW ROW - South-east

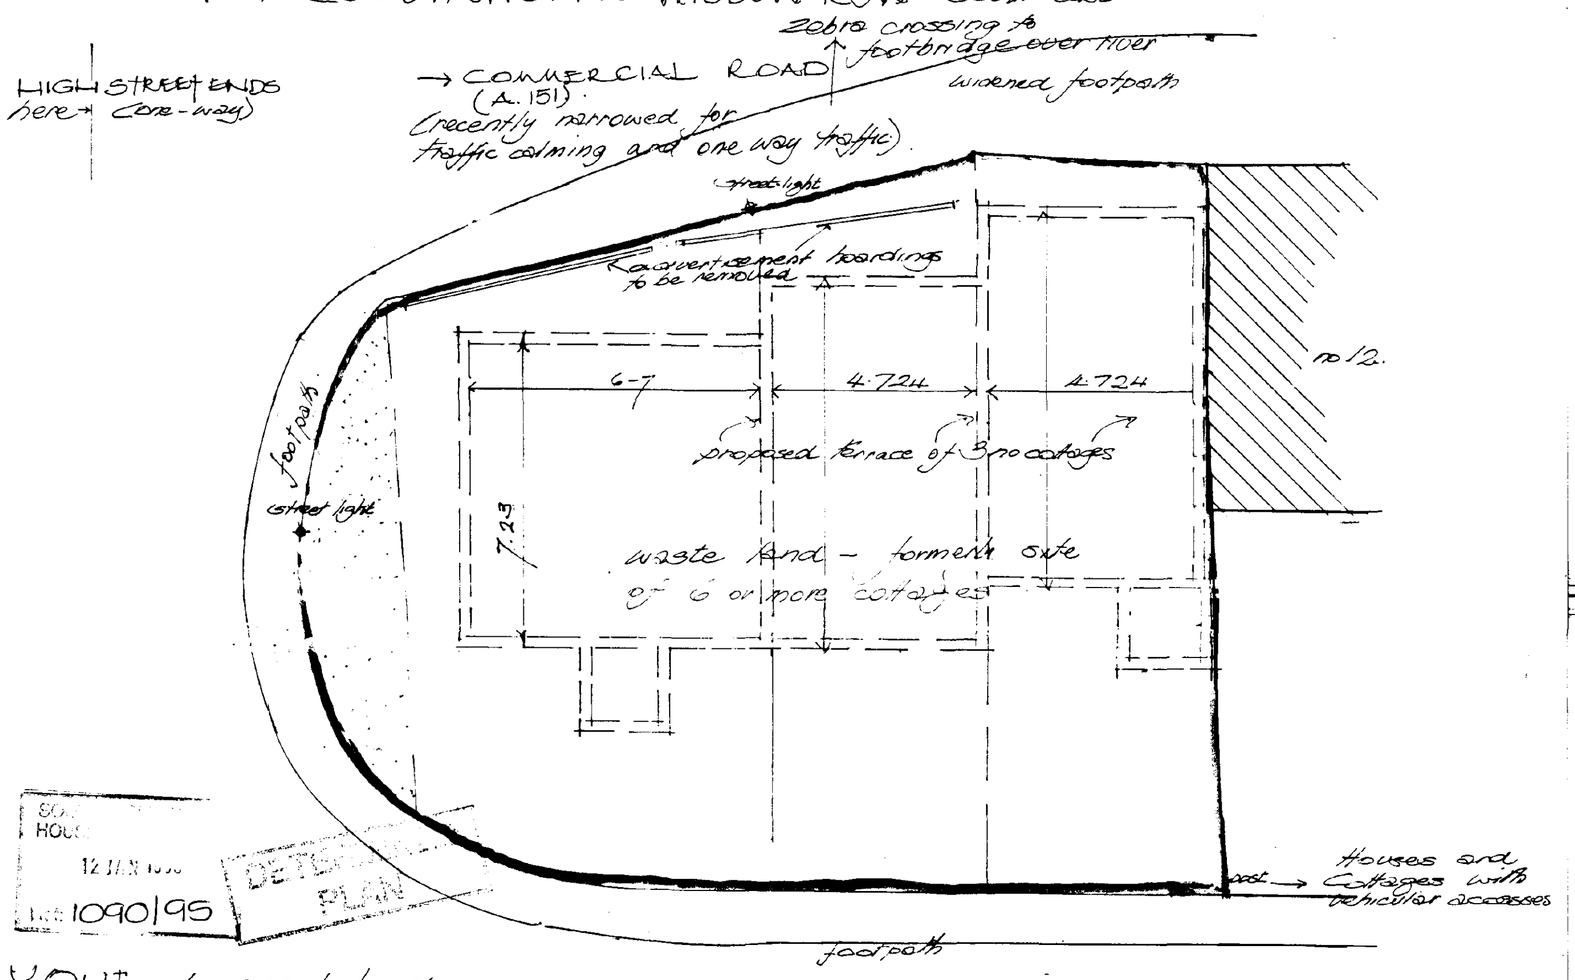


AMENDED PLAN
Ref.

SOUTH HOLLAND DISTRICT COUNCIL
12 JAN 1996
Ref. 1090/95
DETAILED PLAN

LAYOUT of vacant land
COMMERCIAL ROAD &
WILLOW ROW frontages.
Scale : 1:100

WILLOW ROW

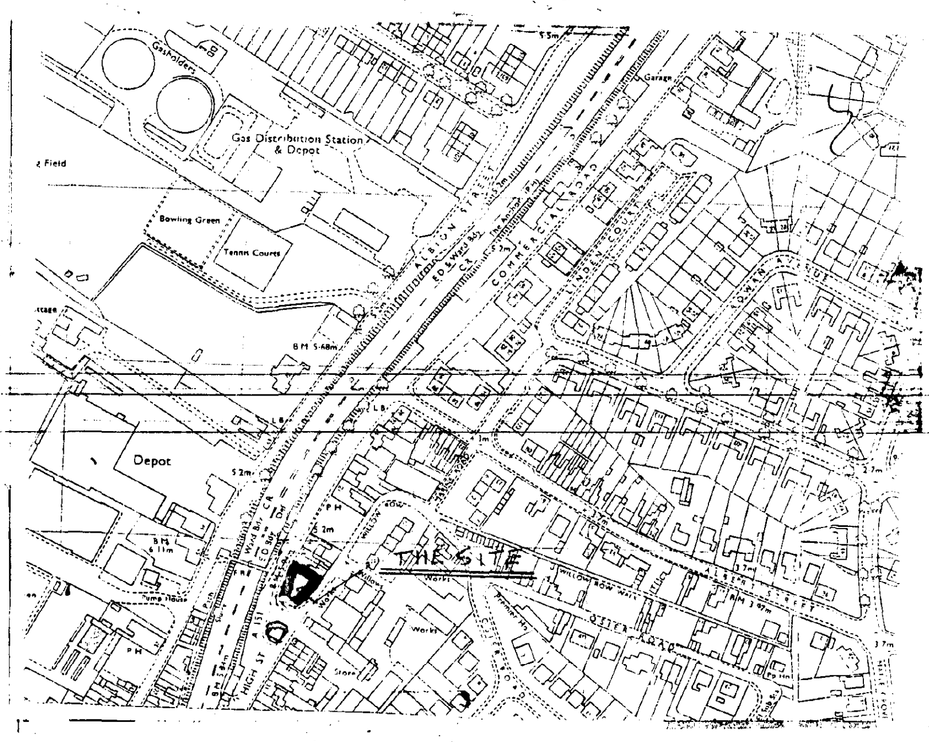

LOCATION PLAN
SPALDING
Scale : 1:2500.

PROPOSED 3no. DWELLINGS

with parking/garage space
COMMERCIAL ROAD SPALDING
for COLEMAN BUILDERS.

Mary E Cresswell M.B.I.A.T.
Horseshoe Bridge
Spalding
Lincolnshire PE11 3JA
Telephone 0775 72 36 56

Drawing no: 8/131/3 & 8
Date : 10th November 1995.
26 November 1995