



East

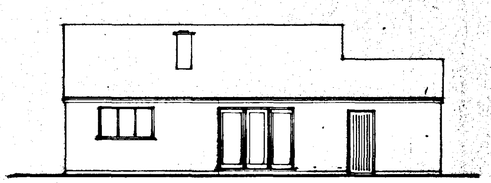

South

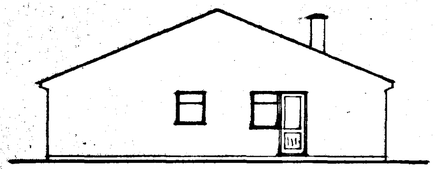


West


Marley Modern double roman tile - Old English Dark Red.


Hanson Facing bricks Village Honey Blend.

P.V.C. double glazed windows and doors.

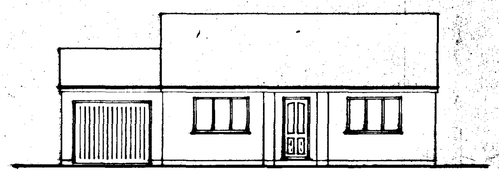


North (front)

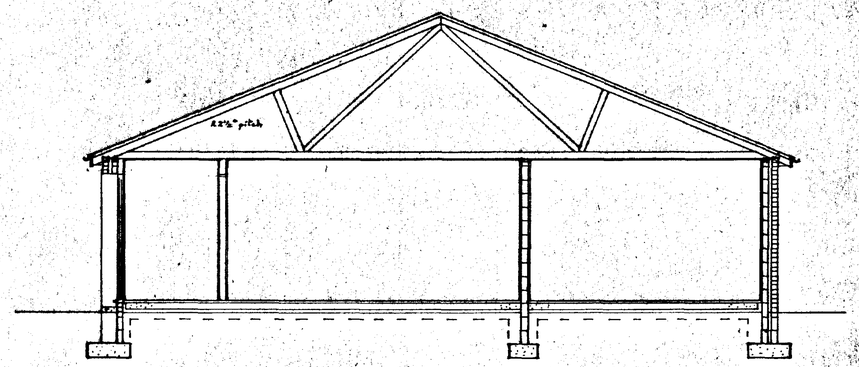


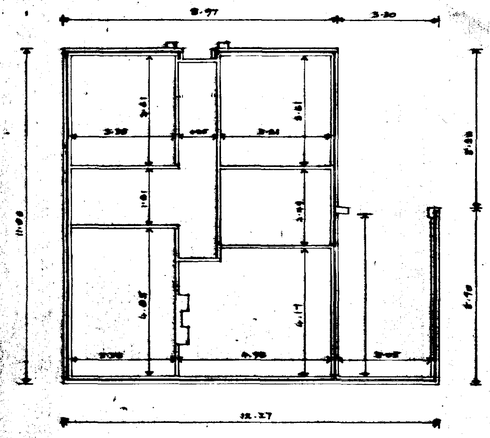


Foundation

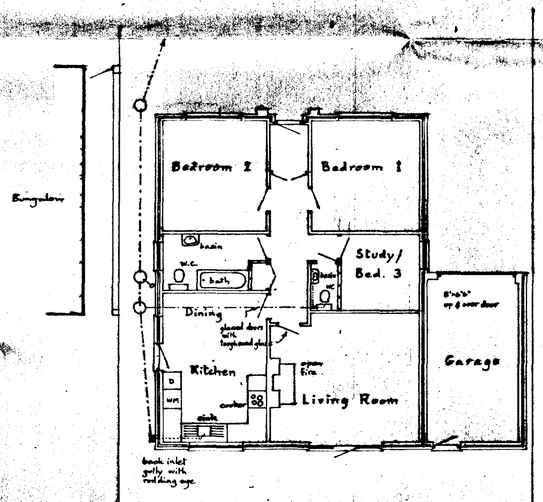

Floor Plan

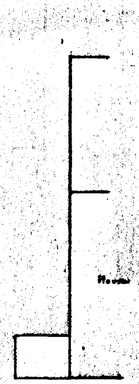

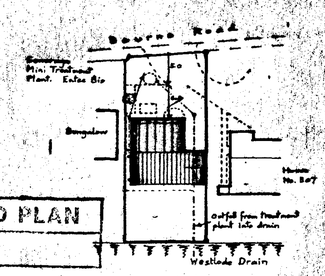

AMENDED PLAN

Ref.

SOUTH HOLLAND DC
HOUSING & PLANNING
17 NOV 1998
Ref: 1090/98

Site Layout
scale 1:500

DETERMINED PLAN

Bungalow and Garage
307a, Bourne Road, PODE HOLE, Spalding.

Kevady Construction Limited.

Written dimensions to be used in preference to scaled, and all measurements to be verified by checking on site.	Scale 1:100 & 1:50
Local Authority Ref. Planning	Drawing No. 981116
Building Regulations	Date Nov. 1998

A. ROFFE
BUILDING DESIGN & PLANS
1, Green Lane,
SPALDING, Lincs. PE11 2YB
Tel: 01775-723 680

SUMMITT
2141 4967