




ELEVATIONS TO INDICATE EXTENT OF PREVIOUS LEAN-TO ACCOMMODATION

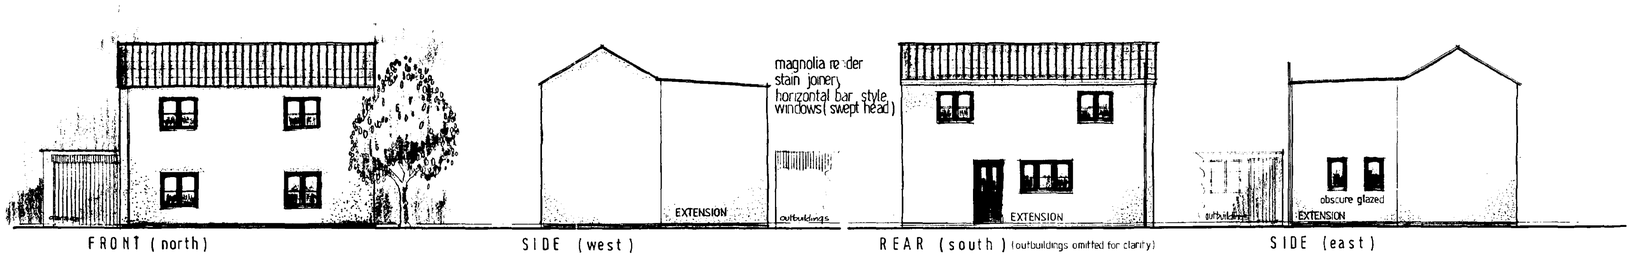


ELEVATIONS AS PROPOSED 1:100 scale

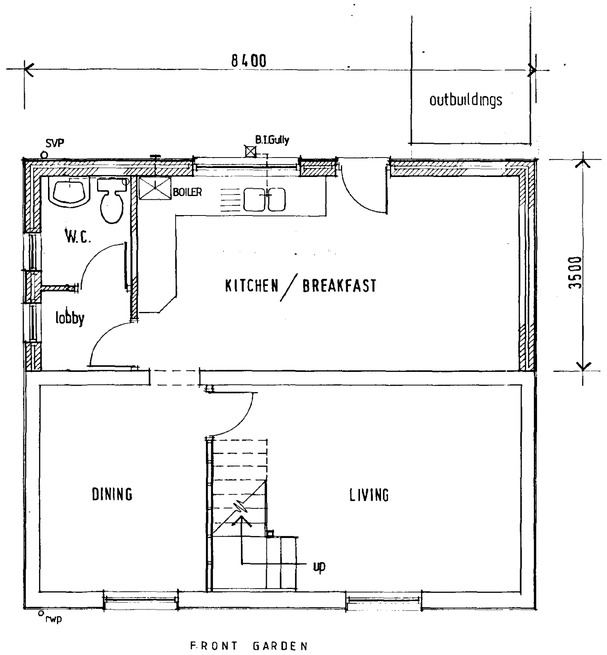


GROUND FLOOR 1:50

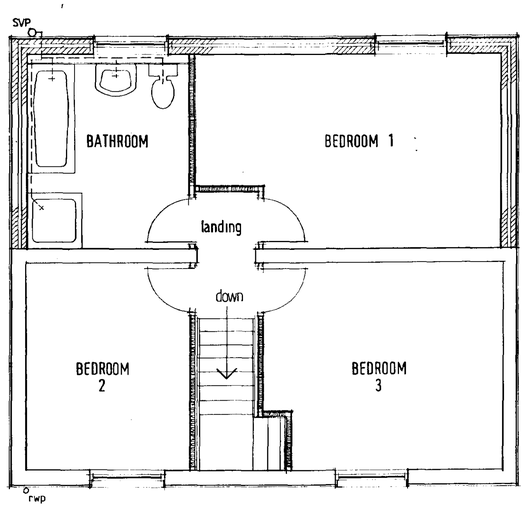

FIRST FLOOR 1:50

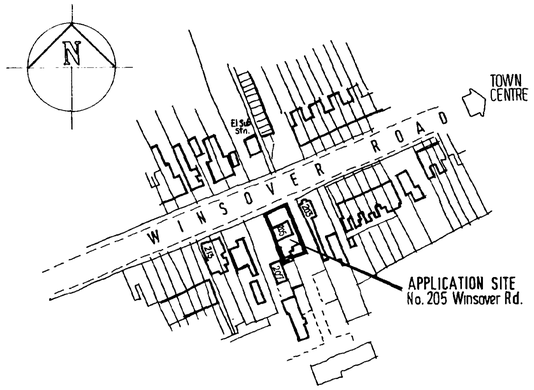

LOCATION PLAN 1:1250

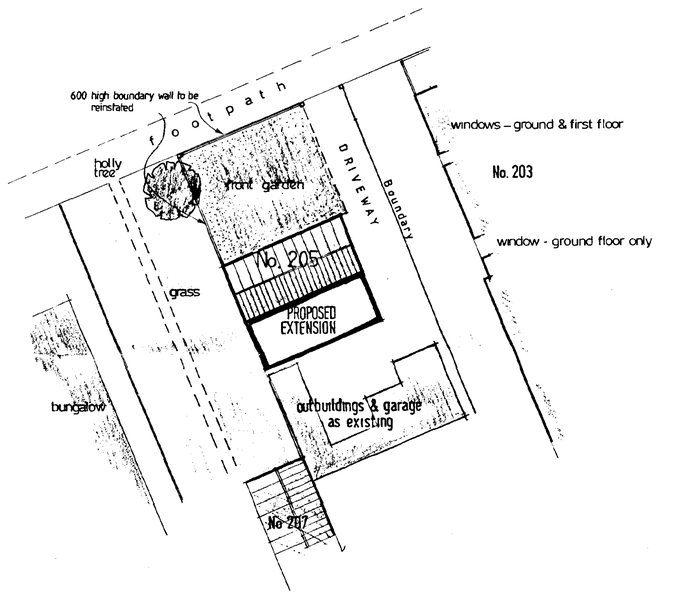

Site layout 1:200 scale

SOUTH HOLLAND DC
HOUSING & PLANNING
13 OCT 1997
Ref: 1091/97.

DETERMINED PLAN

Moulton Design
Planning & Architecture
63 East Cob Gate, Moulton, Lincolnshire PE12 6QJ
Tel / Fax 01406 370081 Principal : Alan J. Finch

REFURBISHMENT & EXTENSION
205 WINSOVER ROAD
SPALDING

for Mr. & Mrs T. Riesner

LOCATION & SITE PLAN
FLOOR LAYOUTS
ELEVATIONS

scales as indicated date oct. 1997

drawn *alan j. finch* drg. no. **970905 / 01**