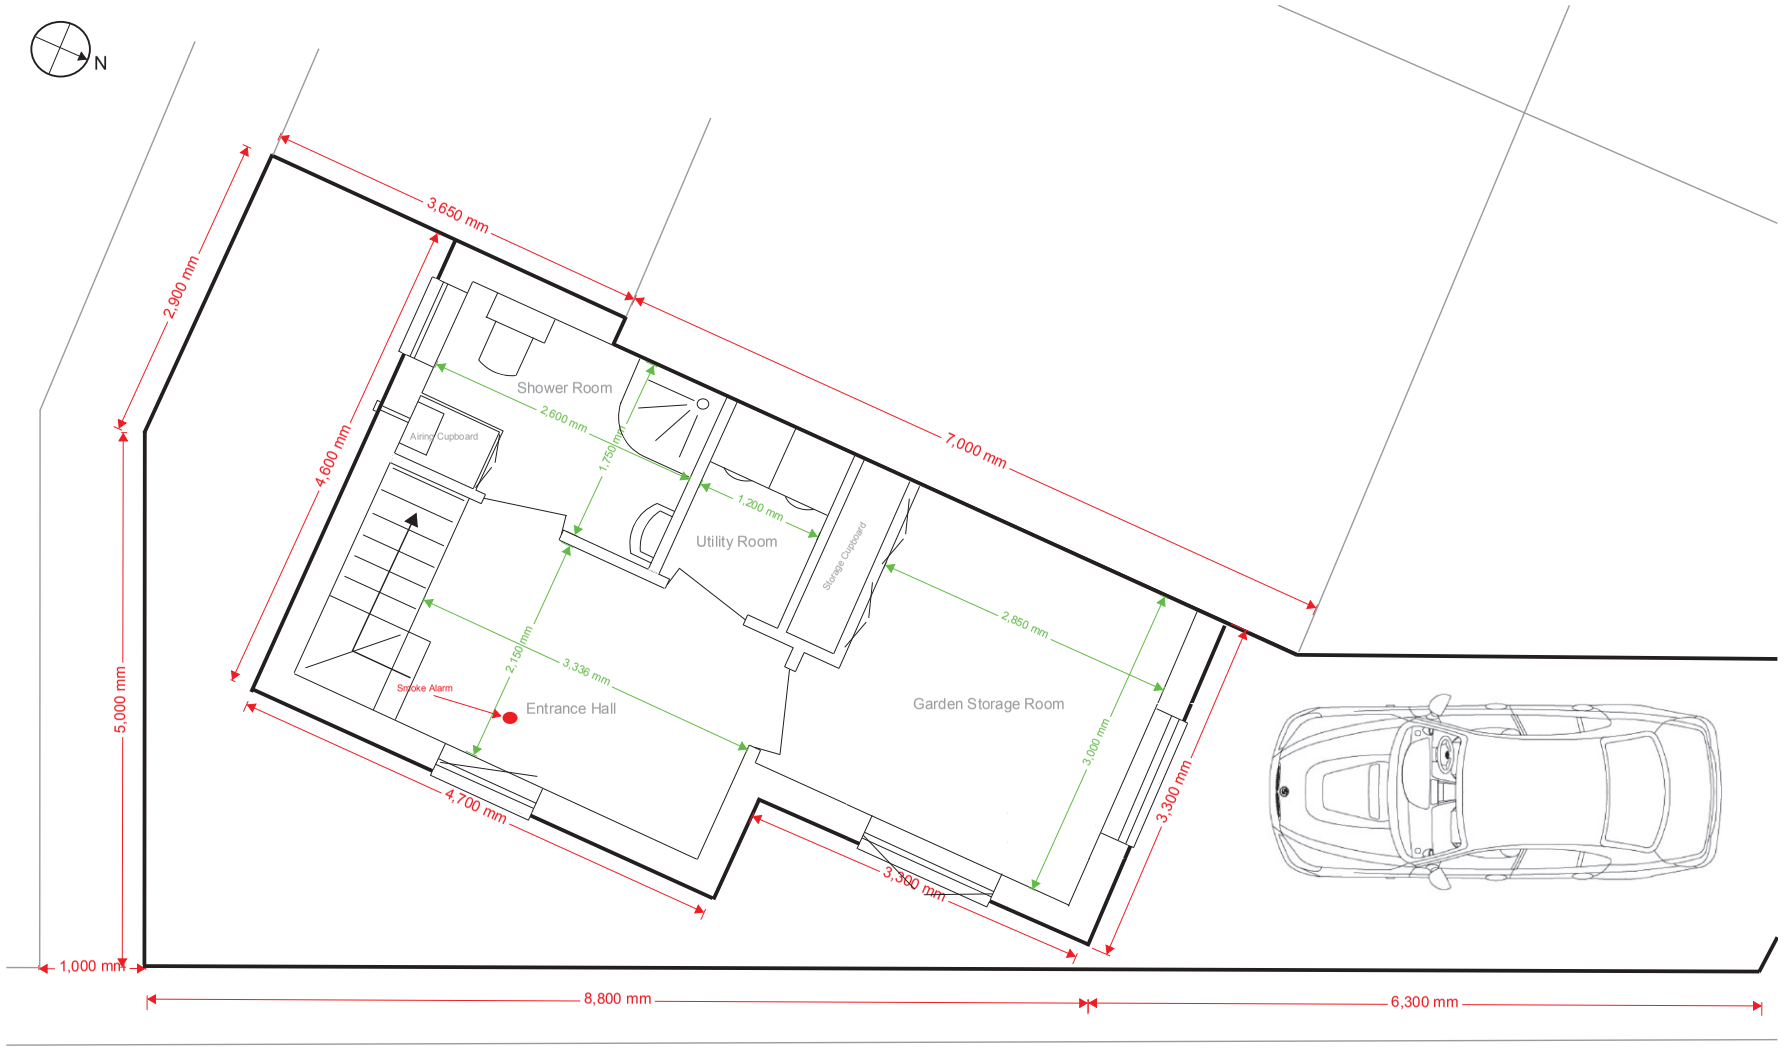


Proposed: New Affordable Home
Stennett Avenue, Spalding
Mr S Clark
Date: Oct 2018
Drawing 02

Ground Floor Plan
Scale 1:50 @ A3