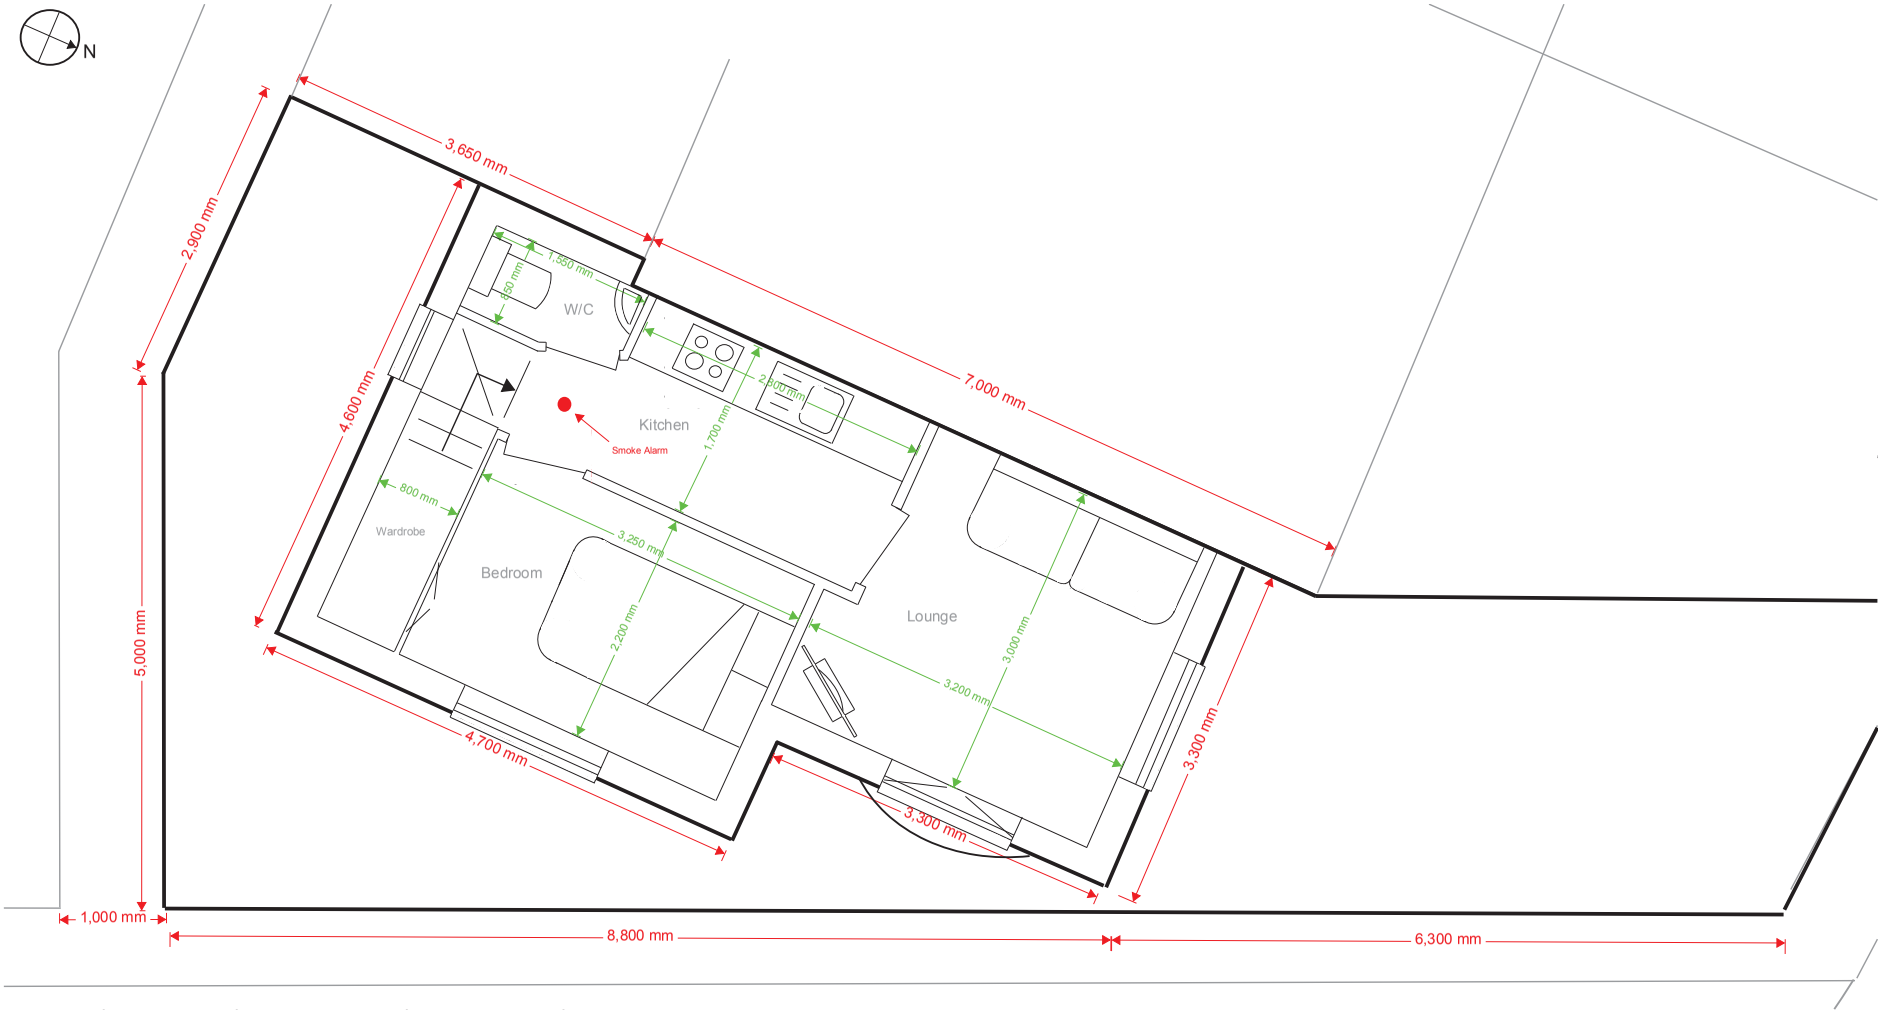


Proposed: New Affordable Home
Stennett Avenue, Spalding
Mr S Clark
Date: Oct 2018
Drawing 03

First Floor Plan - Habitable Living (Above Flood Level)
Scale 1:50 @ A3