


NORTH 1-200

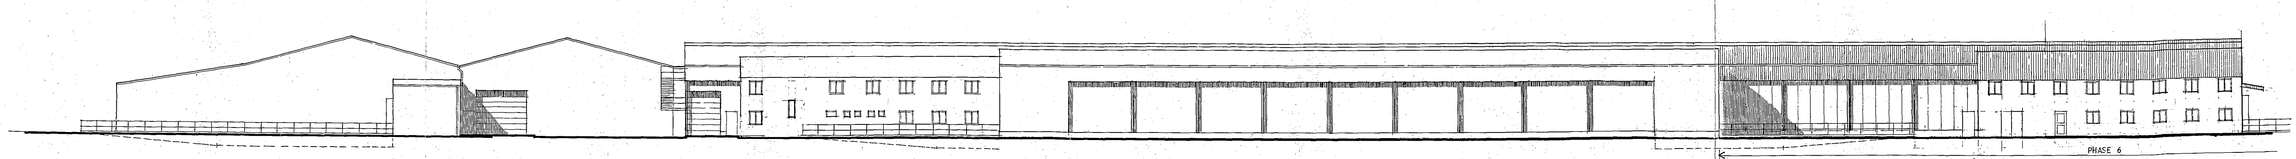

SOUTH 1-200


ROOF CLADDING GREY TO MATCH EXISTING

VERTICAL CLADDING GREY TO MATCH EXISTING


EXPOSED INSULATION PANELS GREY TO MATCH EXISTING

EXPOSED STRUCTURAL STEELWORK BLUE TO MATCH EXISTING.

ANCILLARY AREAS RED BRICK FACING BRICKS.

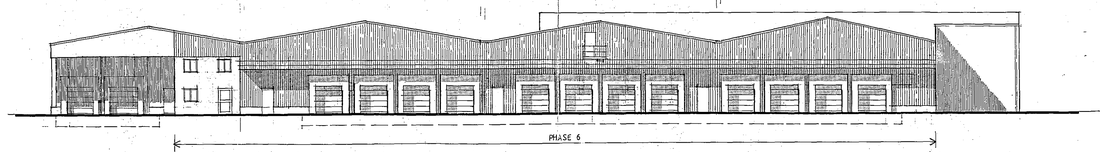


EAST 1-200 PHASE 5B

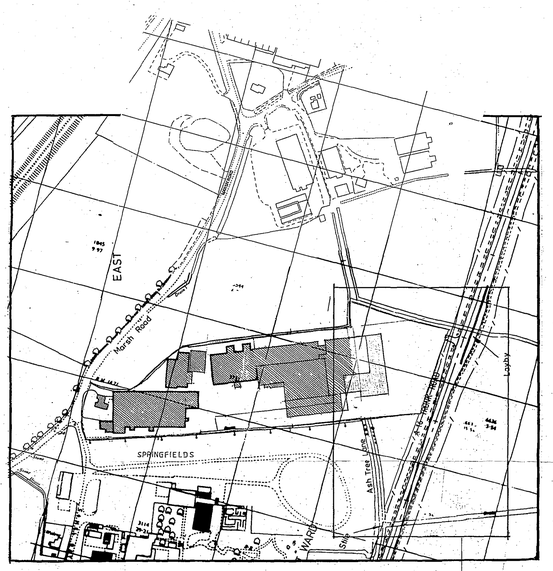

LOCATION PLAN scale 1-2500

see seperate 1-1000 scale plan for this area

NORTH

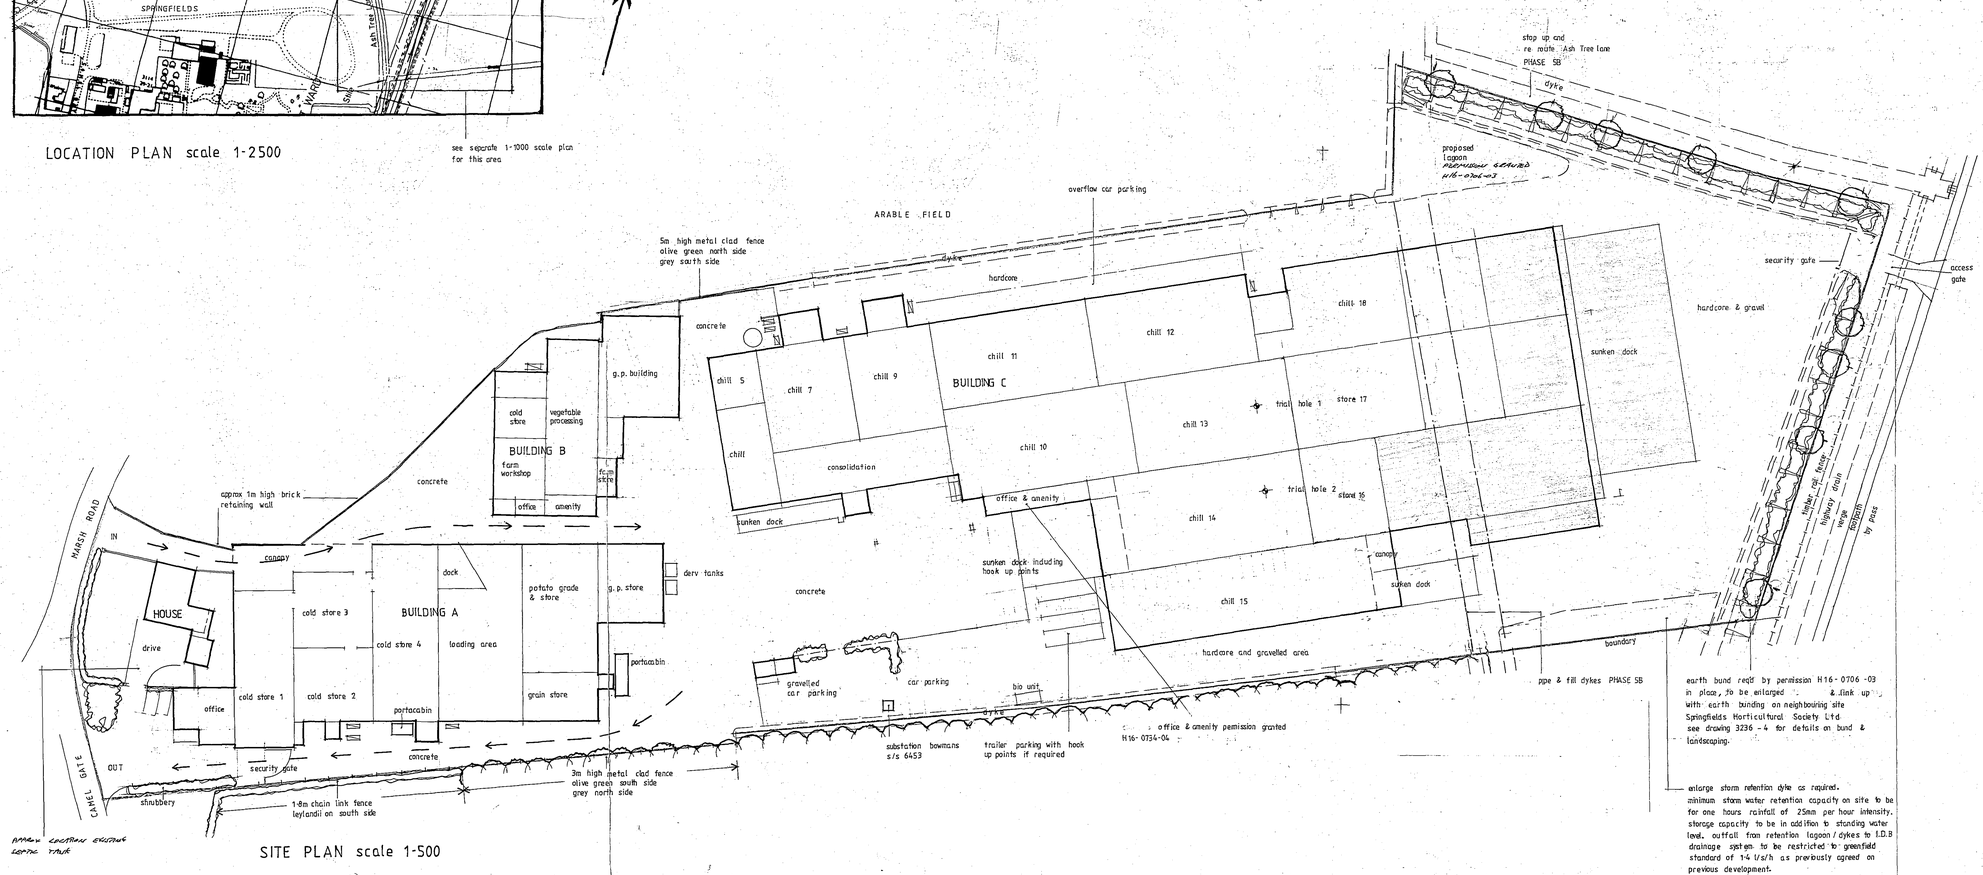

SITE PLAN scale 1-500

APPROX EXISTING ELECTRIC CATTLE FENCE

Contractor To Check All Dimensions On Site Before Work Commences.

Rev.	Date.	Init.	Revision Details.

PODDINGTONS
Architectural Design Consultants

Unit 7, The Thatchill, Hacconby Lane, Peterborough, Spalding, Lincs. PE11 3XQ.
Tel: 01775 720866 Fax: 01775 720877

Project.
MESSRS T.F.BOWMAN & SON.
THE GABLES, CAMELGATE, SPALDING.
PROPOSED EXTENSION TO BUILDING C & SUNKEN DOCK.

Drawing.
SITE & LOCATION PLAN

Scale.	Drawing. No.
AS SHOWN	3236-2

Drawn.
Date.

DETERMINED
PLAN

SHDC
Planning & Development
12 AUG 2005
Ref. 1097/05

3236-2