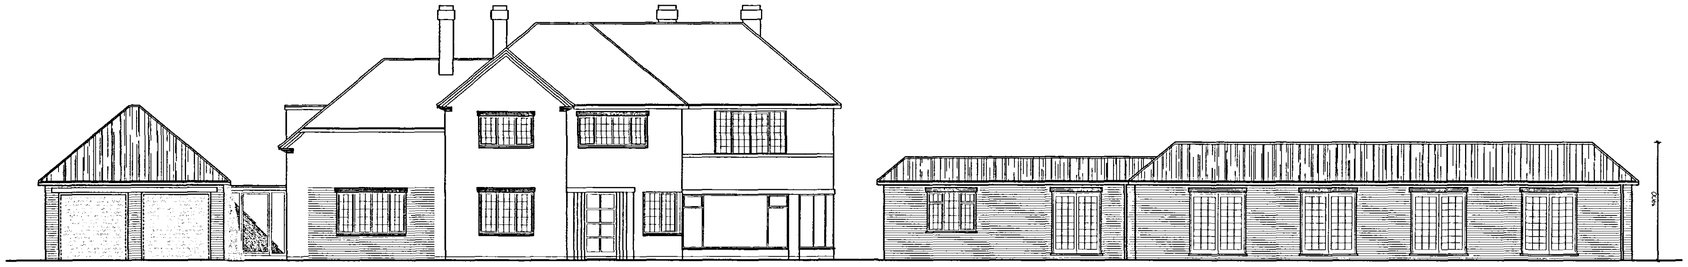

PROPOSED FRONT ELEVATION 1:100

PROPOSED SIDE ELEVATION 1:100

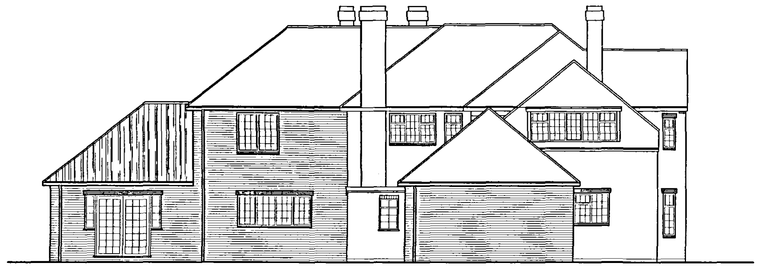

PROPOSED SIDE ELEVATION 1:100

PROPOSED REAR ELEVATION 1:100

ref.	revision	date
C	SWIMMING POOL ROOF LOWERED	OCT 08
B	SWIMMING POOL RELOCATED	OCT 08
A	PATIO DOORS ADDED	AUG 08

G. R. MERCHANT LTD.
I.ENG AMICE FIWO

ARCHITECTURAL, STRUCTURAL AND LAND DRAINAGE CONSULTANTS

4 Wrights Mews
12A Park Road, Holbeach,
Spalding, Lincs. PE12 7EE
Tel: 01406 490800
Fax: 01406 425744
E-Mail: gr.merchant@btconnect.com

Project
PROPOSED ALTERATIONS AND EXTENSION
LOWFIELD HOUSE
FILNEY LANE
SPALDING, LINCS.

Client
MR & MRS MOORE

Drawing
PROPOSED ELEVATIONS

Job Ref.	Drawing No.
1840/08	05C
Date: JULY 2008	Drawn: SLB

Scales
AS NOTED

DO NOT SCALE FROM THIS DRAWING

This drawing is copyright and may not be altered, traced, photographed or used for any other purpose other than that for which it is issued. The General Contractor is to check all dimensions on site and report any discrepancies to the Architect. All details shown on this drawing including boundaries are based upon typical site conditions related to the area. No responsibility can be accepted for discrepancies with actual site conditions. Setting out dimensions are not to be scaled from this drawing. All proposed design amendments may be considered. Site and soil surveys are recommended to ensure all foundations to underlie specific site conditions before foundation work is undertaken. This drawing is limited by the amount of information contained and does not purport to contain a full specification of the works. It is solely for the purpose of obtaining Planning / Building Regulation approval. This drawing must not be used as a contract document alone. The works will not be supervised or inspected on site by G R Merchant or any representative thereof. It is the client or their appointed agents responsibility to control workmanship, substitution of materials, adherence to specification, variations by contract etc. All materials to be new unless otherwise stated and all components and materials etc. to be used fixed and installed etc. in strict accordance with manufacturers instruction and relevant code of practice. Materials shall conform to appropriate British standard specification or BBA certificate or European code equivalent. The Employer / Client shall ensure that the selected contractor is conversant with and adopts all measures necessary to achieve compliance with Health and Safety legislation for Building sites and Work places. The Employer / Client is advised that should the works need to comply with the Construction Design and Management Regulations an Inspector and Planning Supervisor will be required. The works shall comprise of all that is shown on the drawing and details. Work that may not specifically be shown but may be reasonably inferred as necessary to carry out the works shall be deemed to be included. It is the plot / land owners responsibility to be aware of the Party Wall etc. Act 1996 when building in close proximity to adjoining neighbors boundaries.

20 OCT 2008
1097/08