


PROPOSED ELEVATIONS

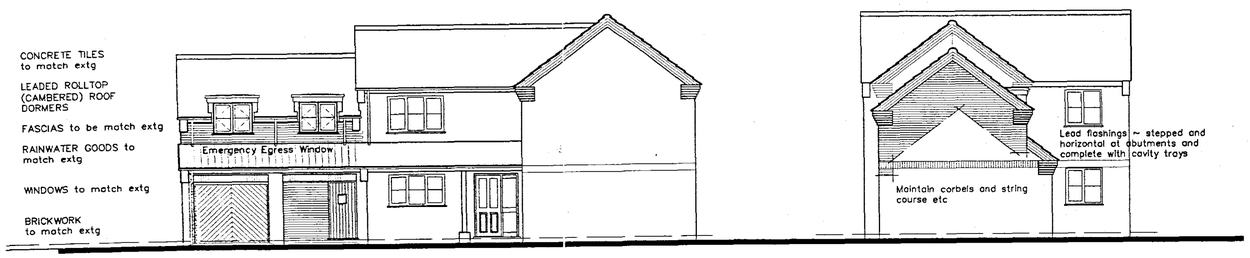

front side

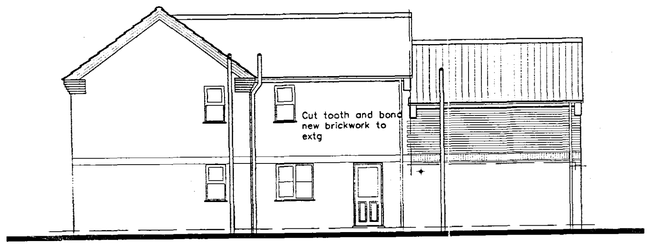


rear

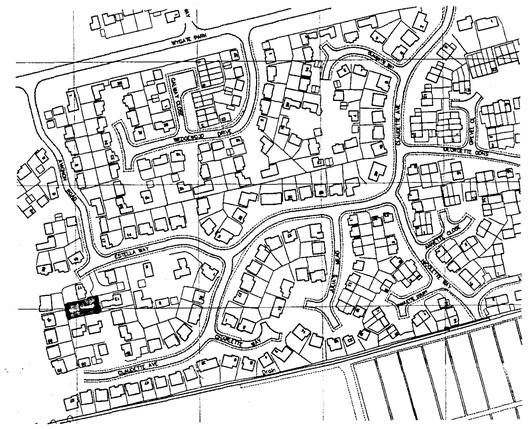


location plan scale: 1:2500


REPRODUCED FROM THE ORDNANCE SURVEY 1/2500 SCALE MAP WITH THE PERMISSION OF THE CONTROLLER OF HER MAJESTY'S STATIONERY OFFICE CROWN COPYRIGHT RESERVED

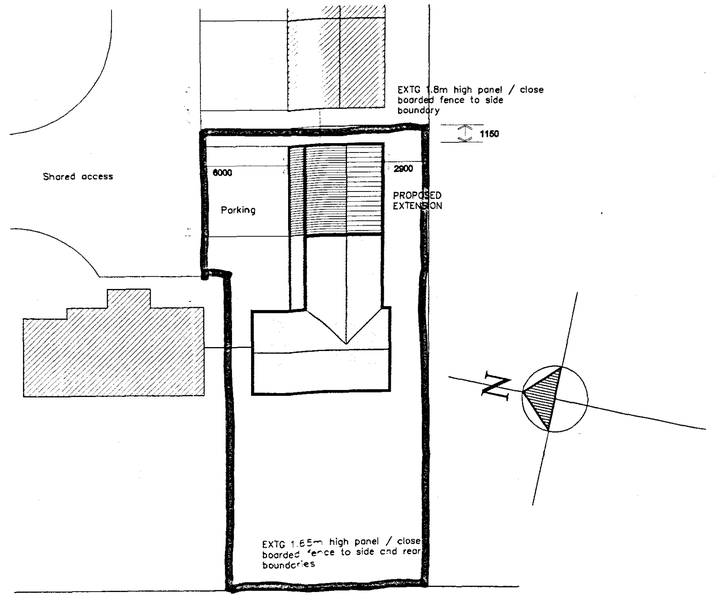

block plan scale: 1:200

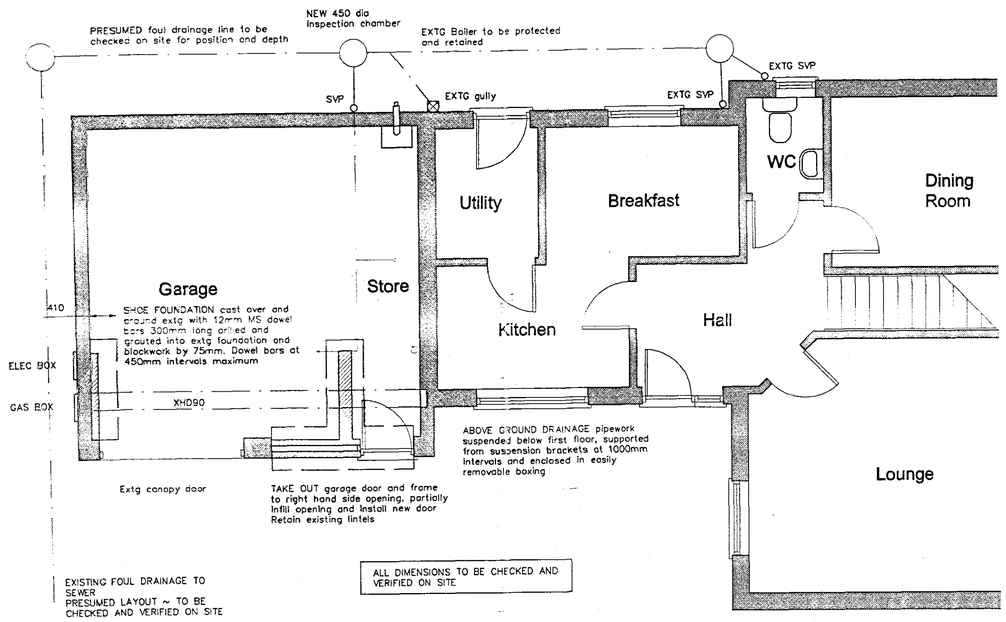

GROUND FLOOR PLAN

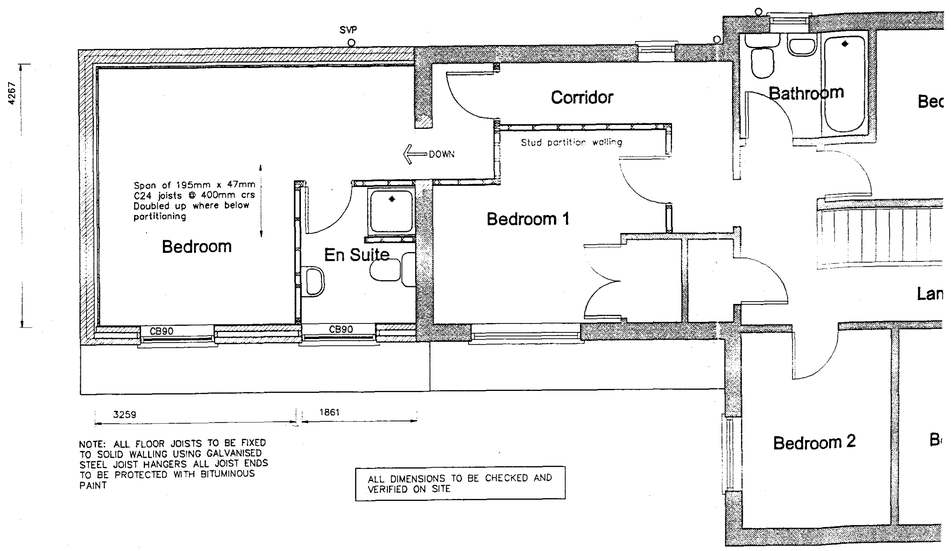

NOTE: ALL FLOOR JOISTS TO BE FIXED TO SOLID WALLING USING GALVANISED STEEL JOIST HANGERS ALL JOIST ENDS TO BE PROTECTED WITH BITUMINOUS PAINT

FIRST FLOOR PLAN

SHDC
PLANNING & DEVELOPMENT
- 8 AUG 2007
Ref. 1098/07

AMENDMENTS

A 27.03.07 Client alterations ~ rear door, move stairs to accommodate
B 20.05.07 Planning amendment ~ internal doors added
C 28.06.07 Scheme revised to show subsequent first floor extension
D 11.07.07 Scheme revised to meet planning requirements following meeting with Becky Anderson 10.07.07
E 23.07.07 Rolltop dormers as agreed with Becky Anderson
F 06.08.07 Adjustment to correct dormer rolltop

L. A. Building Design
Architectural and Surveying Practice
55 Hannam Boulevard
Spalding
Lincolnshire PE11 1LB
Telephone/Fax: Spalding (01775) 711437

Peter S Lithgow MCIOB MCIAT
Member of the Chartered Institute of Building and Member of the Chartered Institute of Architectural Technologists

project
Proposed Extension at
15 Estella Way, SPALDING,
Lincolnshire, PE11 1HS

client
MR and MRS P SCOTT

DETERMINED PLAN

drawing
Design Drawing
Extension over Garage
Planning Drawing

date	scale @
March 2007	1:50 1:100 1:200 1:2500
drawn by	checked
Peter Lithgow	PSL
job no	drawing no
07/04	01F