
Notes

All dimensions to be verified on site. Do not scale this drawing. All discrepancies to be clarified with project Architect.

This drawing is the property of UKSD Developments Ltd and is issued on the condition it is not reproduced, retained or disclosed to any unauthorised person, either wholly or in part without written consent of UKSD Developments Ltd.


Ordnance Survey material is used with the permission of The Controller of HMSO, Crown copyright

The CDM hazard management procedures for the UKSD aspects of the design of this project are to be found on the "UKSD - Designer's Hazard Identification and Management Sheet" and/or drawings. The full project design teams comprehensive set of hazard management procedures are available from the Planning Supervisor/Safety Coordinator appointed for the project.

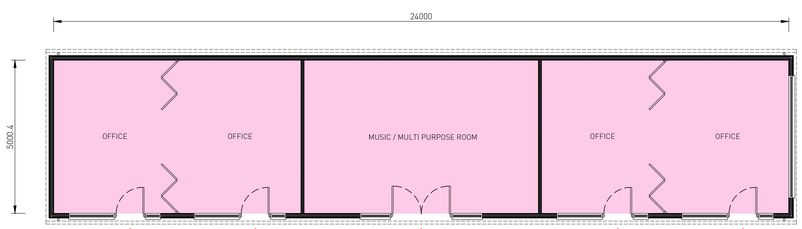


PROPOSED FLOOR PLAN 1:50

GIA: 120m² / 1291 sqft²

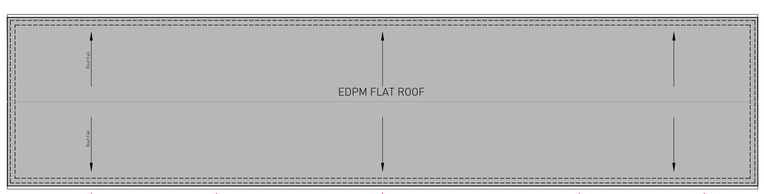


PROPOSED ROOF PLAN 1:100

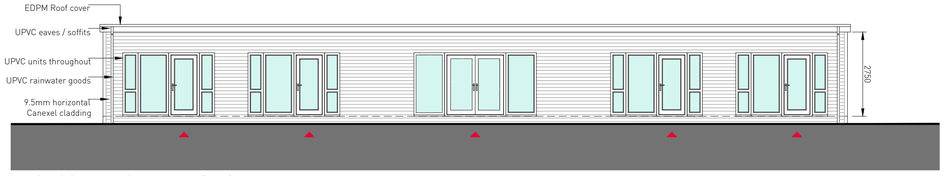

PROPOSED FRONT ELEVATION 1:50



PROPOSED REAR ELEVATION 1:50

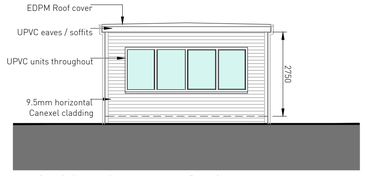

PROPOSED SIDE ELEVATION 1:50



PROPOSED SIDE ELEVATION 1:50

SCALE 1 : 100
SCALE 1 : 1

0m 1m 2m 4m 6m 8m 10m
0m 10mm 20mm 40mm 60mm 80mm 100mm

PLANNING

A.00 20-12-23 PLANNING ISSUE KT

Rev	Date	Description	By	Chk'd

Client: LINCS CABINS

Project Title: PROPOSED MULTI PURPOSE MUSIC ROOM & OFFICES AT ST JOHN THE BAPTIST PRIMARY SCHOOL, HAWTHORN BANK, SPALDING, LINCOLNSHIRE, PE11 1JQ

Drawing Title: PROPOSED PLANS, ELEVATIONS

Scale: 1:100 @ A1 Date: DECEMBER 2023

Job No.	Drawing No.	Revision No.
1785	UKSD-SA-08-0001	A.00

UKSD.