




Proposed Front Elevation 1:100
(West)

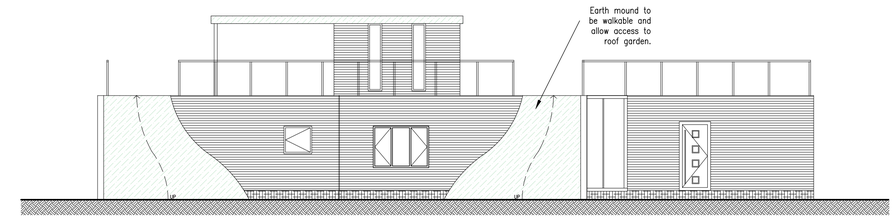


Proposed Side Elevation 1:100
(North)

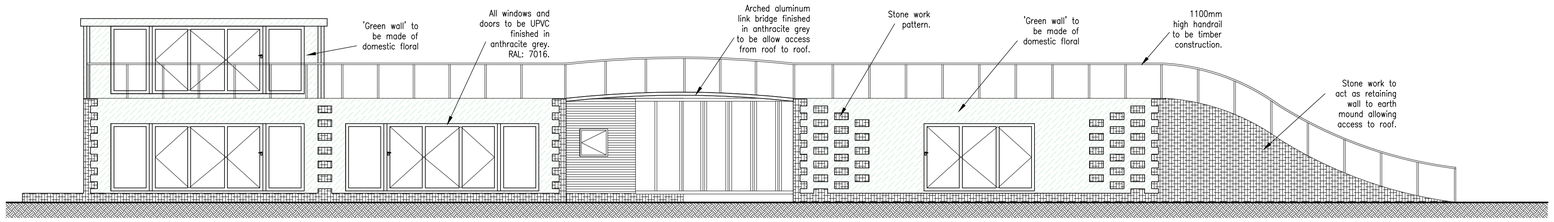


Proposed Rear Elevation 1:100
(East)

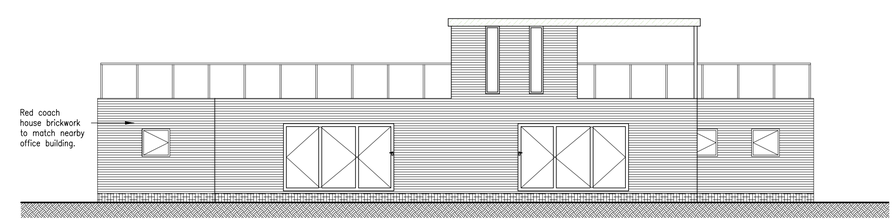


Proposed Rear Elevation 1:100
(South)

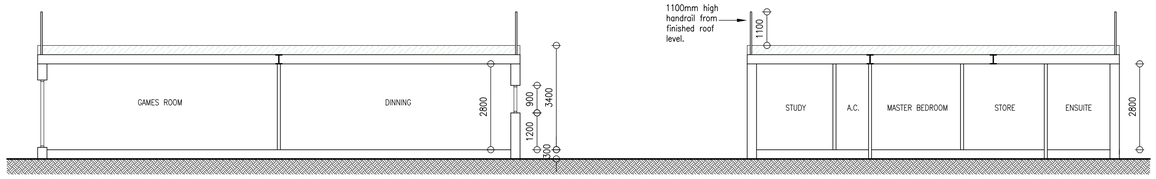


Proposed Section A-A 1:100

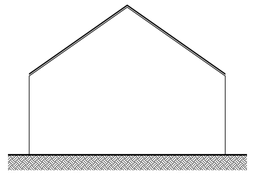


Existing Bungalow 1:100

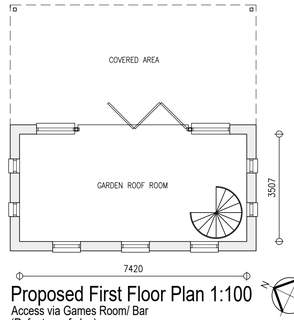

Proposed First Floor Plan 1:100
Access via Games Room/ Bar
(Refer to roof plan)

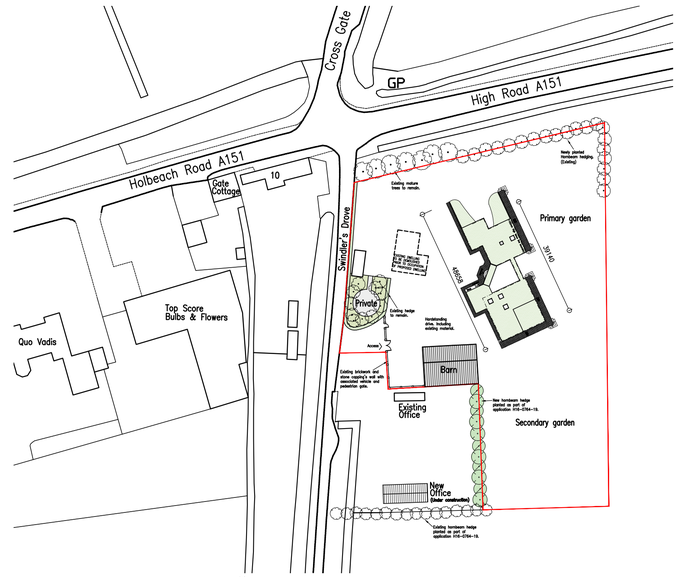

Proposed Site Plan 1:1000

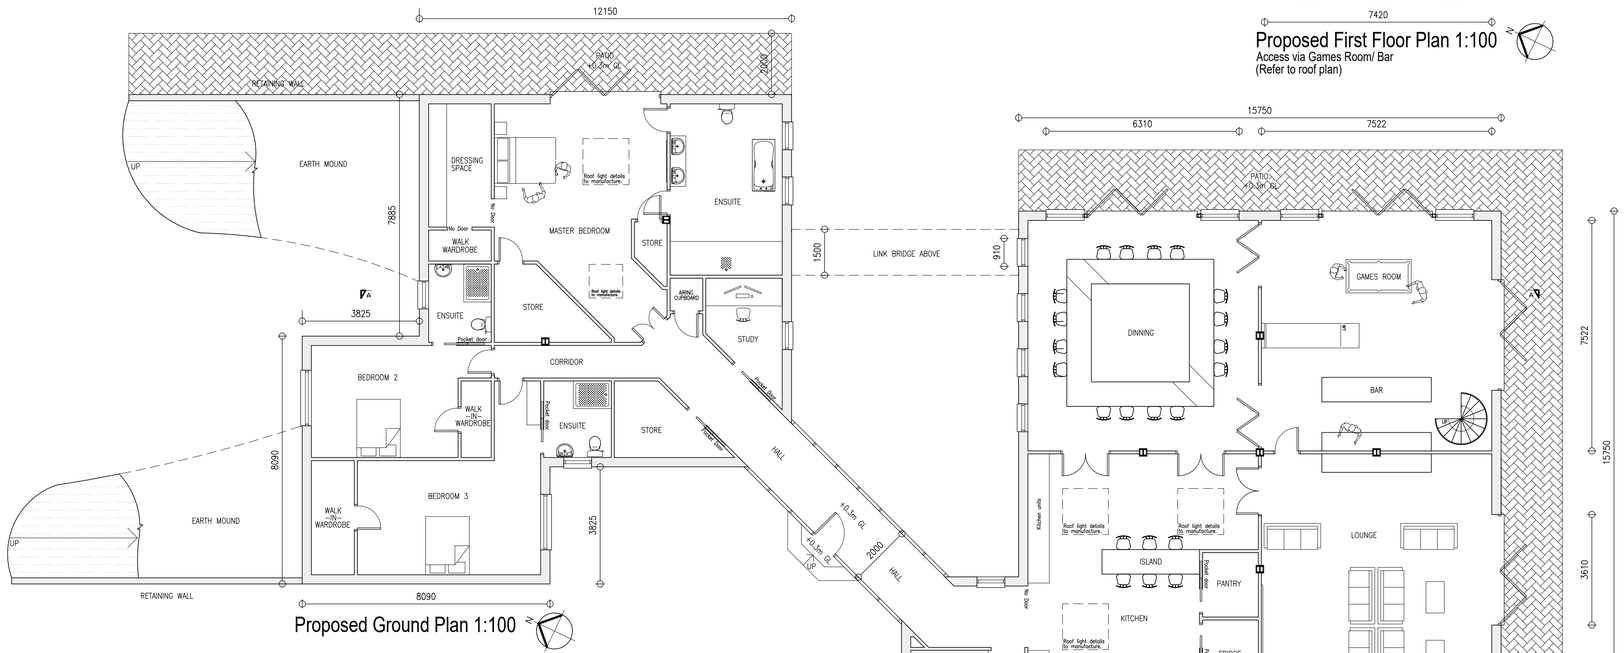

Proposed Ground Plan 1:100

Peter Humphrey Associates Ltd.
ARCHITECTURAL DESIGN AND BUILDING

PROJECT
PROPOSED NEW DWELLING

SITE
GATE FARM
HOLBEACH ROAD
SPALDING
PE12 6JR

DRAWING
PROPOSED DWELLING

CLIENT
Mr M Payne

DATE November 2020 SCALE As Shown at A1 JOB No. 6209/PL03E

DO NOT SCALE FROM THIS DRAWING

COPYRIGHT: THIS DRAWING MUST NOT BE ISSUED, LOANED OR COPIED WITHOUT THE CONSENT OF PETER HUMPHREY ASSOCIATES

Peter Humphrey Associates
ARCHITECTURAL DESIGN AND BUILDING
TELEPHONE: 01945 466 966
E-MAIL: info@peterhumphrey.co.uk
31 OLD MARKET WISBECH CAMBS PE13 1NB

Fenland District Council
Building Design Awards
Building Excellence in Fenland
Category Winner 08,09,10
Overall Winner 2010