Peter Humphrey Associates Ltd.
ARCHITECTURAL DESIGN AND BUILDING

PROJECT
PROPOSED NEW DWELLING

SITE
GATE FARM
HOLBEACH ROAD
SPALDING
PE12 6JR

DRAWING
PROPOSED FIRST FLOOR/ ROOF PLAN


CLIENT
Mr M Payne

DATE November 2020 SCALE As Shown at A2 JOB No. 6209/PL04A


DO NOT SCALE FROM THIS DRAWING
COPYRIGHT: THIS DRAWING MUST NOT BE ISSUED, LOANED OR COPIED
WITHOUT THE CONSENT OF PETER HUMPHREY ASSOCIATES

Peter Humphrey Associates
ARCHITECTURAL DESIGN AND BUILDING
TELEPHONE: 01945 466 966
E-MAIL: info@peterhumphrey.co.uk
31 OLD MARKET WISBECH CAMBS PE13 1NB

Fenland District Council
Building Design Awards
Building Excellence in Fenland
Category Winner 08,09,10
Overall Winner 2010

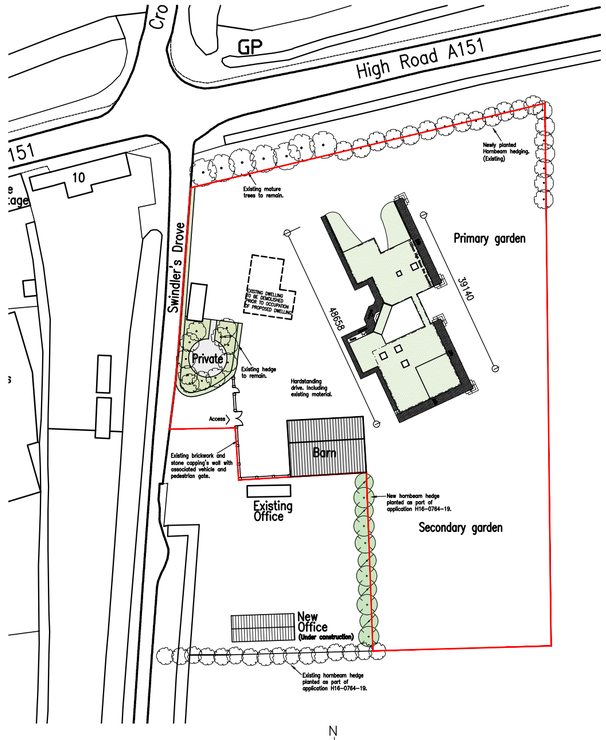

Proposed Site Plan 1:1000

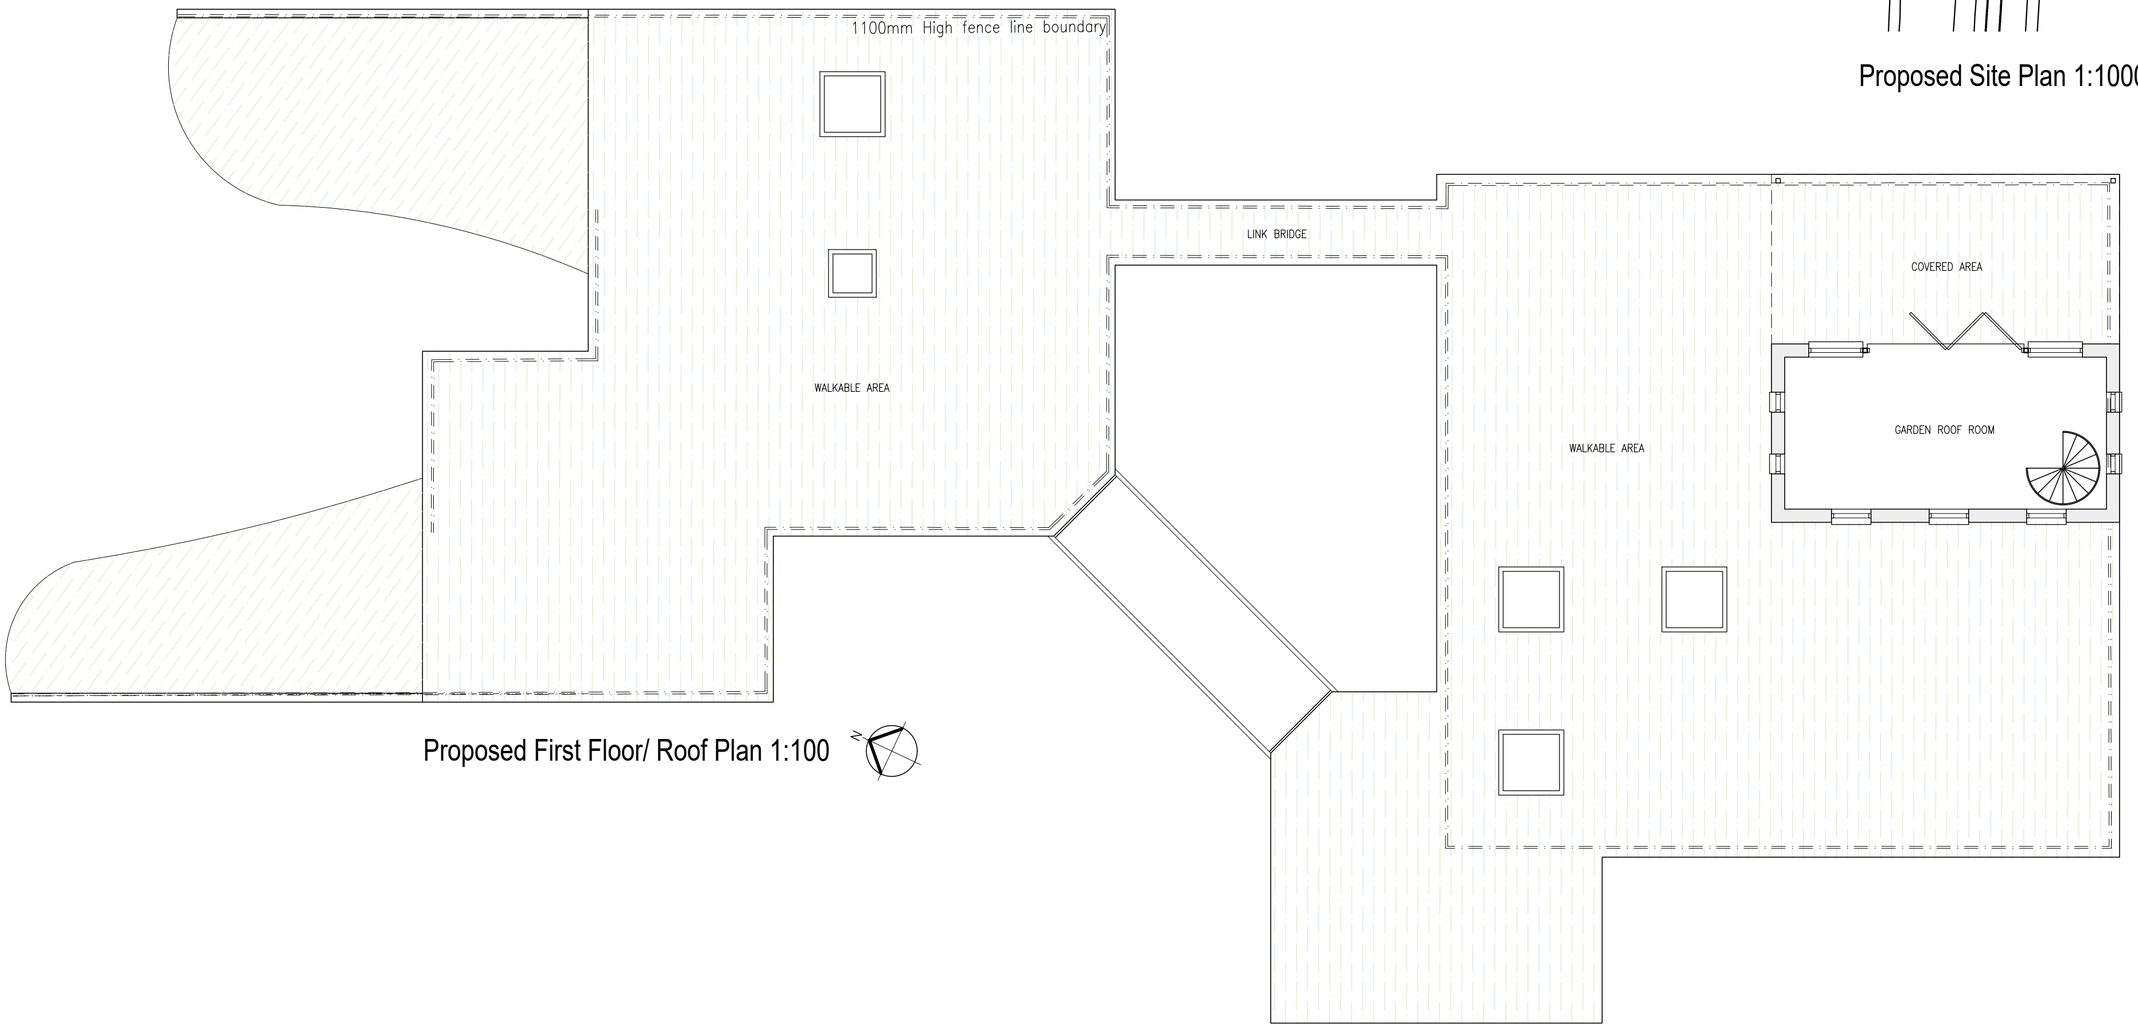

Proposed First Floor/ Roof Plan 1:100