

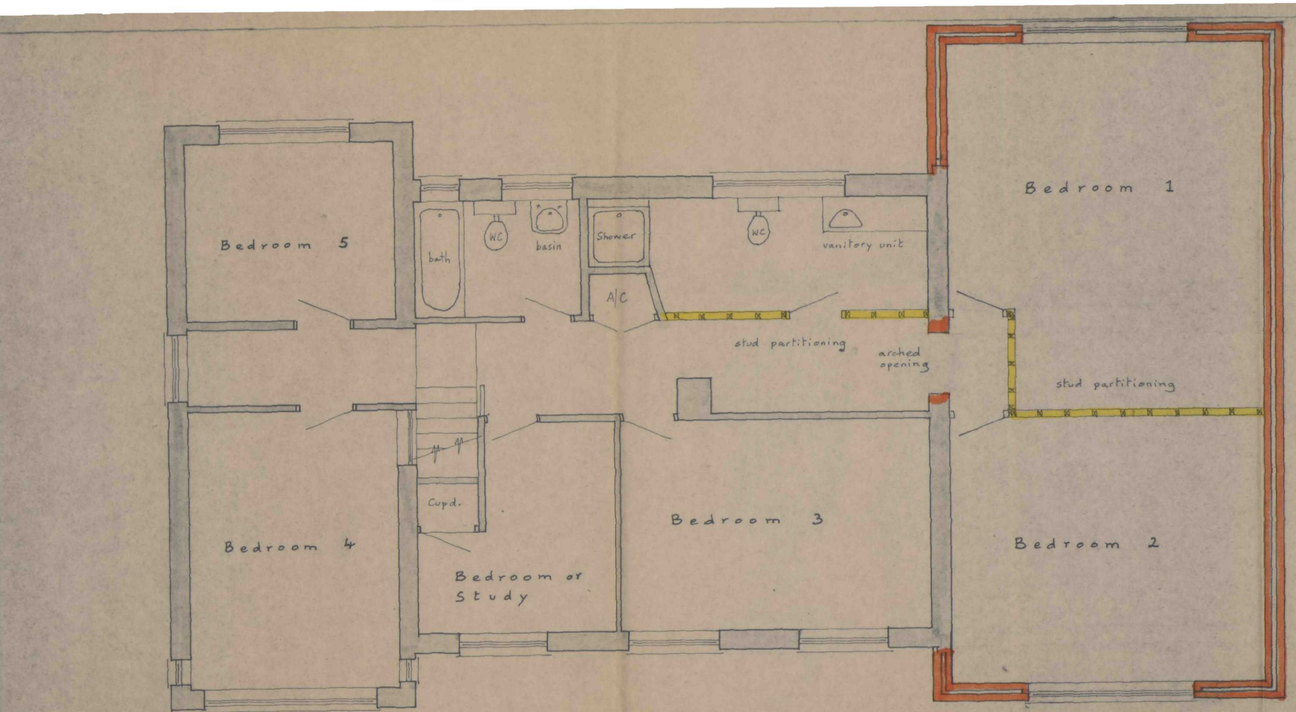



First Floor

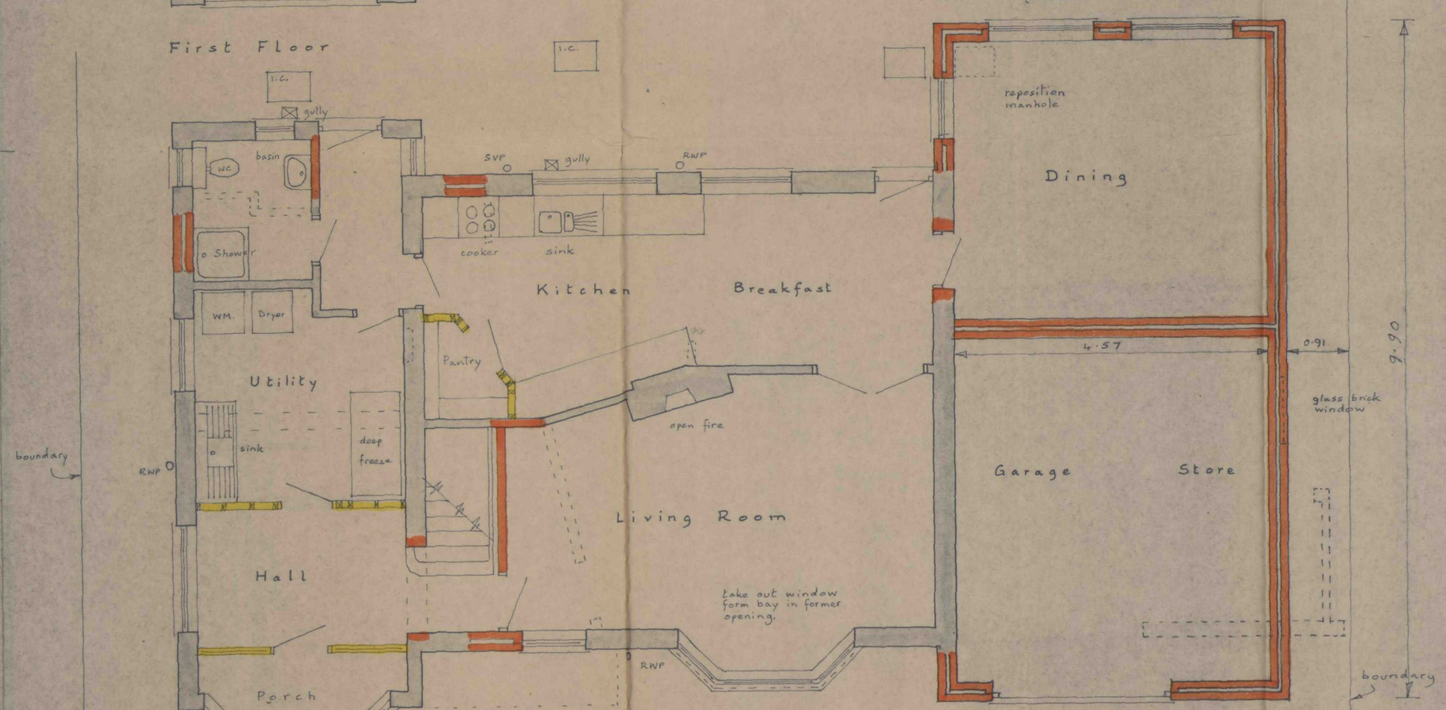


Ground Floor

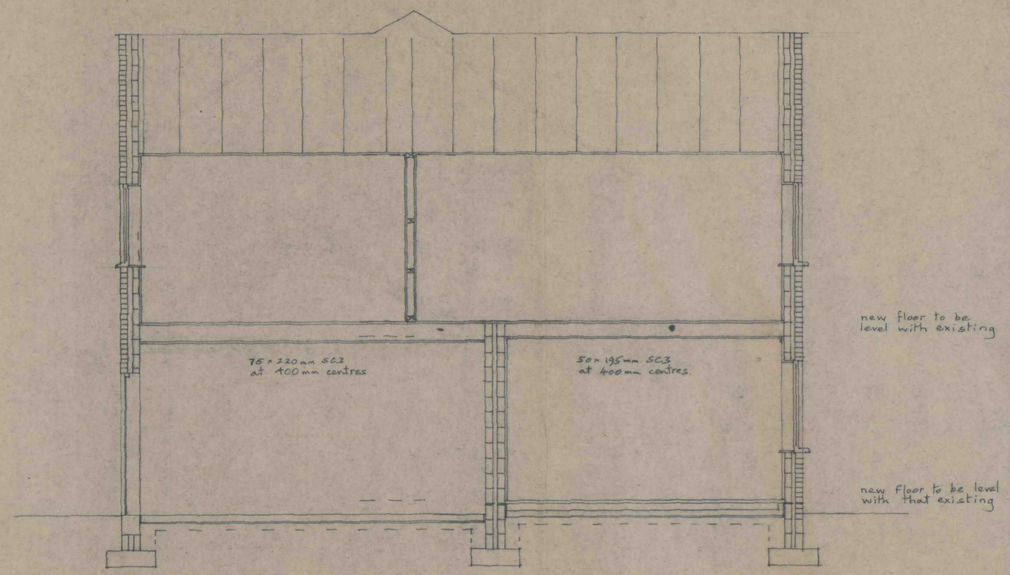

Cross Section

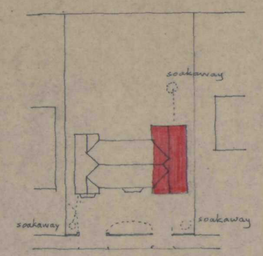

Site Plan
Scale 1:500

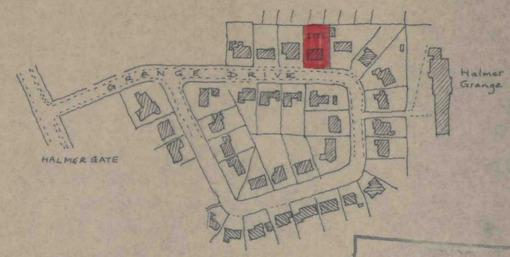

Location
Scale 1:2500
O.S. Map ref. TF 2522

Plan
10 NOV 2003
Ref. 1107/03

AMENDED PLAN
Ref.

Mr. and Mrs. M. Pepper
17, Grange Drive,
SPALDING,

Written dimensions to be used in preference to scaled, and all measurements to be verified by checking on site.	Scale 1:50
Local Authority Ref. Planning	Drawing No. 230820 A
Building Regulations	Date August 2003

A. ROFFE
BUILDING DESIGN & PLANS
1, Green Lane,
SPALDING, Lincs. PE11 2YB
Tel: 01775-723 680 ©