

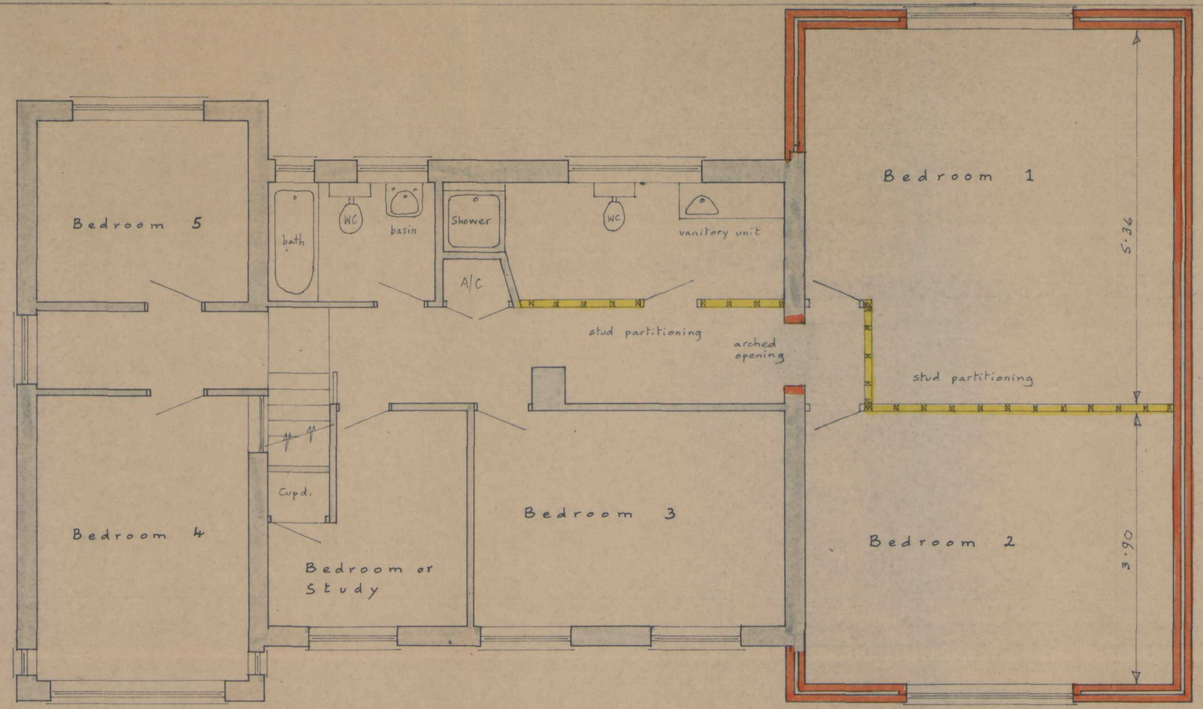



First Floor

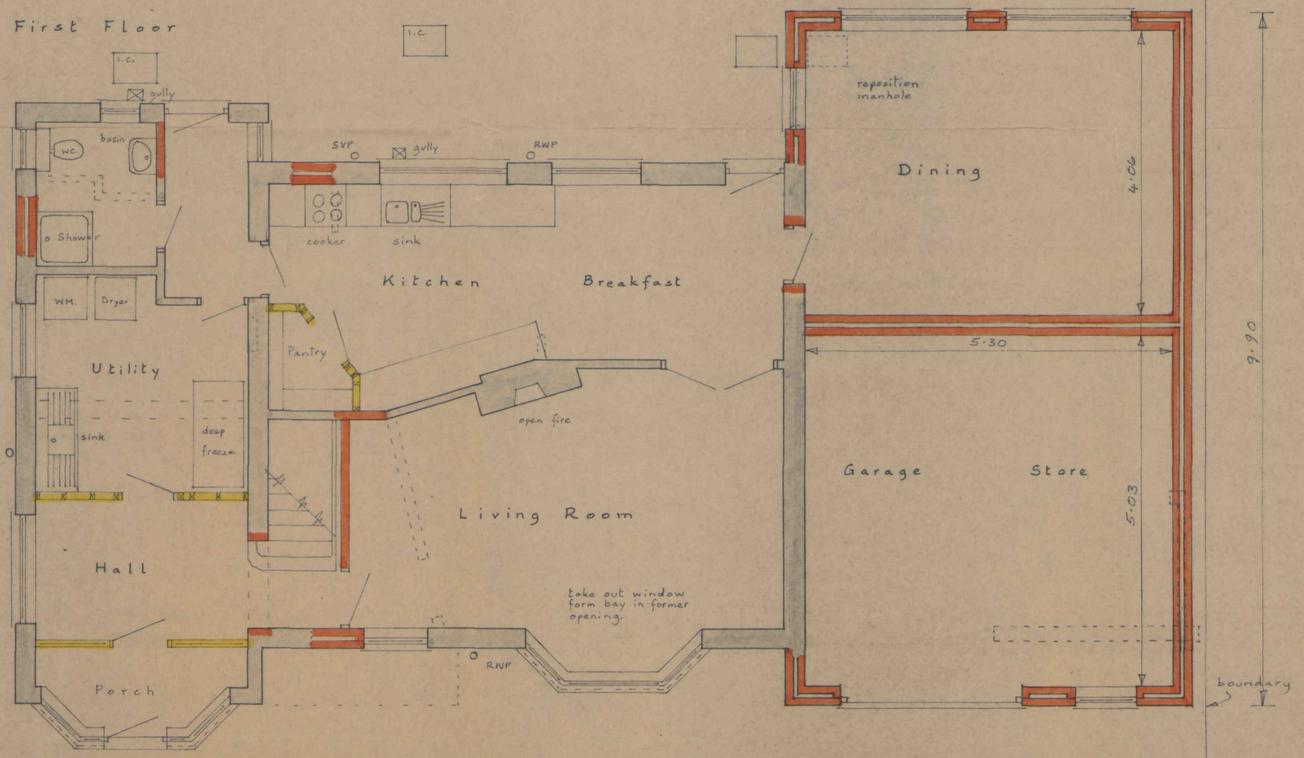


Ground Floor

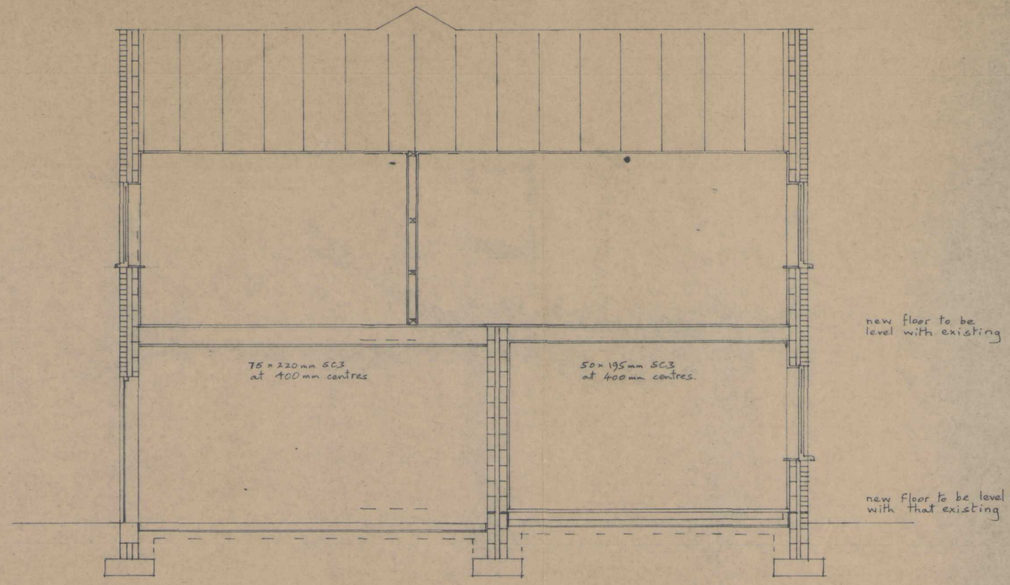

Cross Section

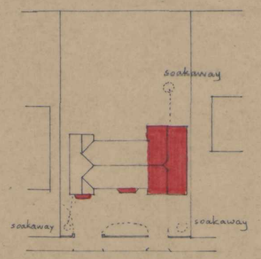

Site Plan
Scale 1:500

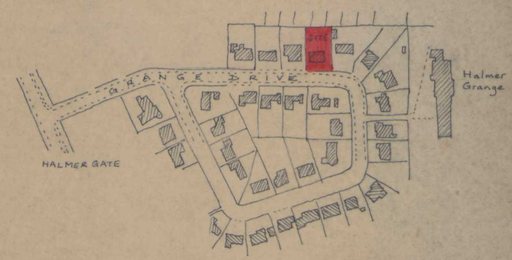

Location Scale 1:2500
O.S. Map ref. TF 2522

SUPERSEDED
SHDC PLANNING & DEVELOPMENT
SUPERSEDED
Ref. 1107/03
SUPERSEDED

Mr. and Mrs. M. Pepper
17, Grange Drive,
SPALDING,

SUPERSEDED
SUPERSEDED
SUPERSEDED

Written dimensions to be used in preference to scaled, and all measurements to be verified by checking on site.	Scale 1:50
Local Authority Ref. Planning	Drawing No. 230820
Building Regulations	Date August 2003

A. ROFFE
BUILDING DESIGN & PLANS
1, Green Lane,
SPALDING, Lincs. PE11 2YB
Tel: 01775-723 680 ©