
lc ⊘ – Lighting Column (Max height 3.0m)

W18 – 1800mm high brick wall.

WR – 900mm high brick wall with 900mm high railings on top.


VB20 – 2000mm high vertical board fence.

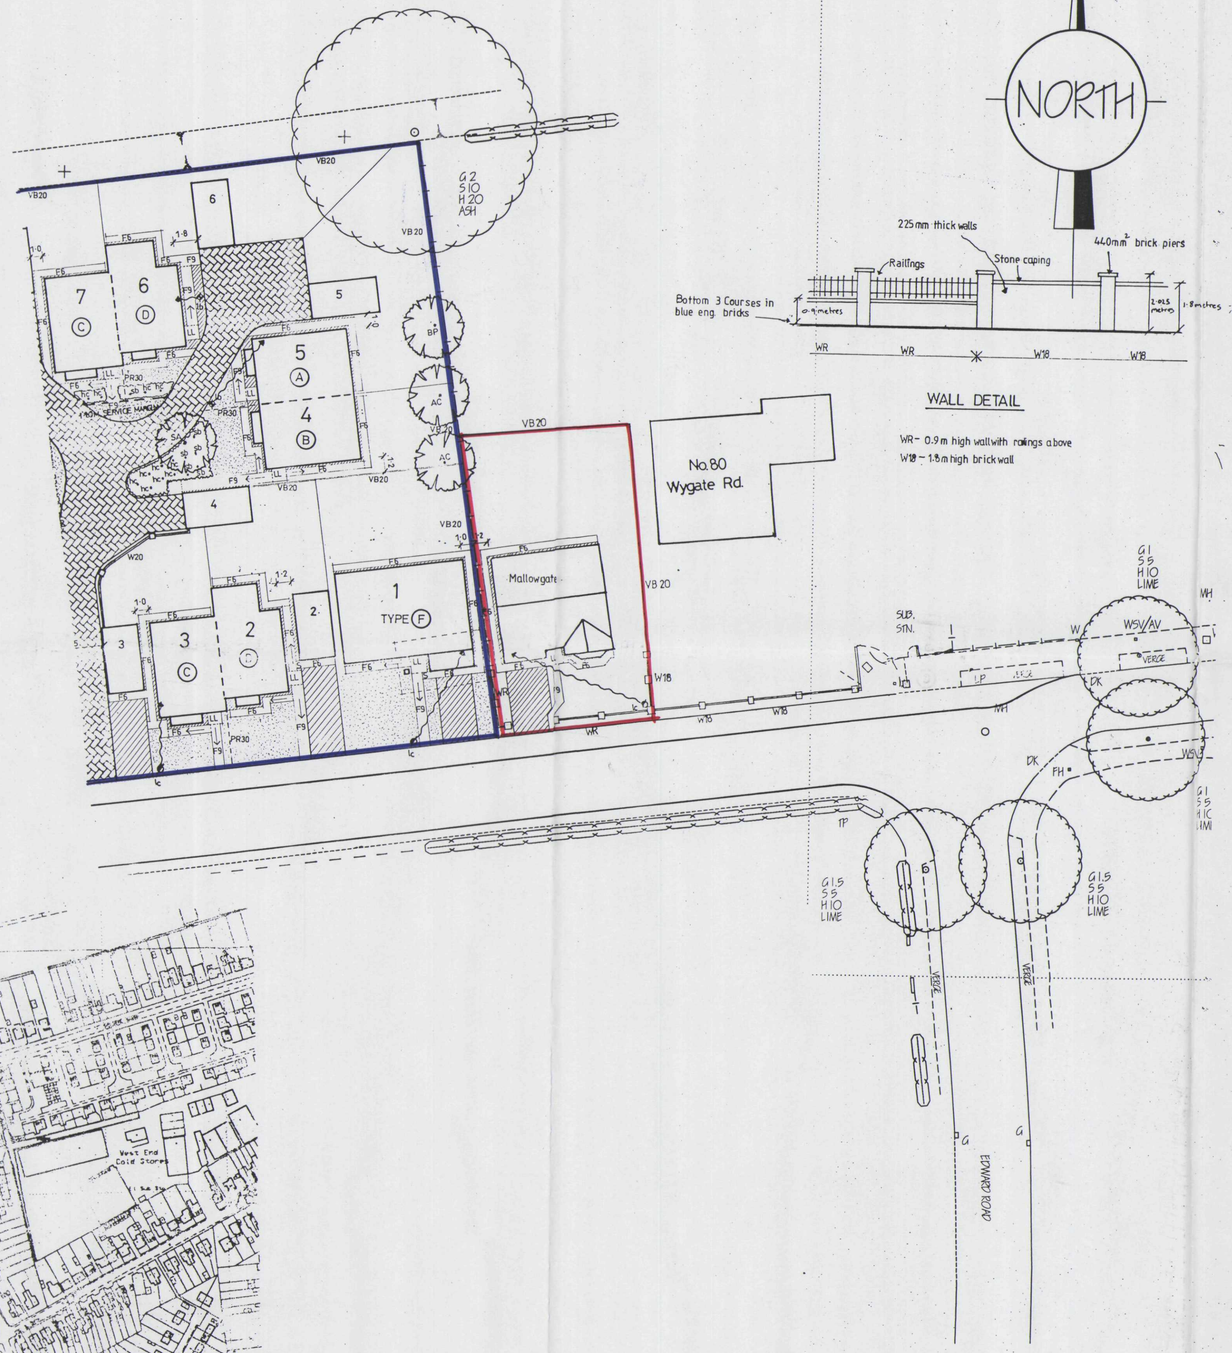

WALL DETAIL

WR – 0.9 m high wall with railings above

W18 – 1.8 m high brick wall

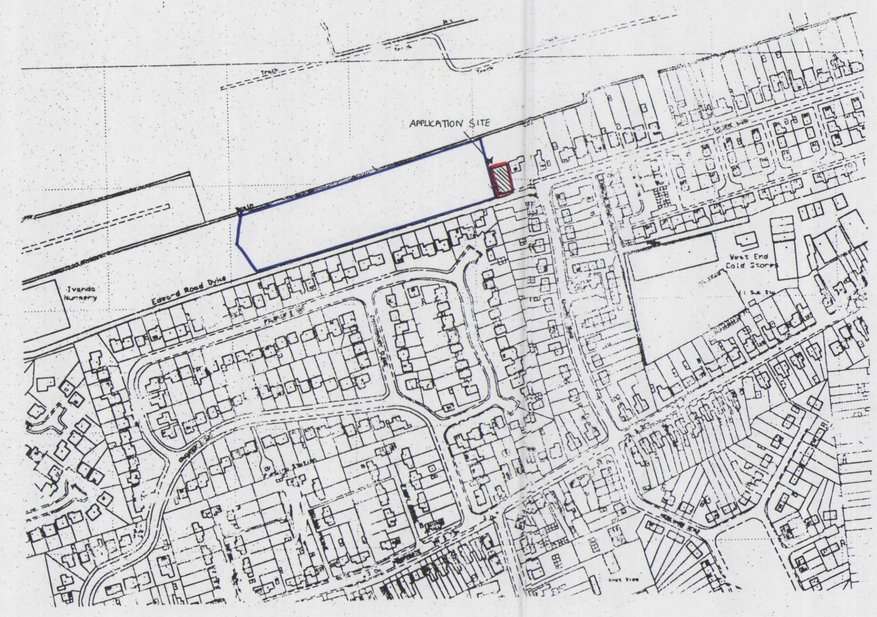

LOCATION PLAN

SHDC
PLANNING & DEVELOPMENT
10 SEP 2003
Ref. 1108/03

DETERMINED PLAN

BROADGATE HOMES

Broadgate Homes Limited
Broadgate House, Weston Hills,
Spalding, Lincolnshire. PE12 6DB.
Telephone: 01406 380532 Fax:01406 380014

PROJECT TITLE

PLOT ADJACENT No.80,
WYGATE ROAD,
SPALDING

DRAWING

SITE PLAN, LOCATION PLAN

REV	DESCRIPTION	DATE	BY

SCALE: 1:250, 1:2500

DRAWN: J.J.T

DATE: AUG 2003

DRAWING No.: 0315 – 02