


15 SHEEPMARKET.SPALDING. PE11 1BE

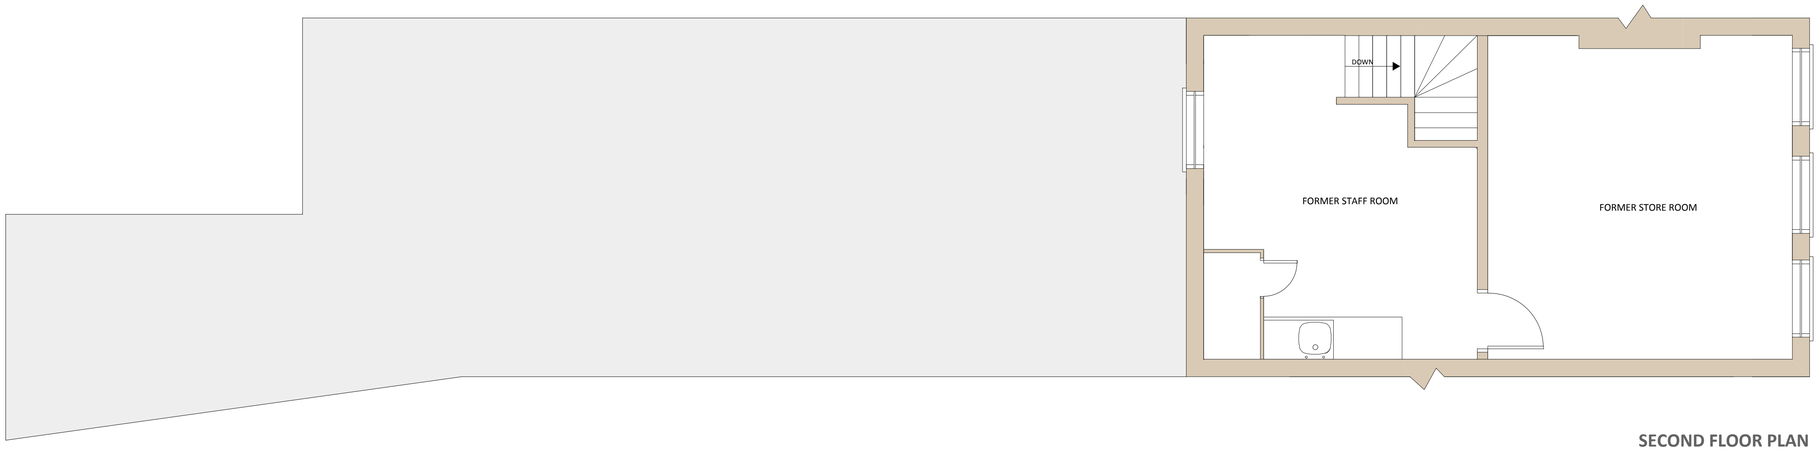

SECOND FLOOR PLAN

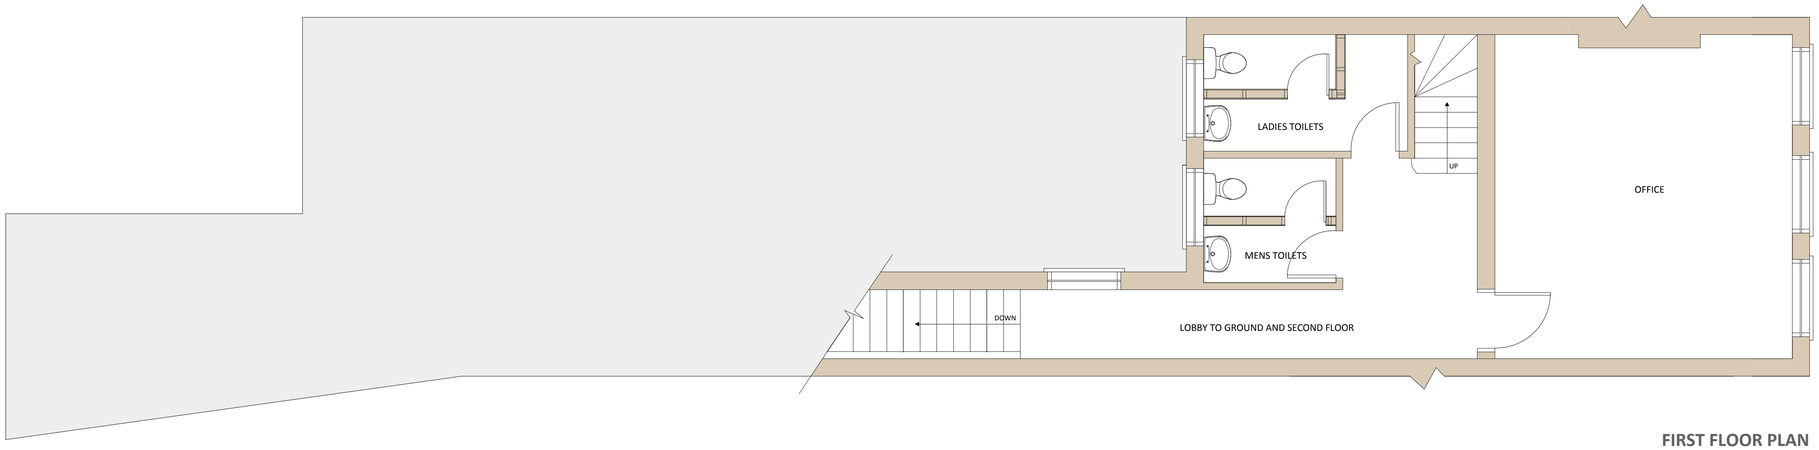


FIRST FLOOR PLAN

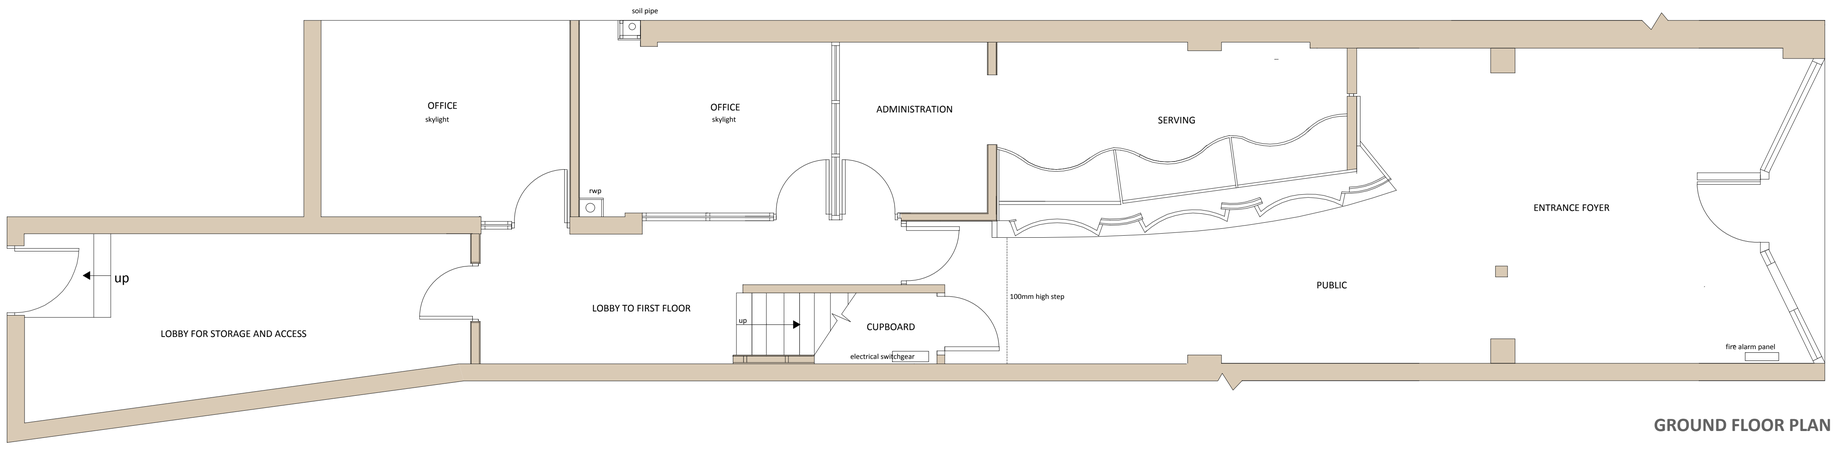


GROUND FLOOR PLAN

drawing number
PL/05/A

All drawings are the copyright of sharman architecture.

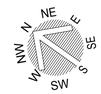

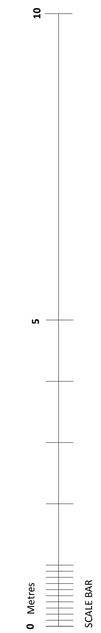

scale	date	revision
1:50 Print at A1	NOVEMBER 2022	A 28/11/2023 Drawing first produced

title
GROUND FLOOR PLAN (EXISTING)

contract
MR PETER LEO

sharman architecture
OAK BARN. WILLOW DROVE. BOROUGH FEN. PETERBOROUGH. PE6 7QB
tel: 07724 529 094
email: paulsharman1@btinternet.com