
15 SHEEPMARKET.SPALDING. PE11 1BE




SECOND FLOOR PLAN

FLAT 2. 50.80 SQUARE METRES

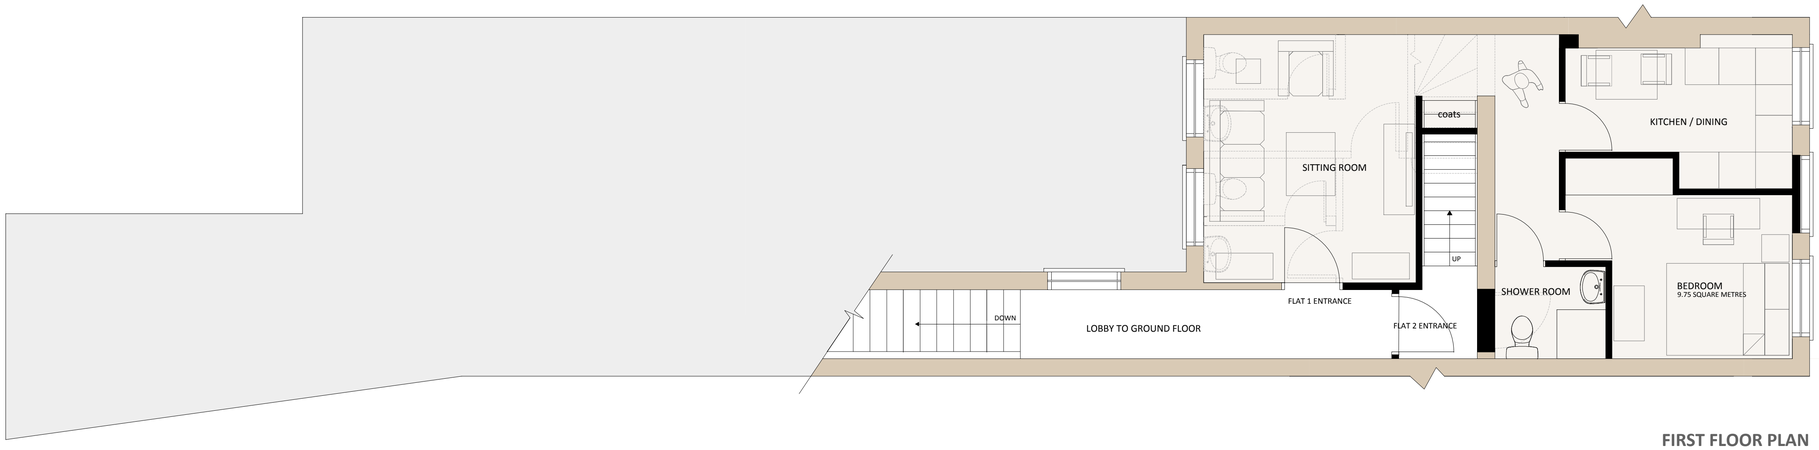

FIRST FLOOR PLAN

FLAT 1. 41.45 SQUARE METRES

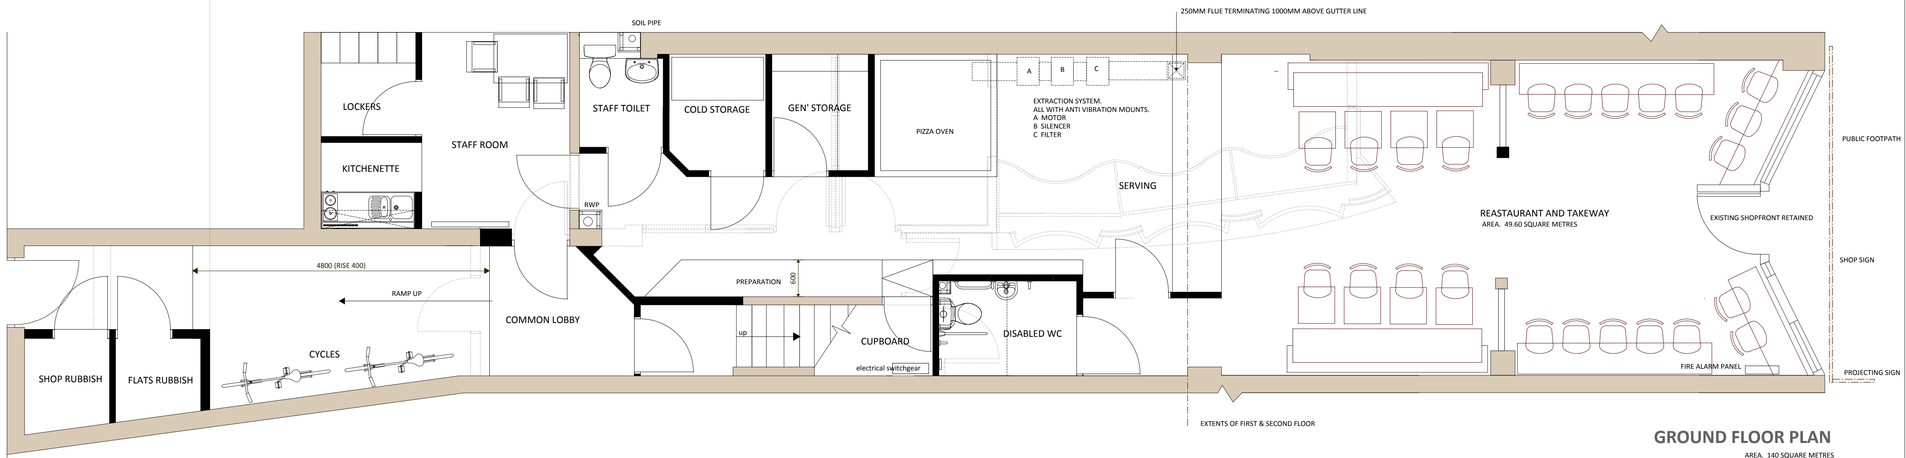


GROUND FLOOR PLAN

AREA. 140 SQUARE METRES

drawing number
PL/10/A

All drawings are the copyright of sharman architecture.

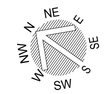



scale	date	revision
1:50 Print at A1	NOVEMBER 2022	A 28/11/2023 Drawing first produced

title
PROPOSED FLOOR PLANS

contract
MR PETER LEO

sharman architecture
OAK BARN. WILLOW DROVE. BOROUGH FEN. PETERBOROUGH. PE6 7QB
tel: 07724 529 094
email: paulsharman1@btinternet.com