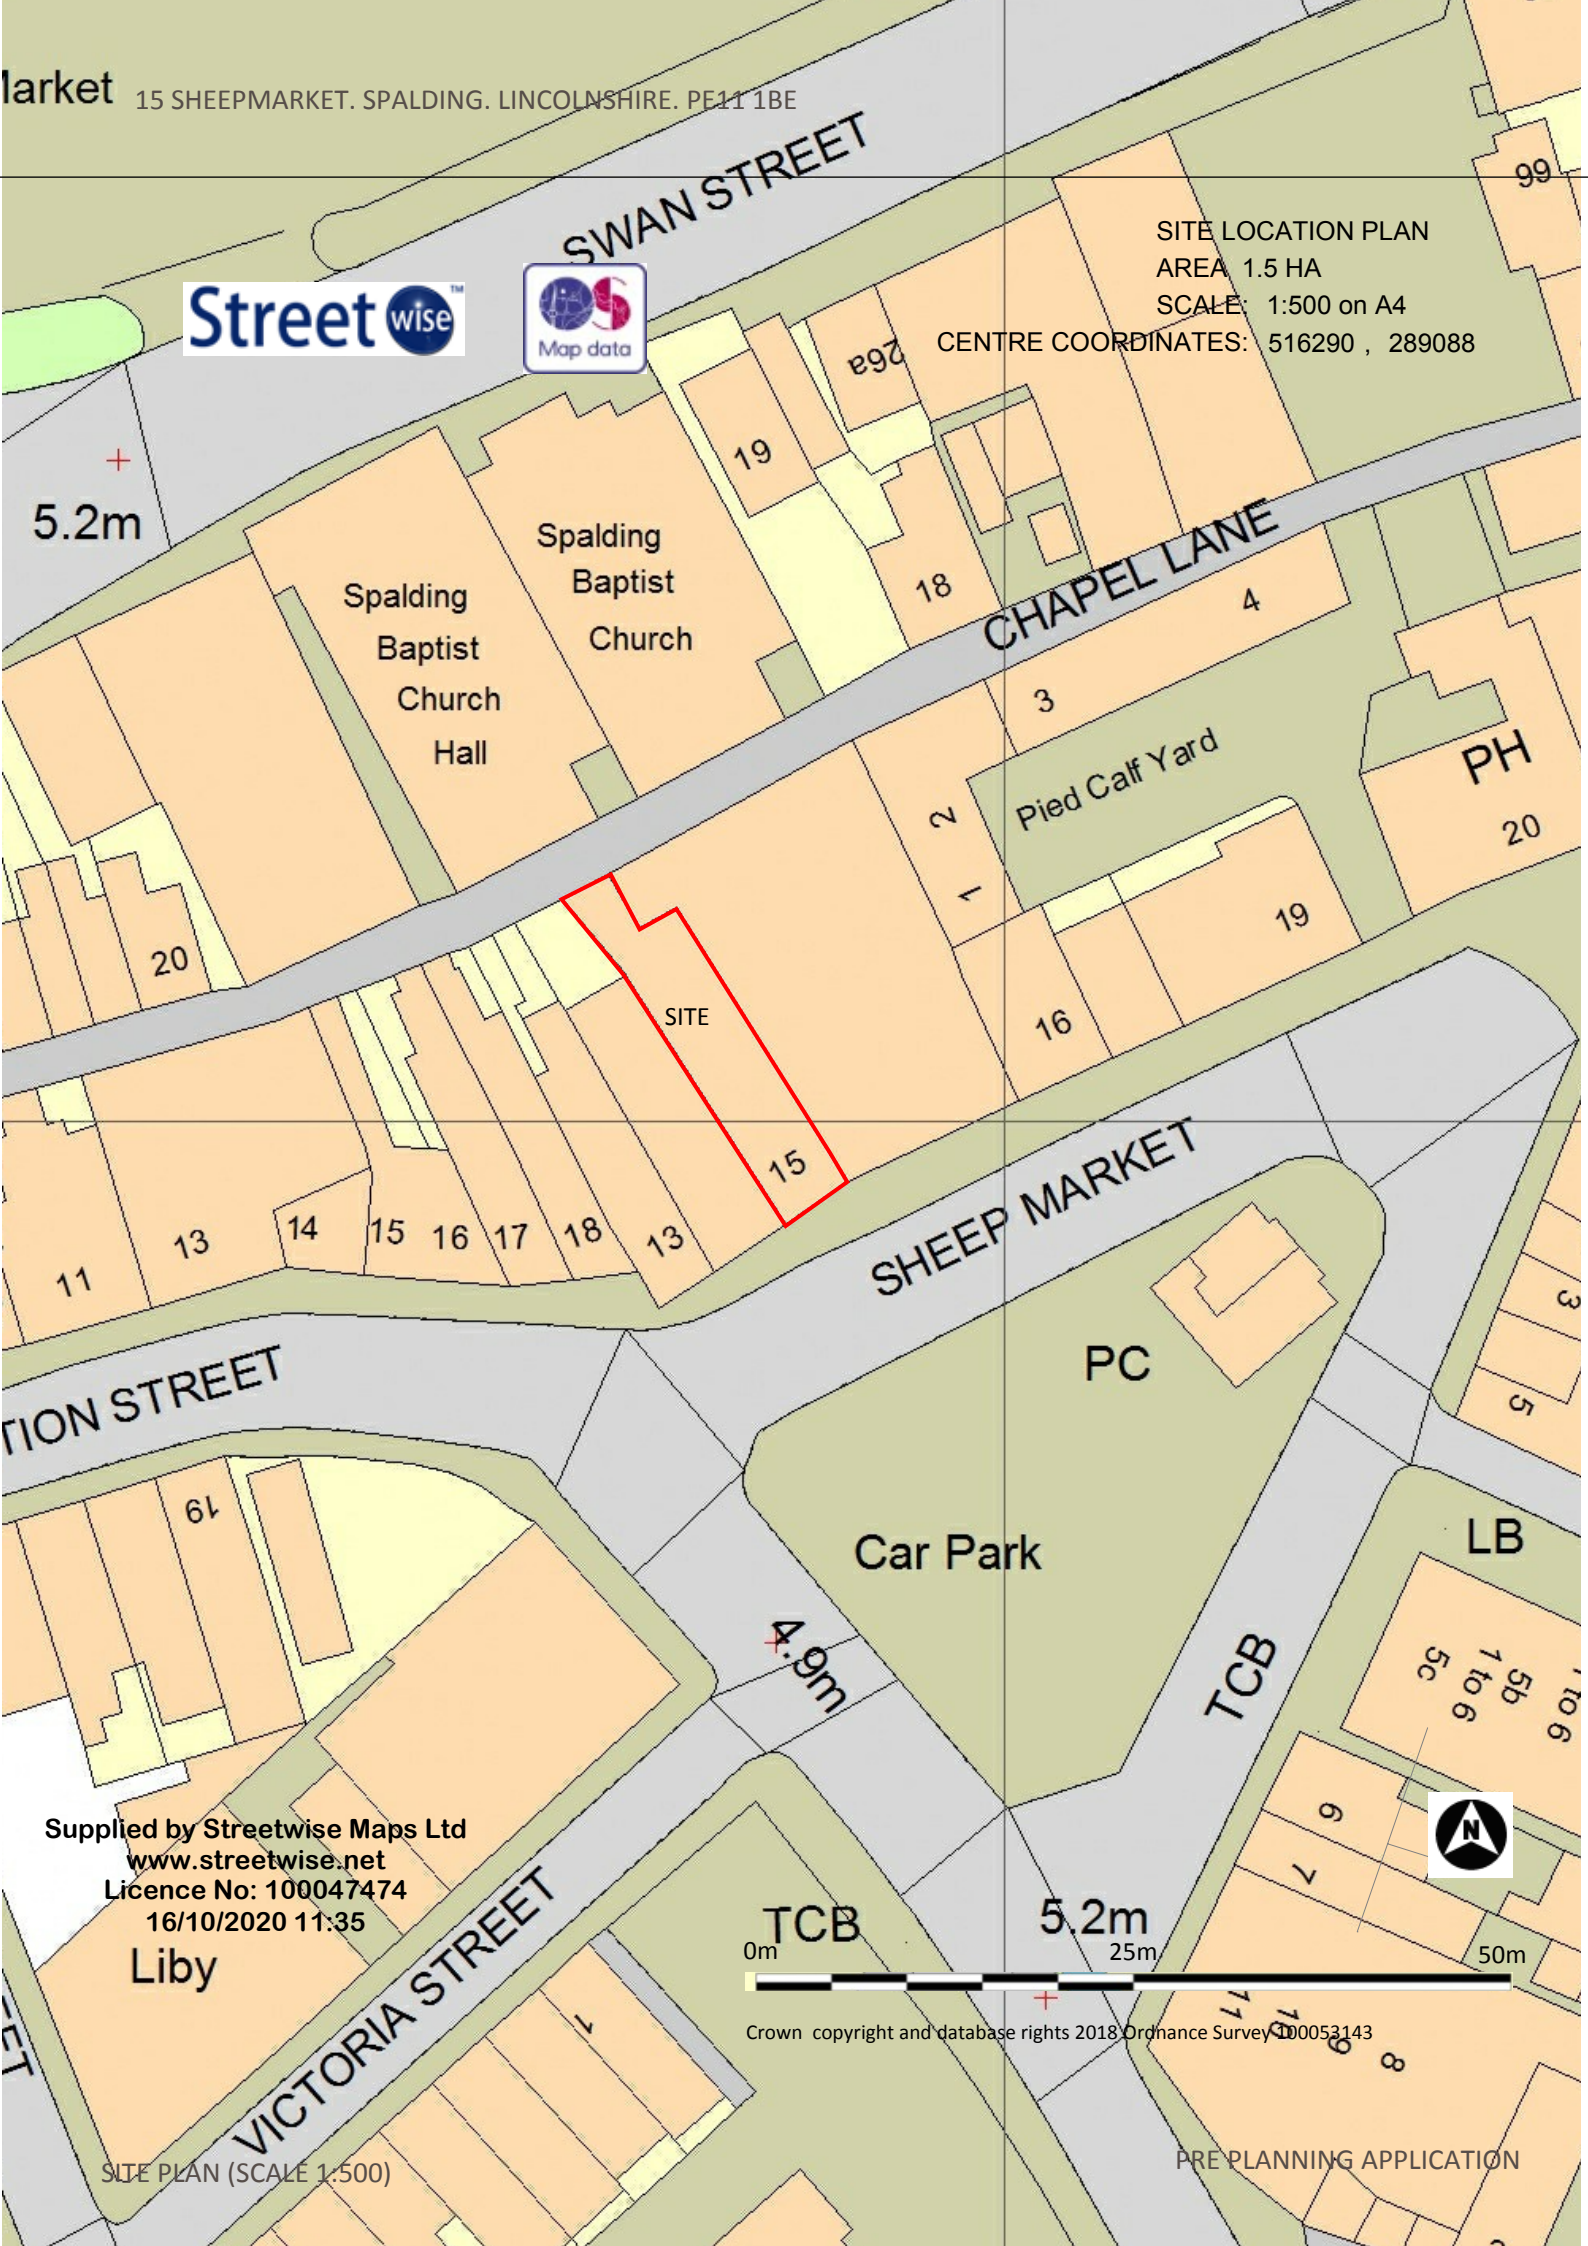

15 SHEEPMARKET. SPALDING. LINCOLNSHIRE. PE11 1BE
SITE LOCATION PLAN
AREA 1.5 HA
SCALE: 1:500 on A4
CENTRE COORDINATES: 516290 , 289088
SWAN STREET
CHAPEL LANE
SHEEP MARKET
VICTORIA STREET
Spalding Baptist Church Hall
Spalding Baptist Church
Pied Calf Yard
PH
SITE
PC
Car Park
TCB
LB
5.2m
4.9m
Supplied by Streetwise Maps Ltd
www.streetwise.net
Licence No: 100047474
16/10/2020 11:35
0m
25m
50m
Crown copyright and database rights 2018 Ordnance Survey 100053143
SITE PLAN (SCALE 1:500)
PRE PLANNING APPLICATION